


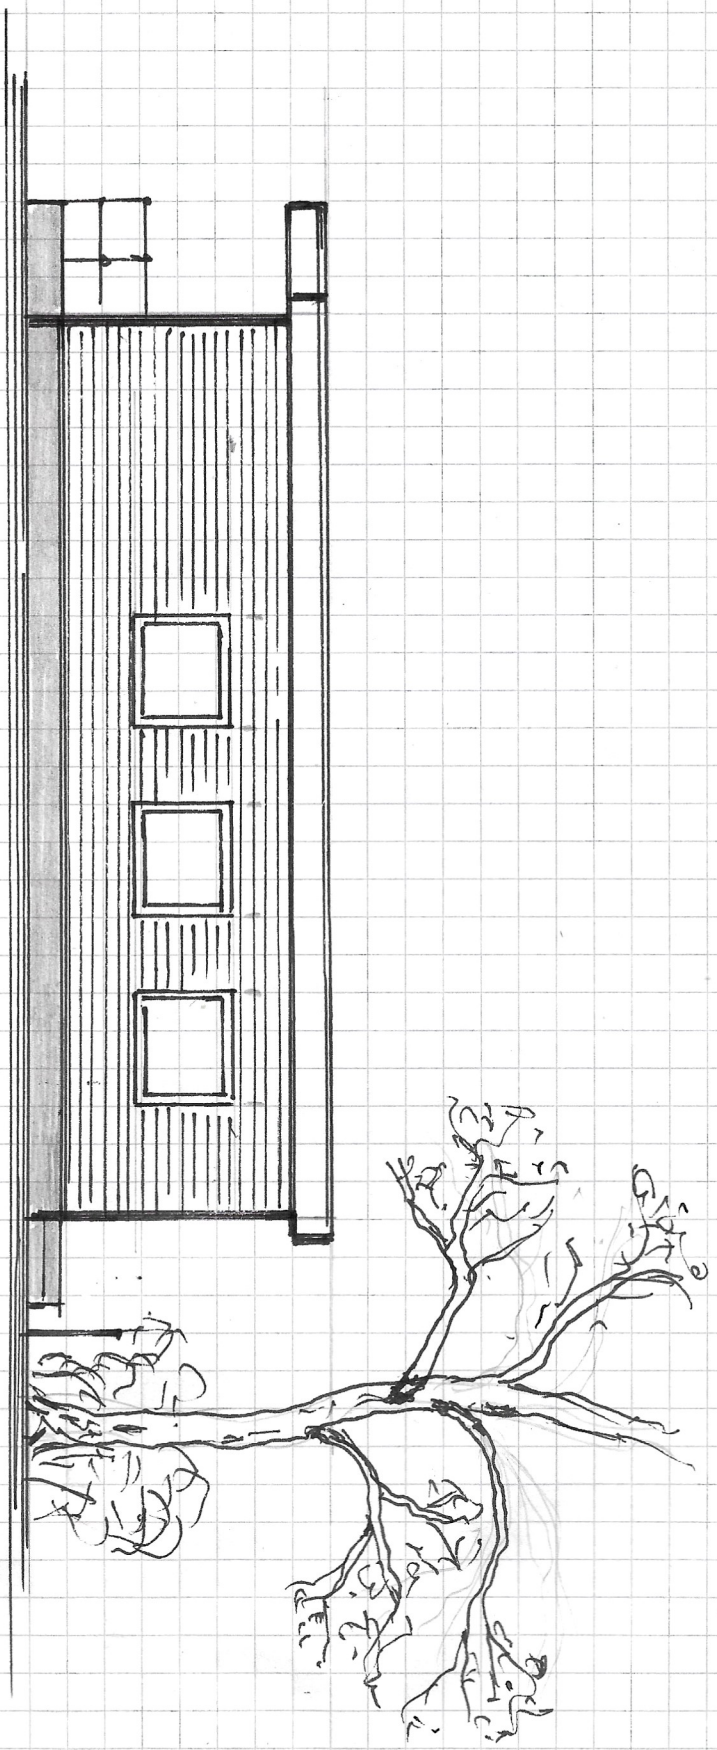

SIDE FABRYATION FROM CAR PARK

PROPOSED NEW COMMUNITY BUILDING

HURST.

PLAN D

SCALE 1-100