
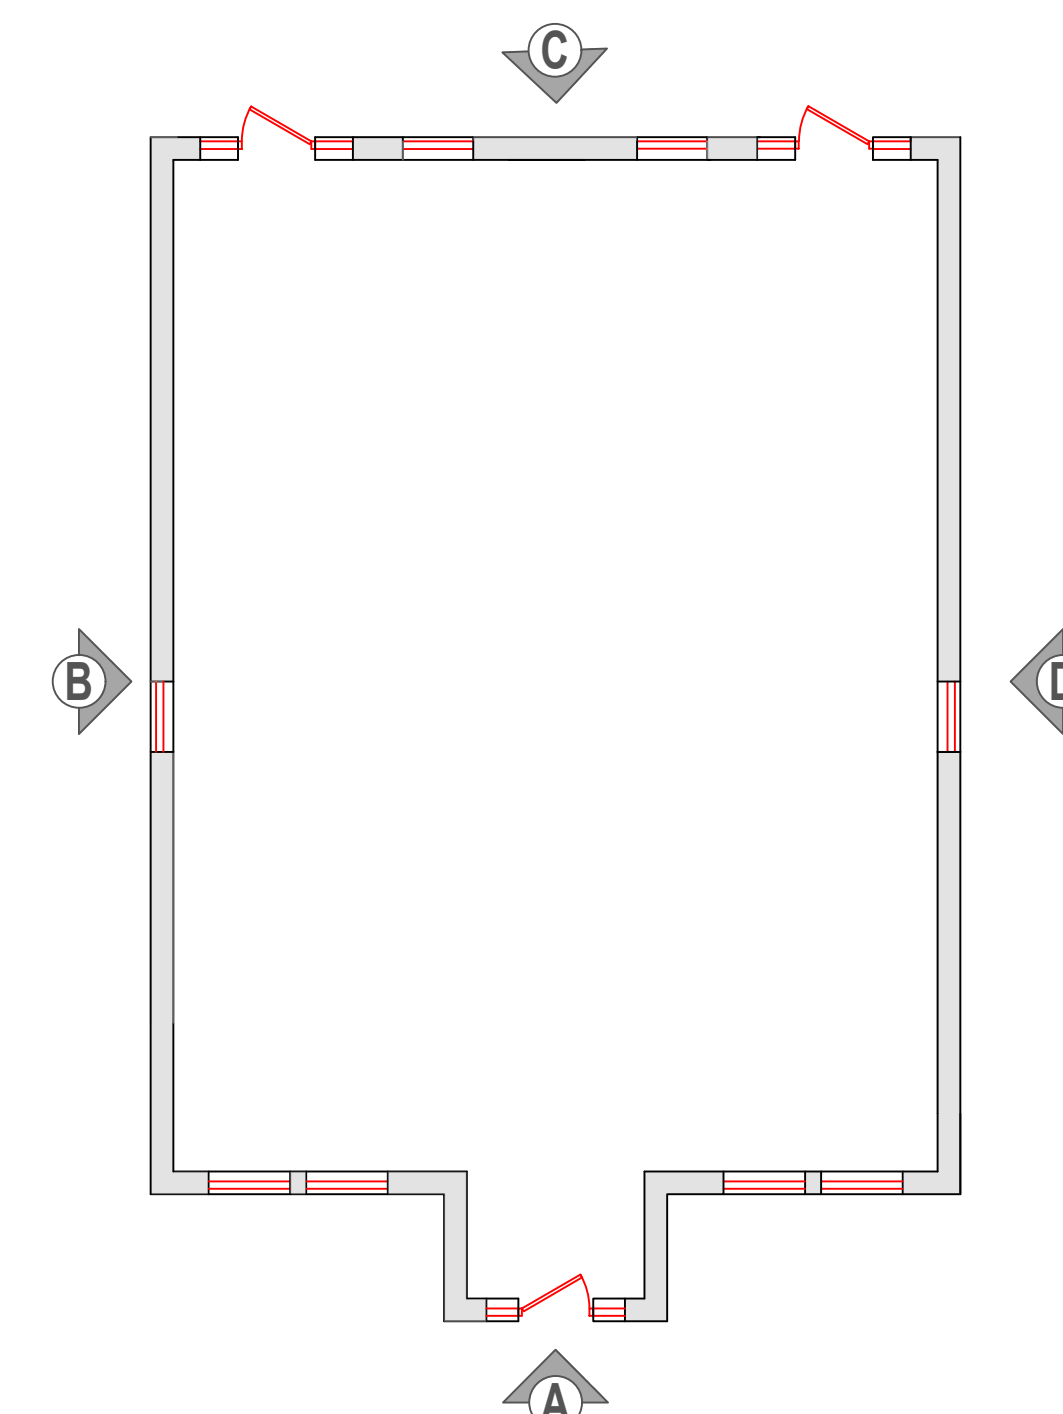
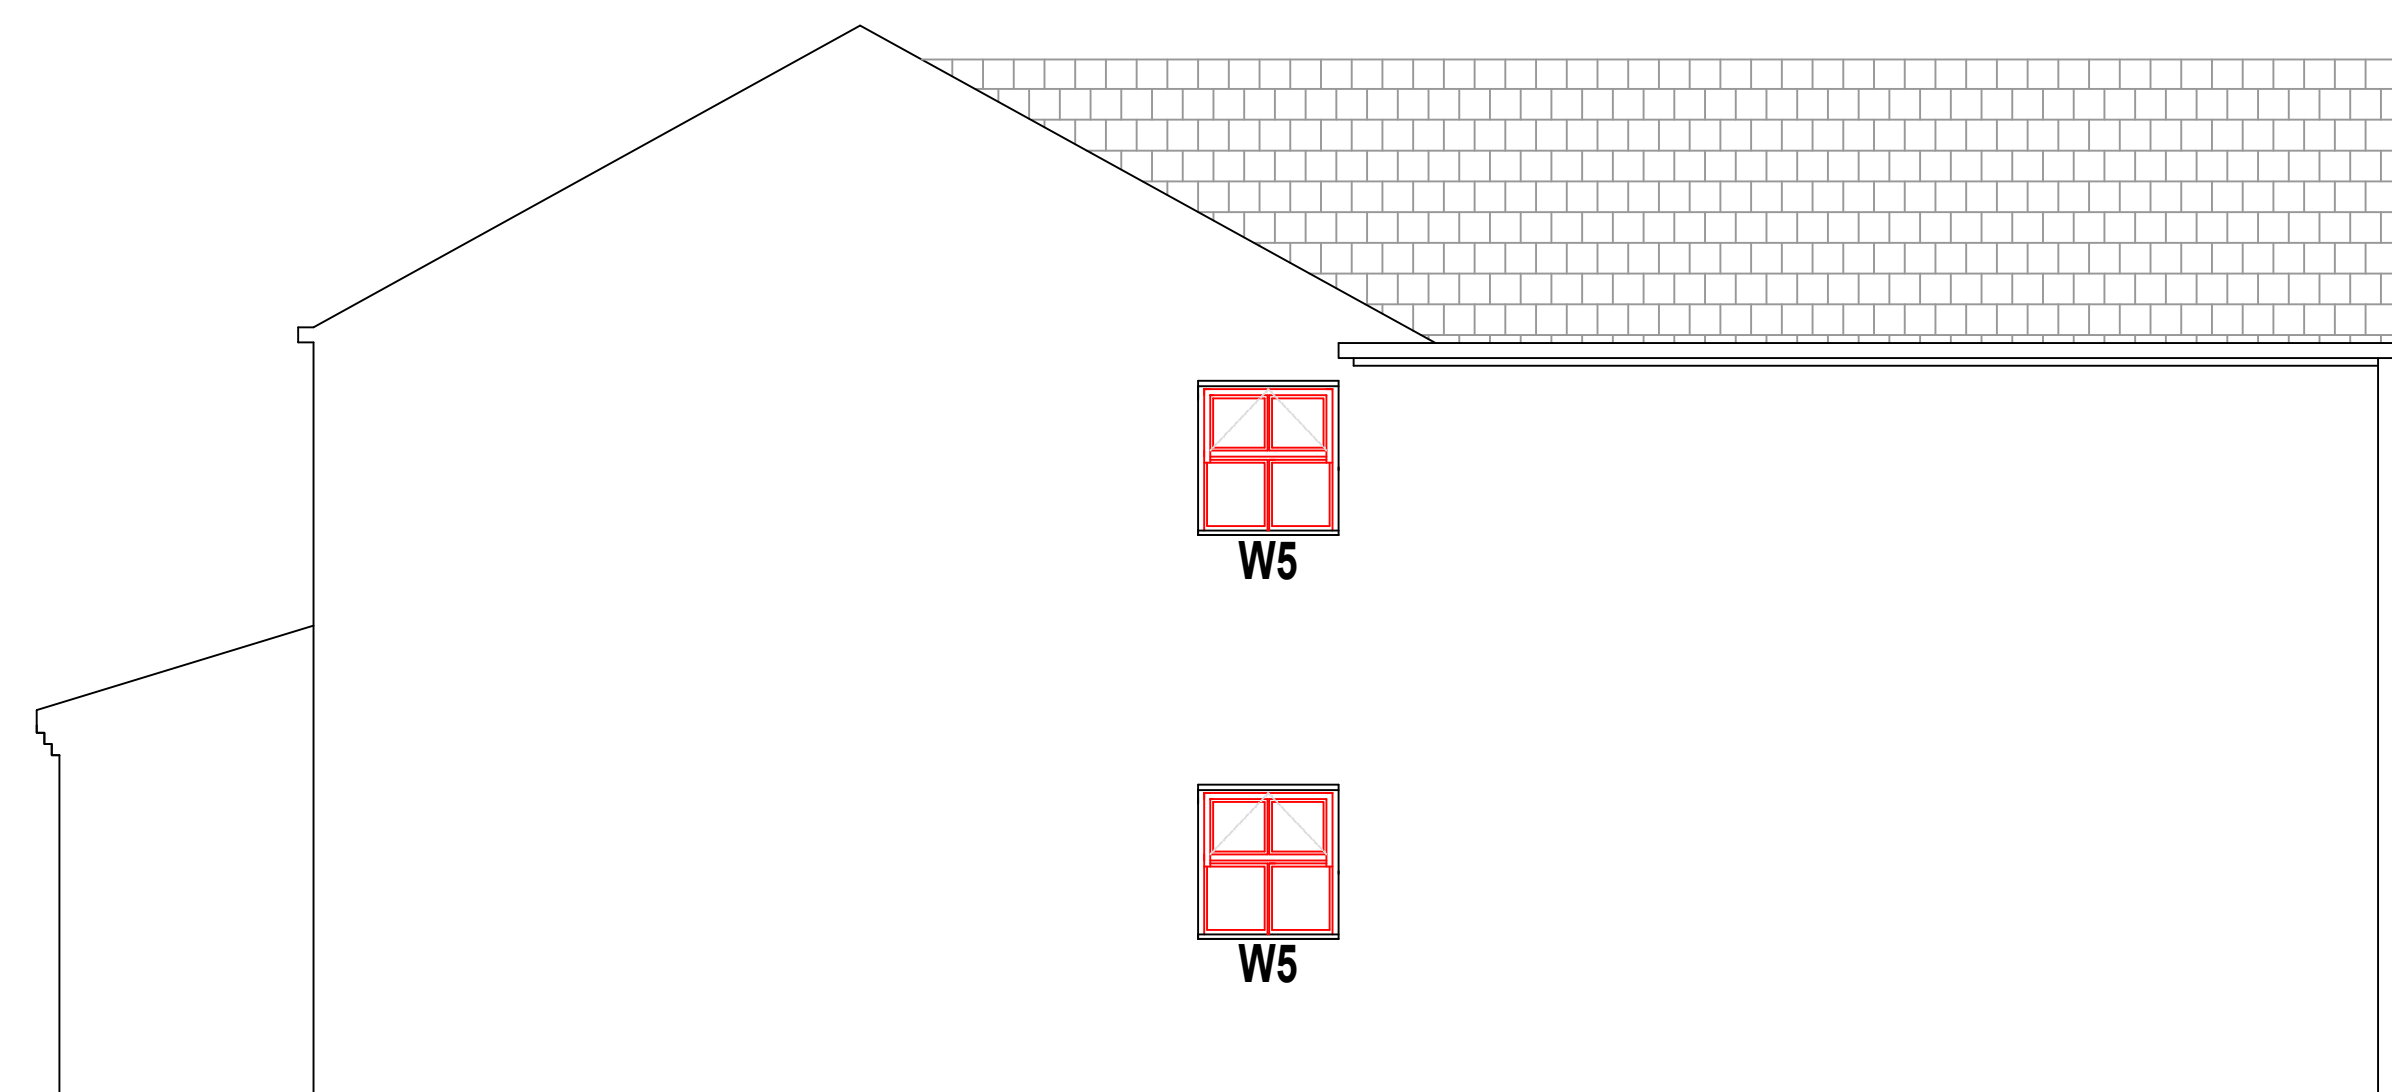
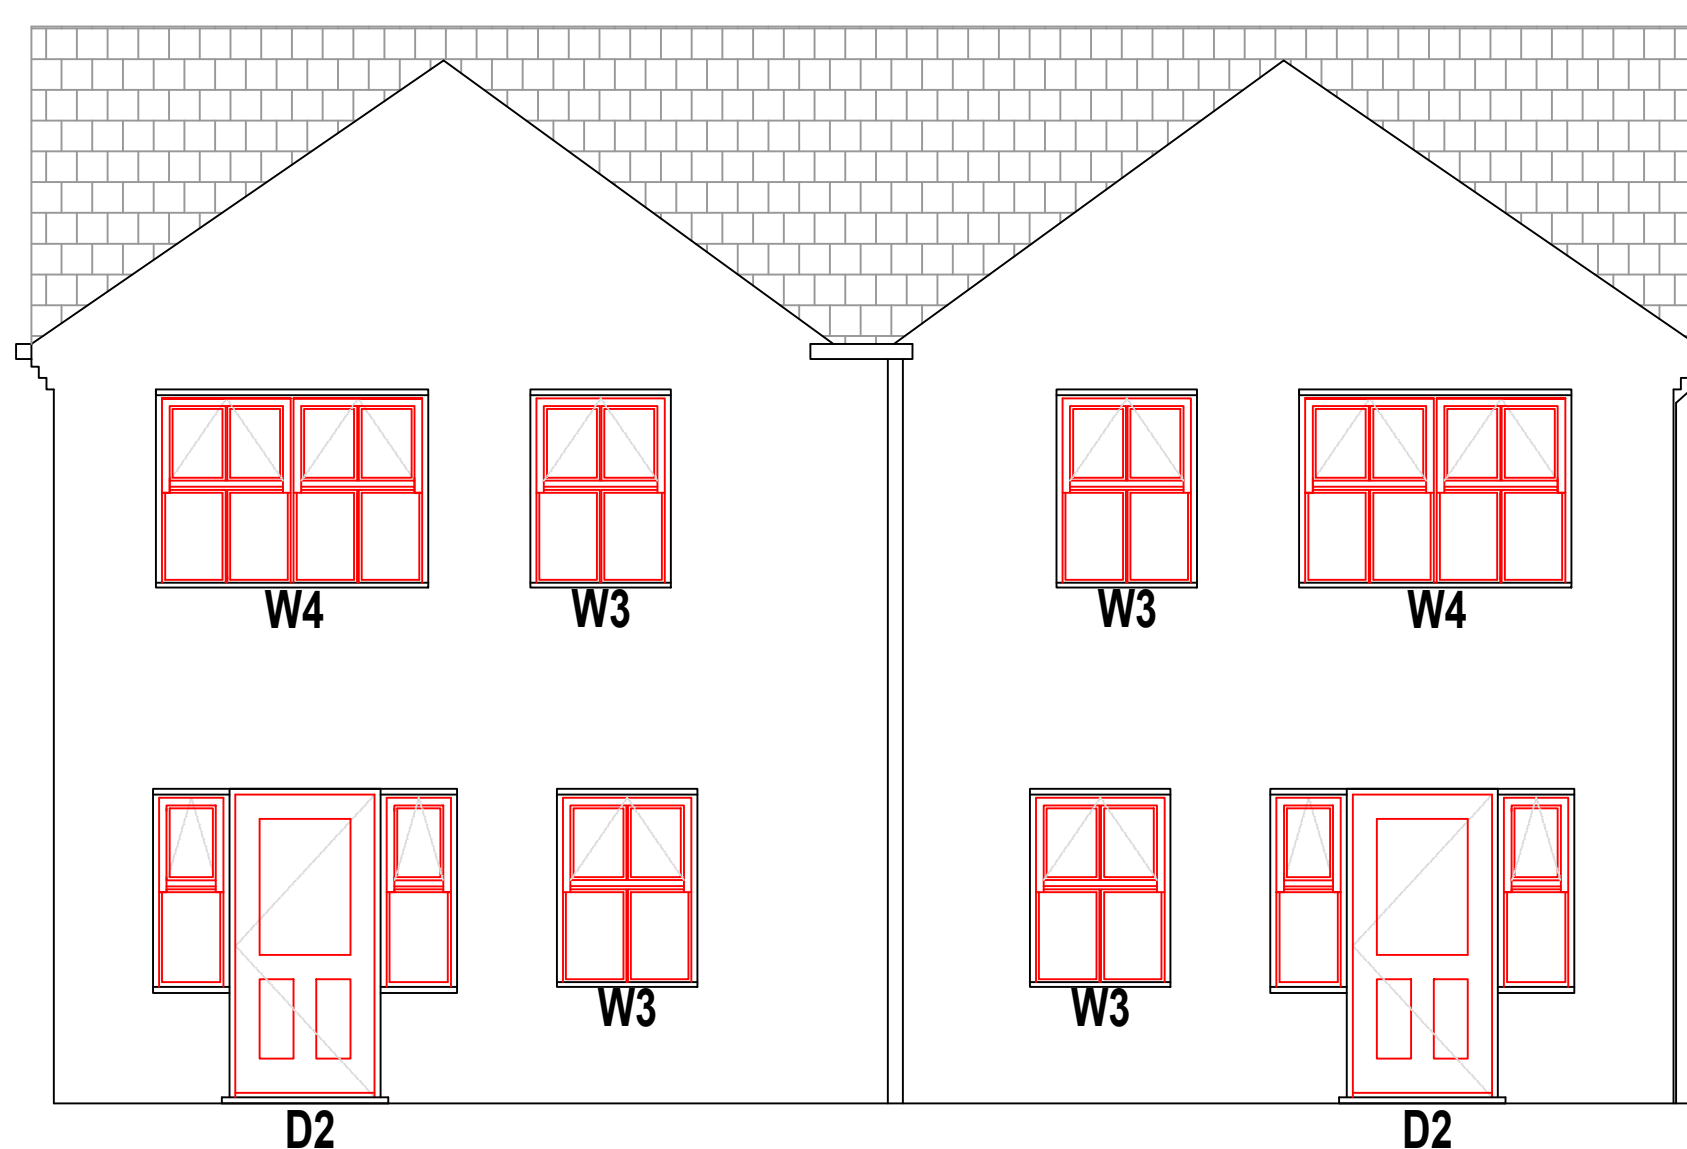


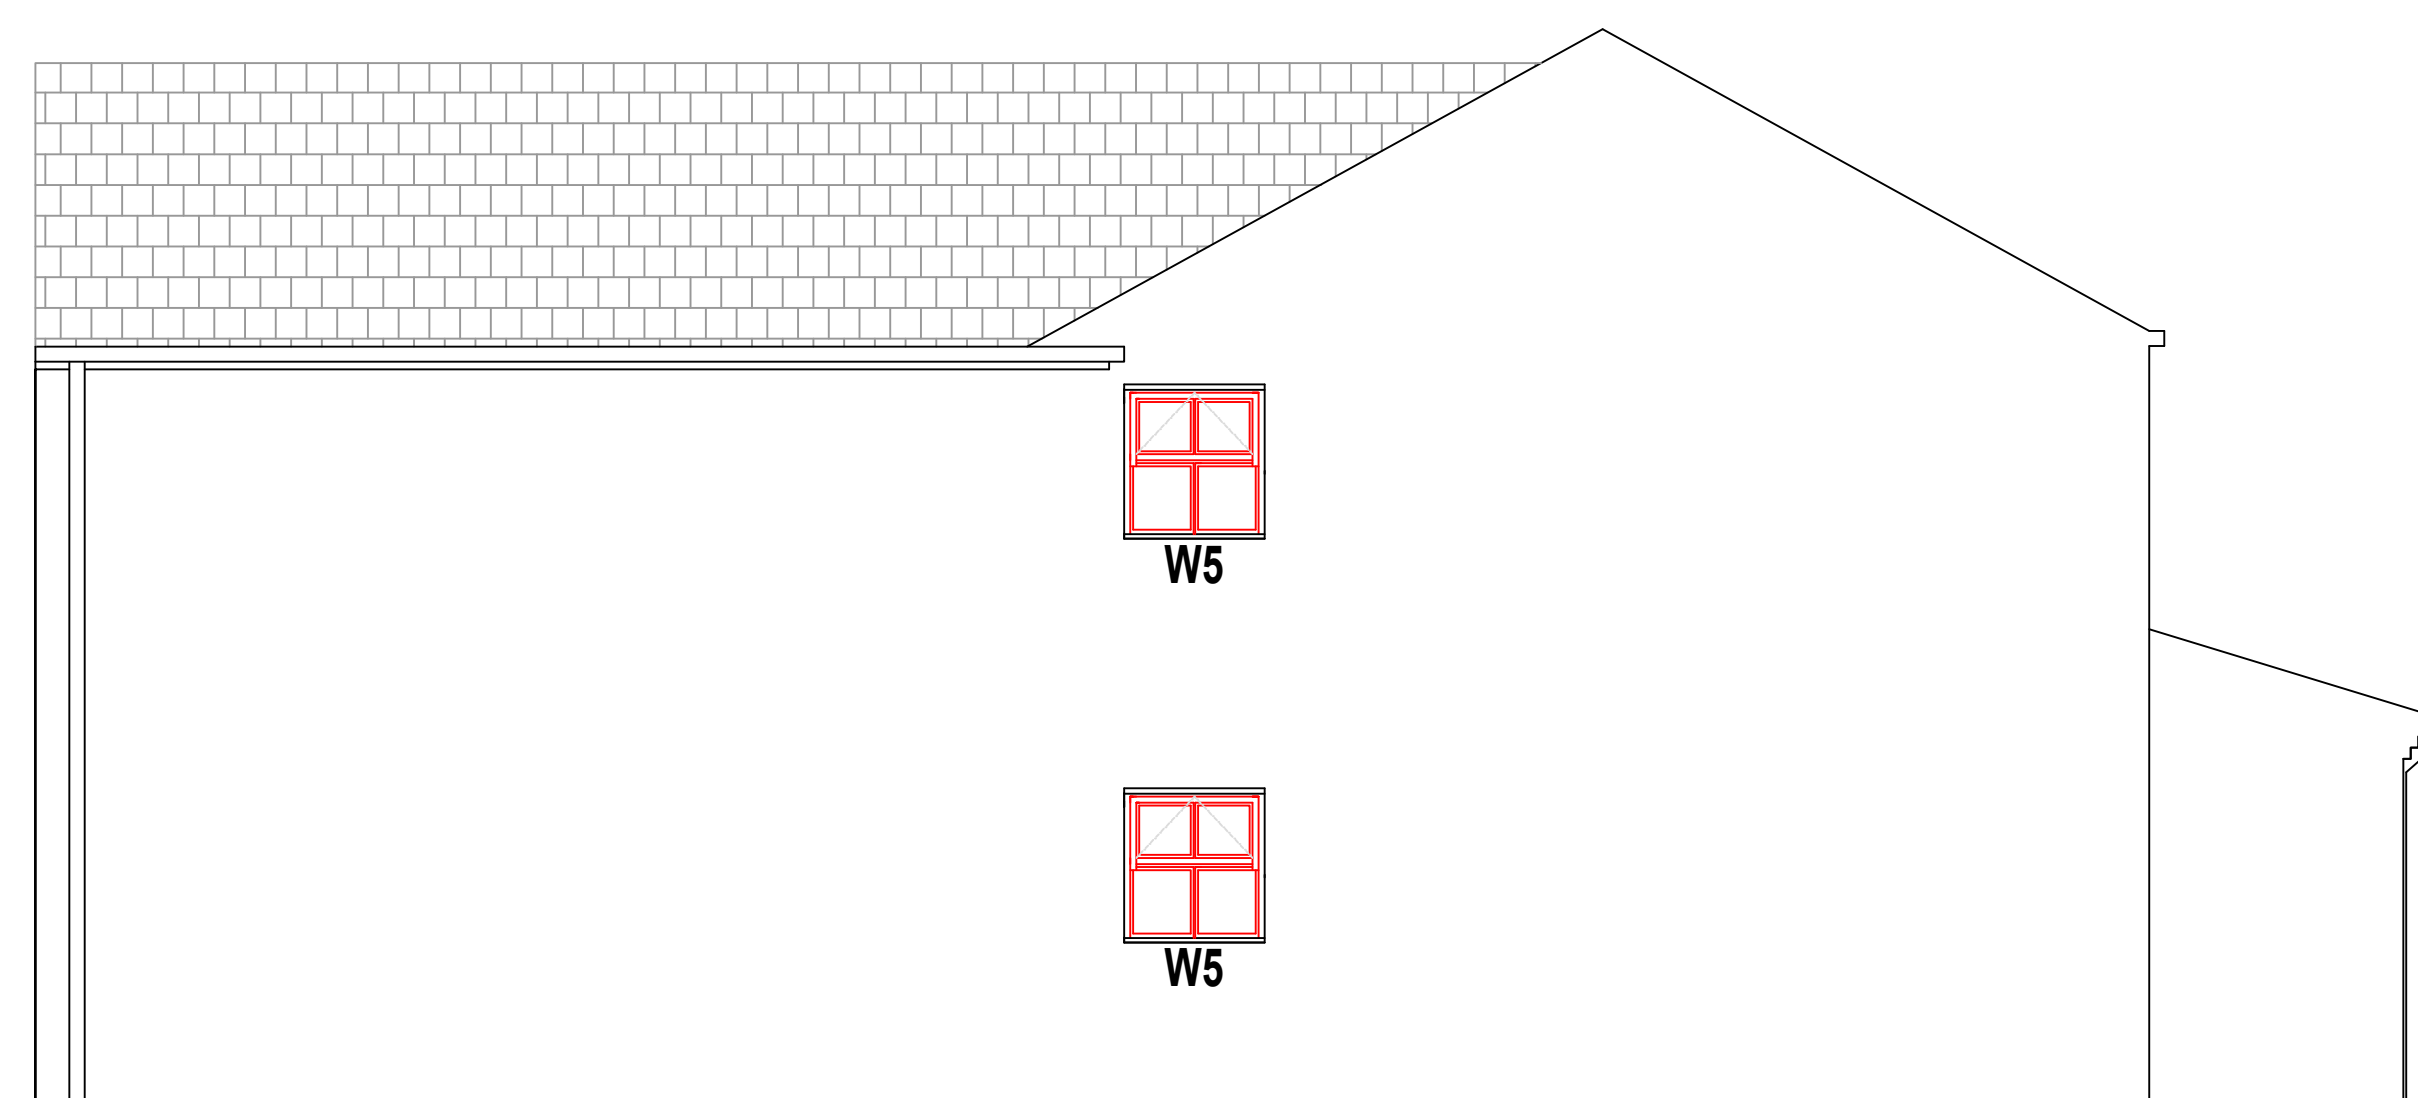

NOTES

WINDOWS AND
DOORS HIGHLIGHTED
IN RED ARE TO BE
REPLACED.

THE EXISTING
TIMBER WINDOWS
ARE A MIX OF
CASEMENT AND
SLIDING SASH
UNITS AND ARE TO
BE REPLACED WITH
DOUBLE GLAZED
TIMBER SASH AND
CASEMENT WINDOWS.

THE EXISTING
DOORS ARE TIMBER
UNITS AND ARE TO
BE REPLACED WITH
NEW TIMBER UNITS.

DRAWINGS NOT
SUITABLE FOR
MANUFACTURING
PURPOSES.

Rev.	Description.	Date.

Do not scale from this drawing. Dimensions to be verified on site by contractor prior to commencement of work.

This drawing is the copyright of the practice and may not be reproduced in part or in whole without the prior written consent of the practice.

©2024 Falthorn Farrell Timms LLP



Faithorn Farrell Timms

Central Court
1 Knoll Rise
ORPINGTON
Kent BR6 0JA
T 01689 885080
F 01689 885081

Client METROPOLITAN THAMES
VALLEY HOUSING

Project 27 WARGRAVE ROAD
READING
RG10 9PB

Drawing Title

PROPOSED LAYOUT
AND ELEVATIONS

Date	Scale
11/09/2024	1:50/100 @ A1

Drawn By KE	Checked By JR
----------------	------------------

Project No. T1-7039	Drawing No. 3	Rev.
------------------------	------------------	------

