




Potential Interim Access Arrangement - Left / Right Turns Banned to / From Pearces Farm Site

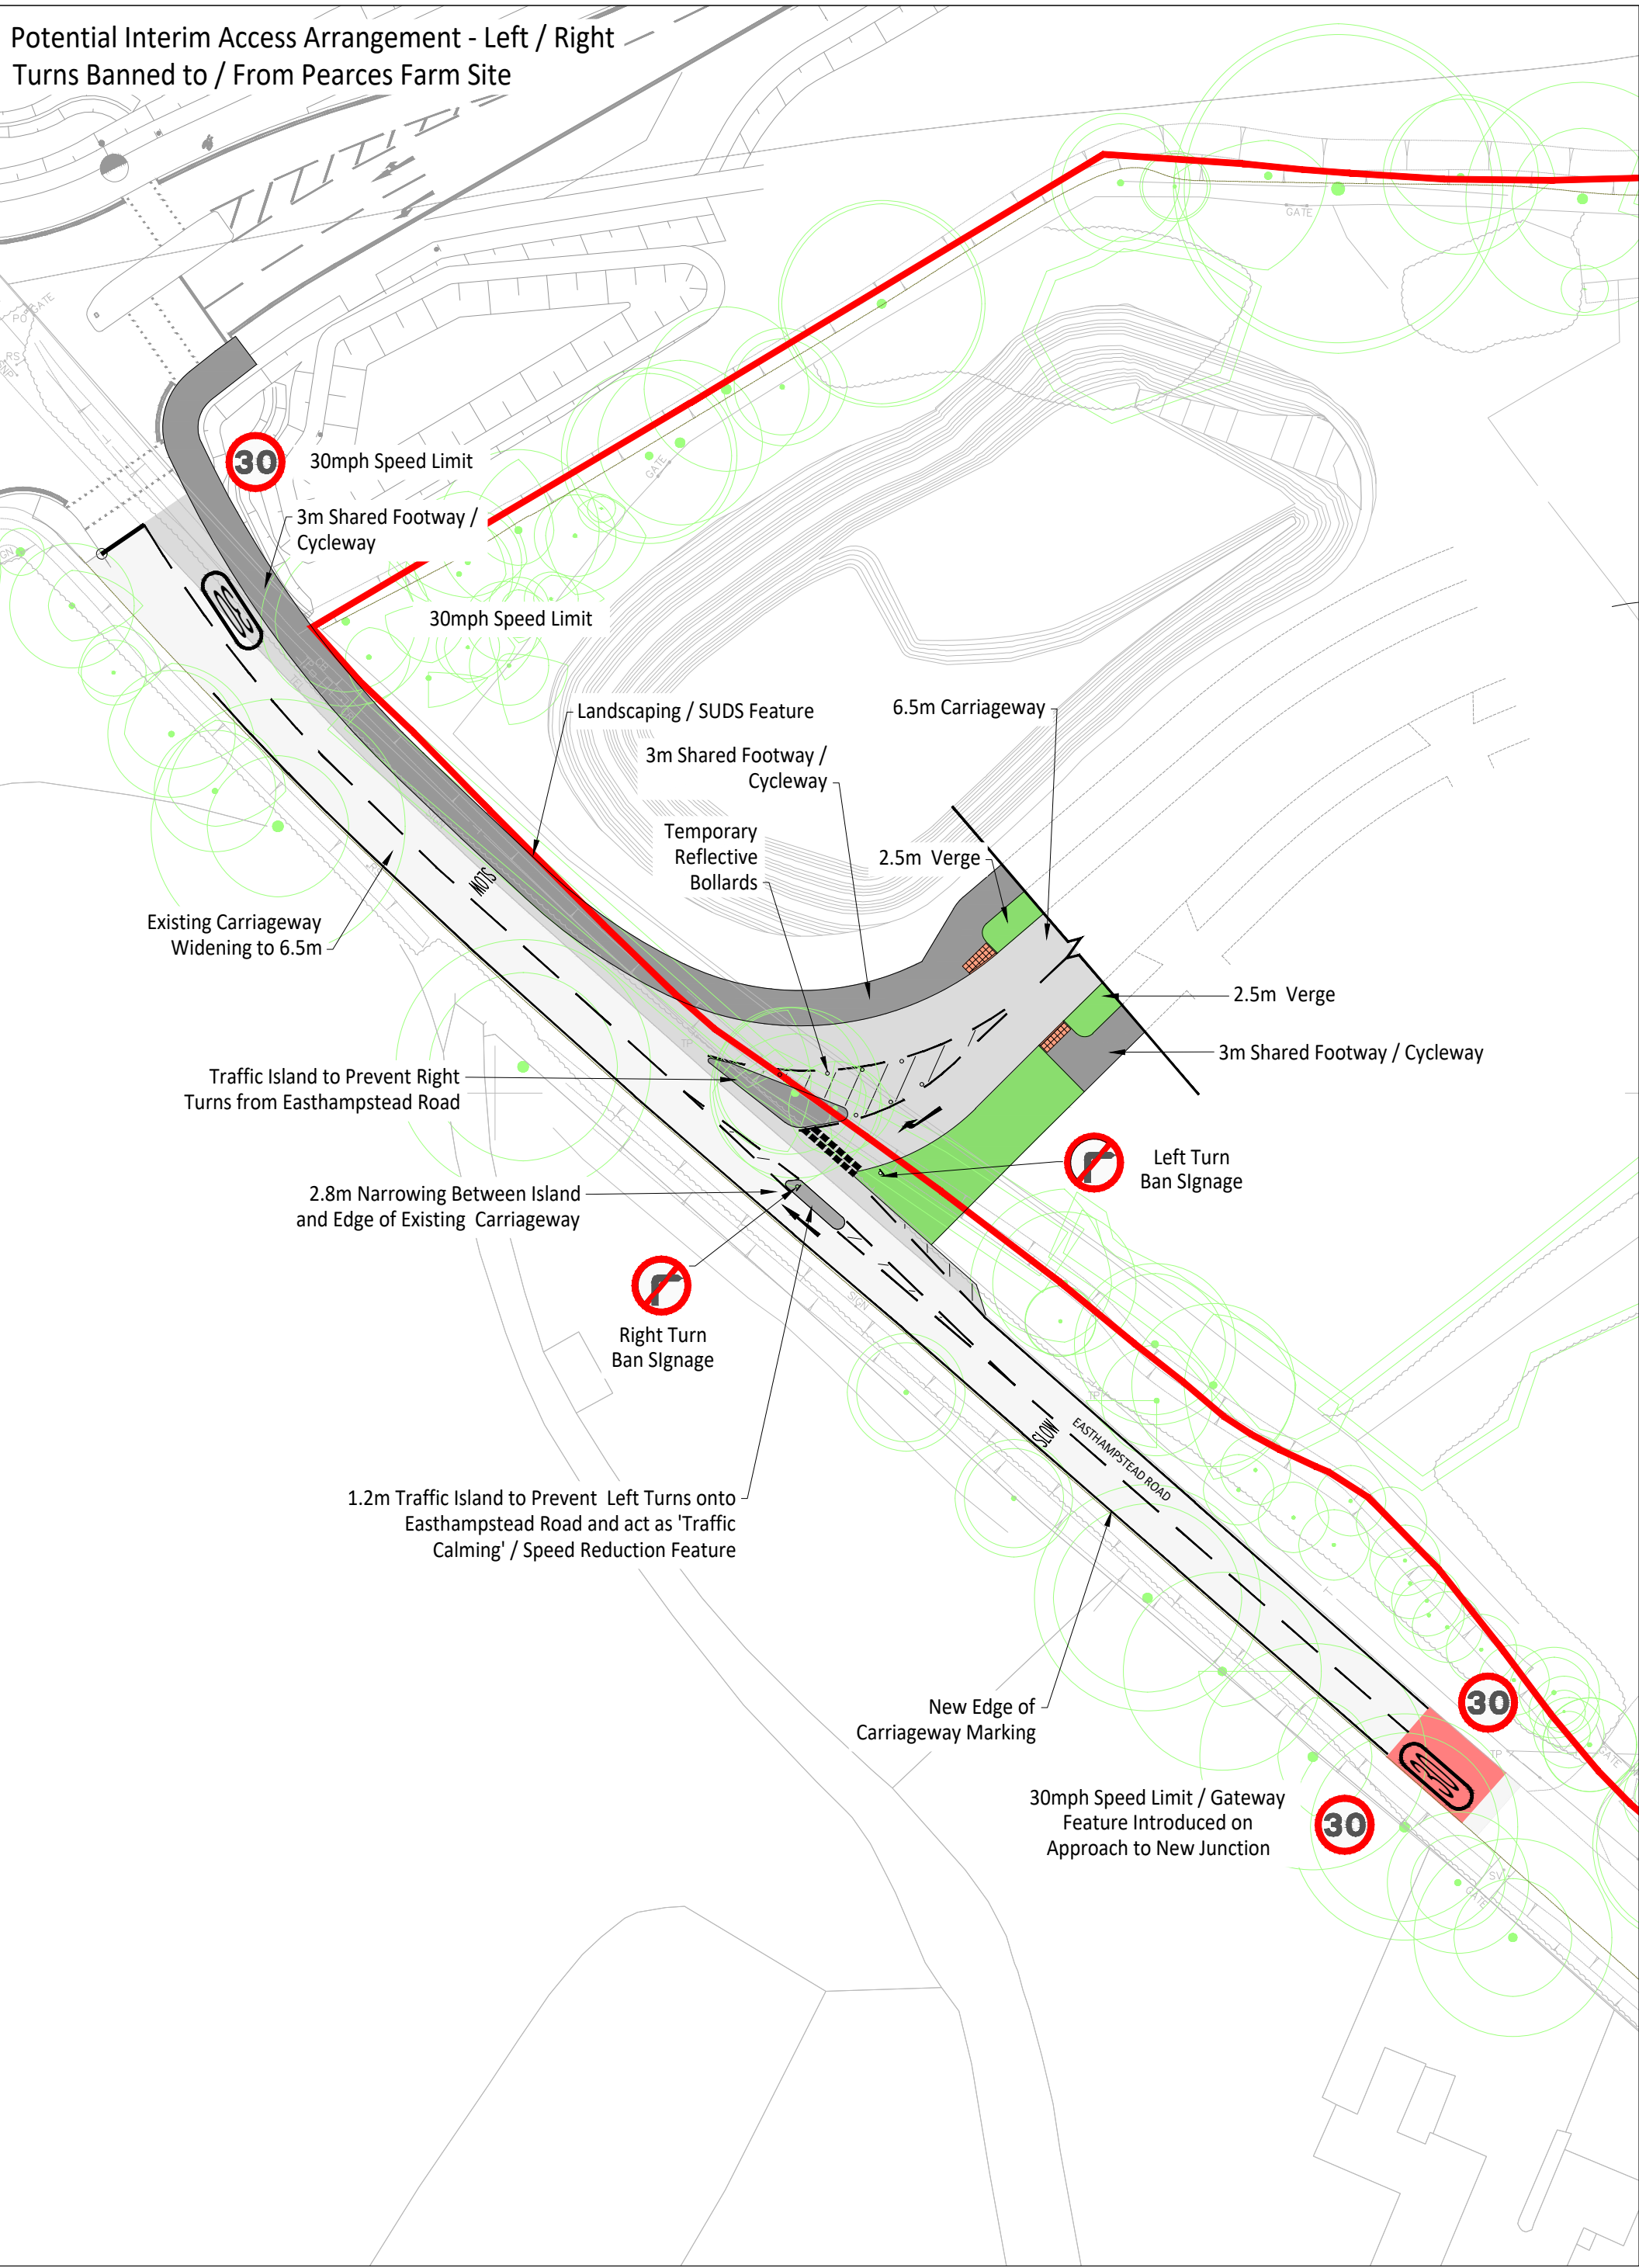


Visibility Assessment

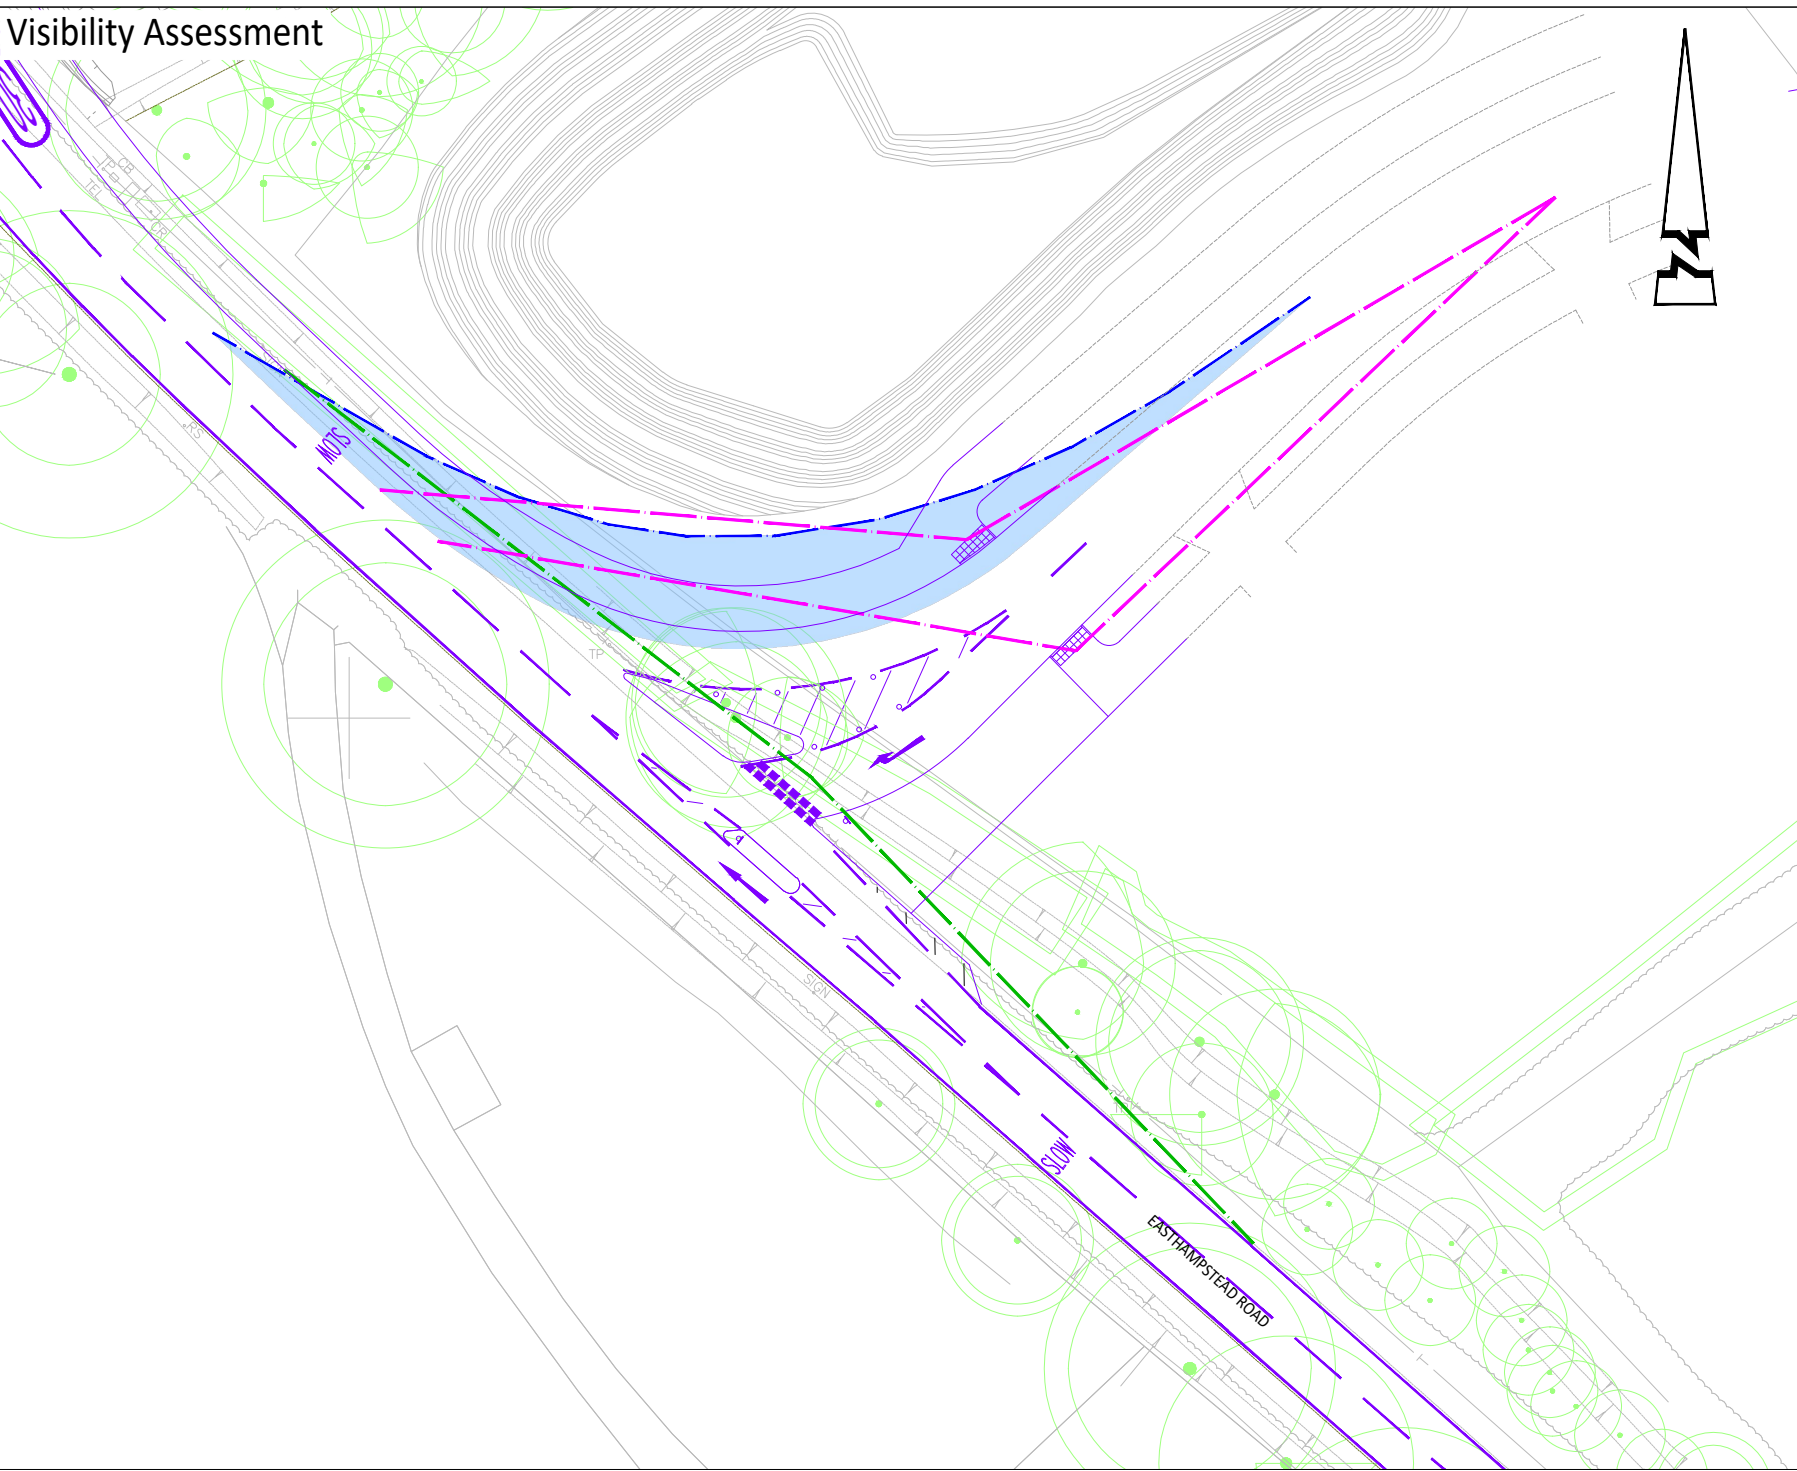


Refuse Vehicle Ingress and Egress from Site

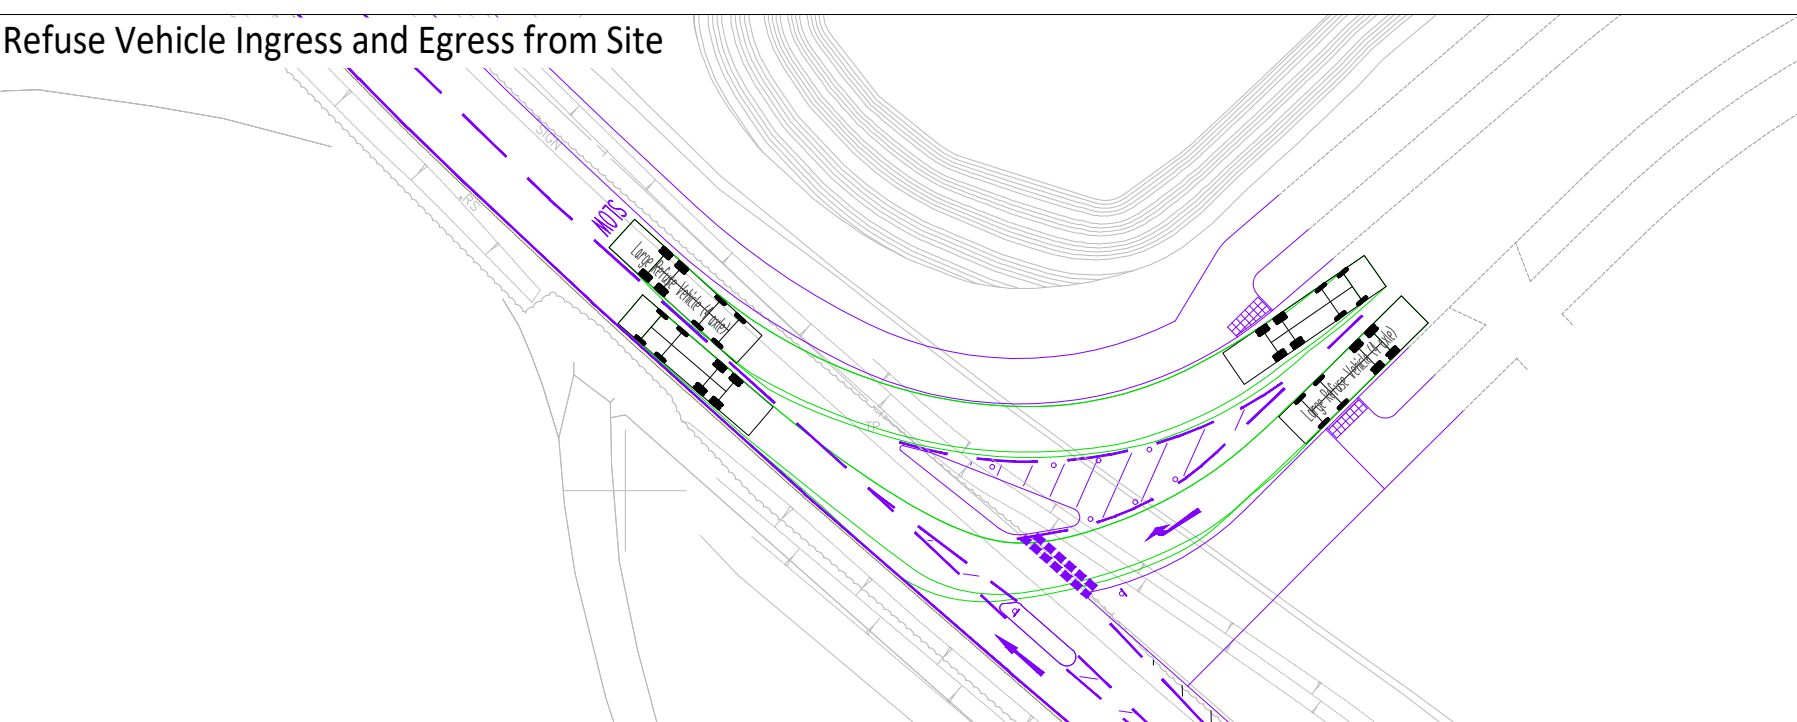



Banned Left / Right Movements (Car 10mph)

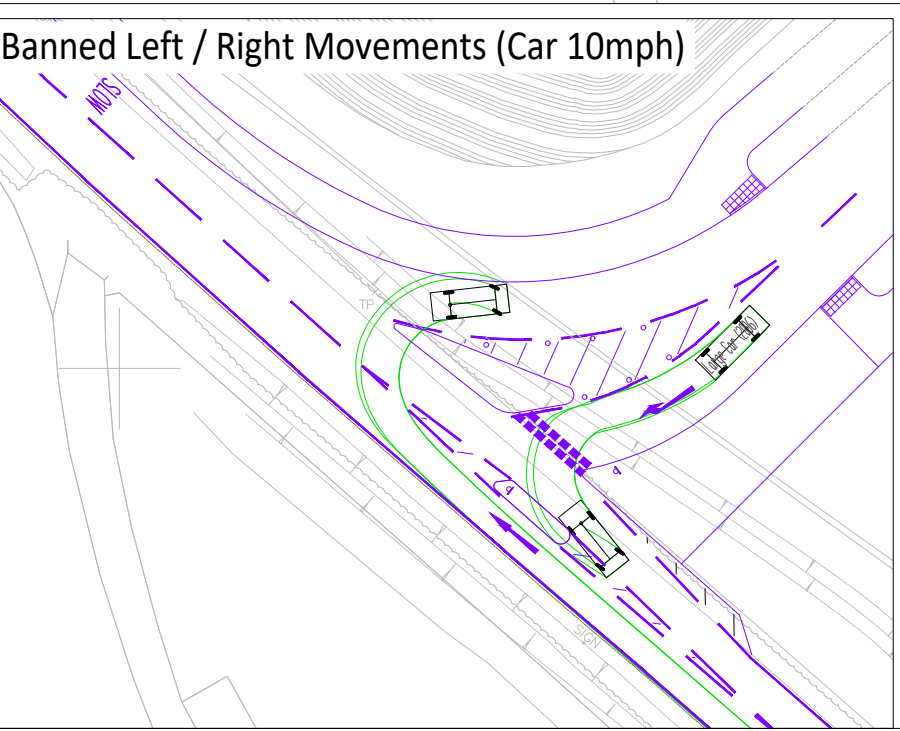

Refuse Vehicle Along Easthampstead Road

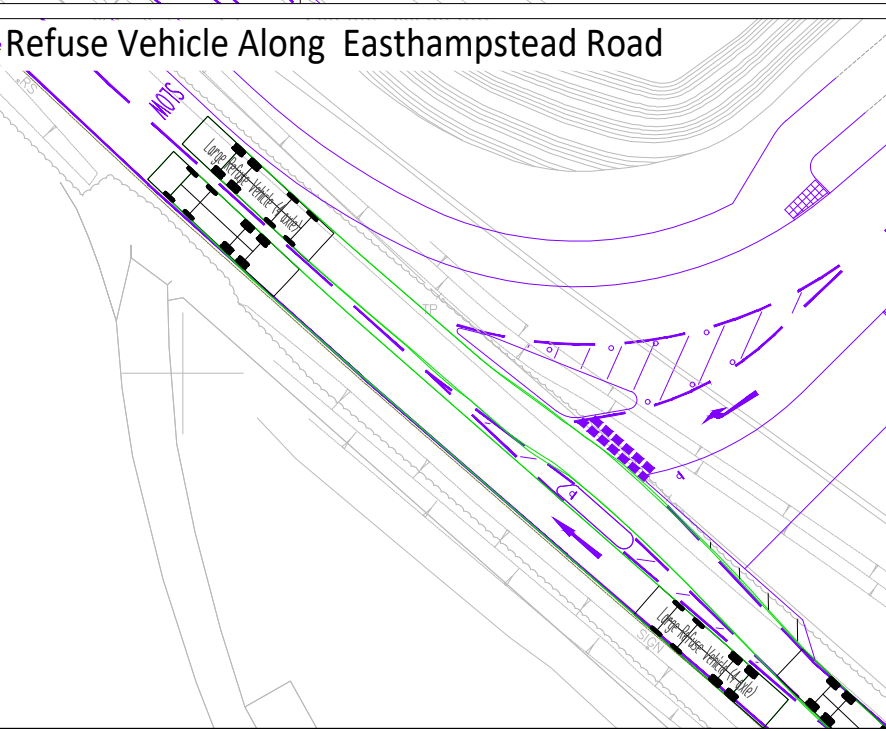

© ABLE LETCHFORD PARTNERSHIP LTD.
This drawing should not be reproduced without consent.

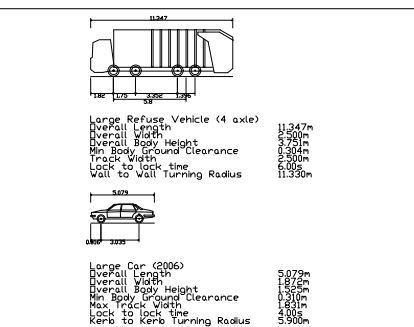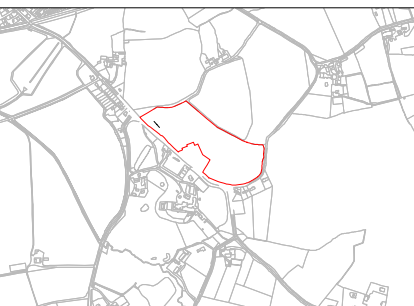

KEY

- Site Boundary
- 43m Forward Stopping Sight Distance
- 2.4m x 43m Visibility Splay
- 43m Pedestrian Splay

P6	04.26	Verge Widths Increased	TDM	JO
P5	03.26	SUDS Basin	TDM	JO
P4	03.26	Left/ Right Turn Ban Added	TDM	JO
P3	02.26	Relocated SUDs Basin	TDM	JO
P2	02.26	Footway / Cycleway North of SUDS Removed	TDM	JO
P1	02.26	FIRST ISSUE	TDM	JO
Rev	Date	Description	Drawn	Checked



www.ableyletchford.co.uk

Client
NICHOLAS KING HOMES

Project
**SOUTH WOKINGHAM
SDL EXTENSION
PEARCES FARM**

Title
**PROPOSED SITE ACCESS
EASTHAMPSTEAD ROAD
(INTERIM SCHEME)**

Status
PRELIMINARY

Scale	Date	Drawn	Checked
1:500 @ A2	FEB 2026	TDM	JO
Drawing No	Revision		
A218-062	P6		