




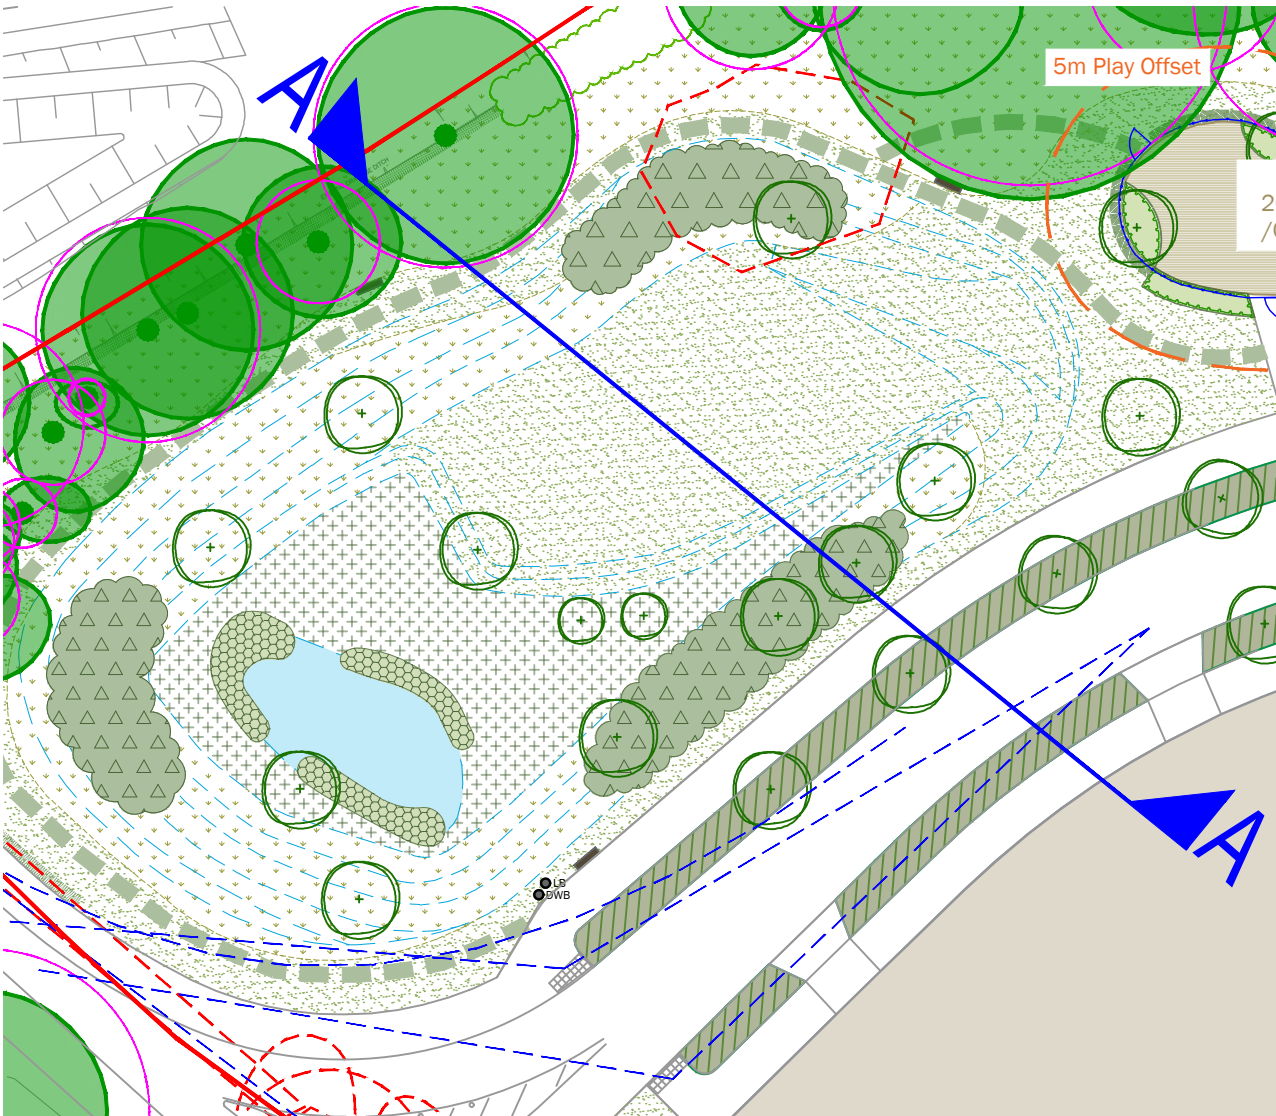


Section A - Western SuDS Basin (Not To Scale)

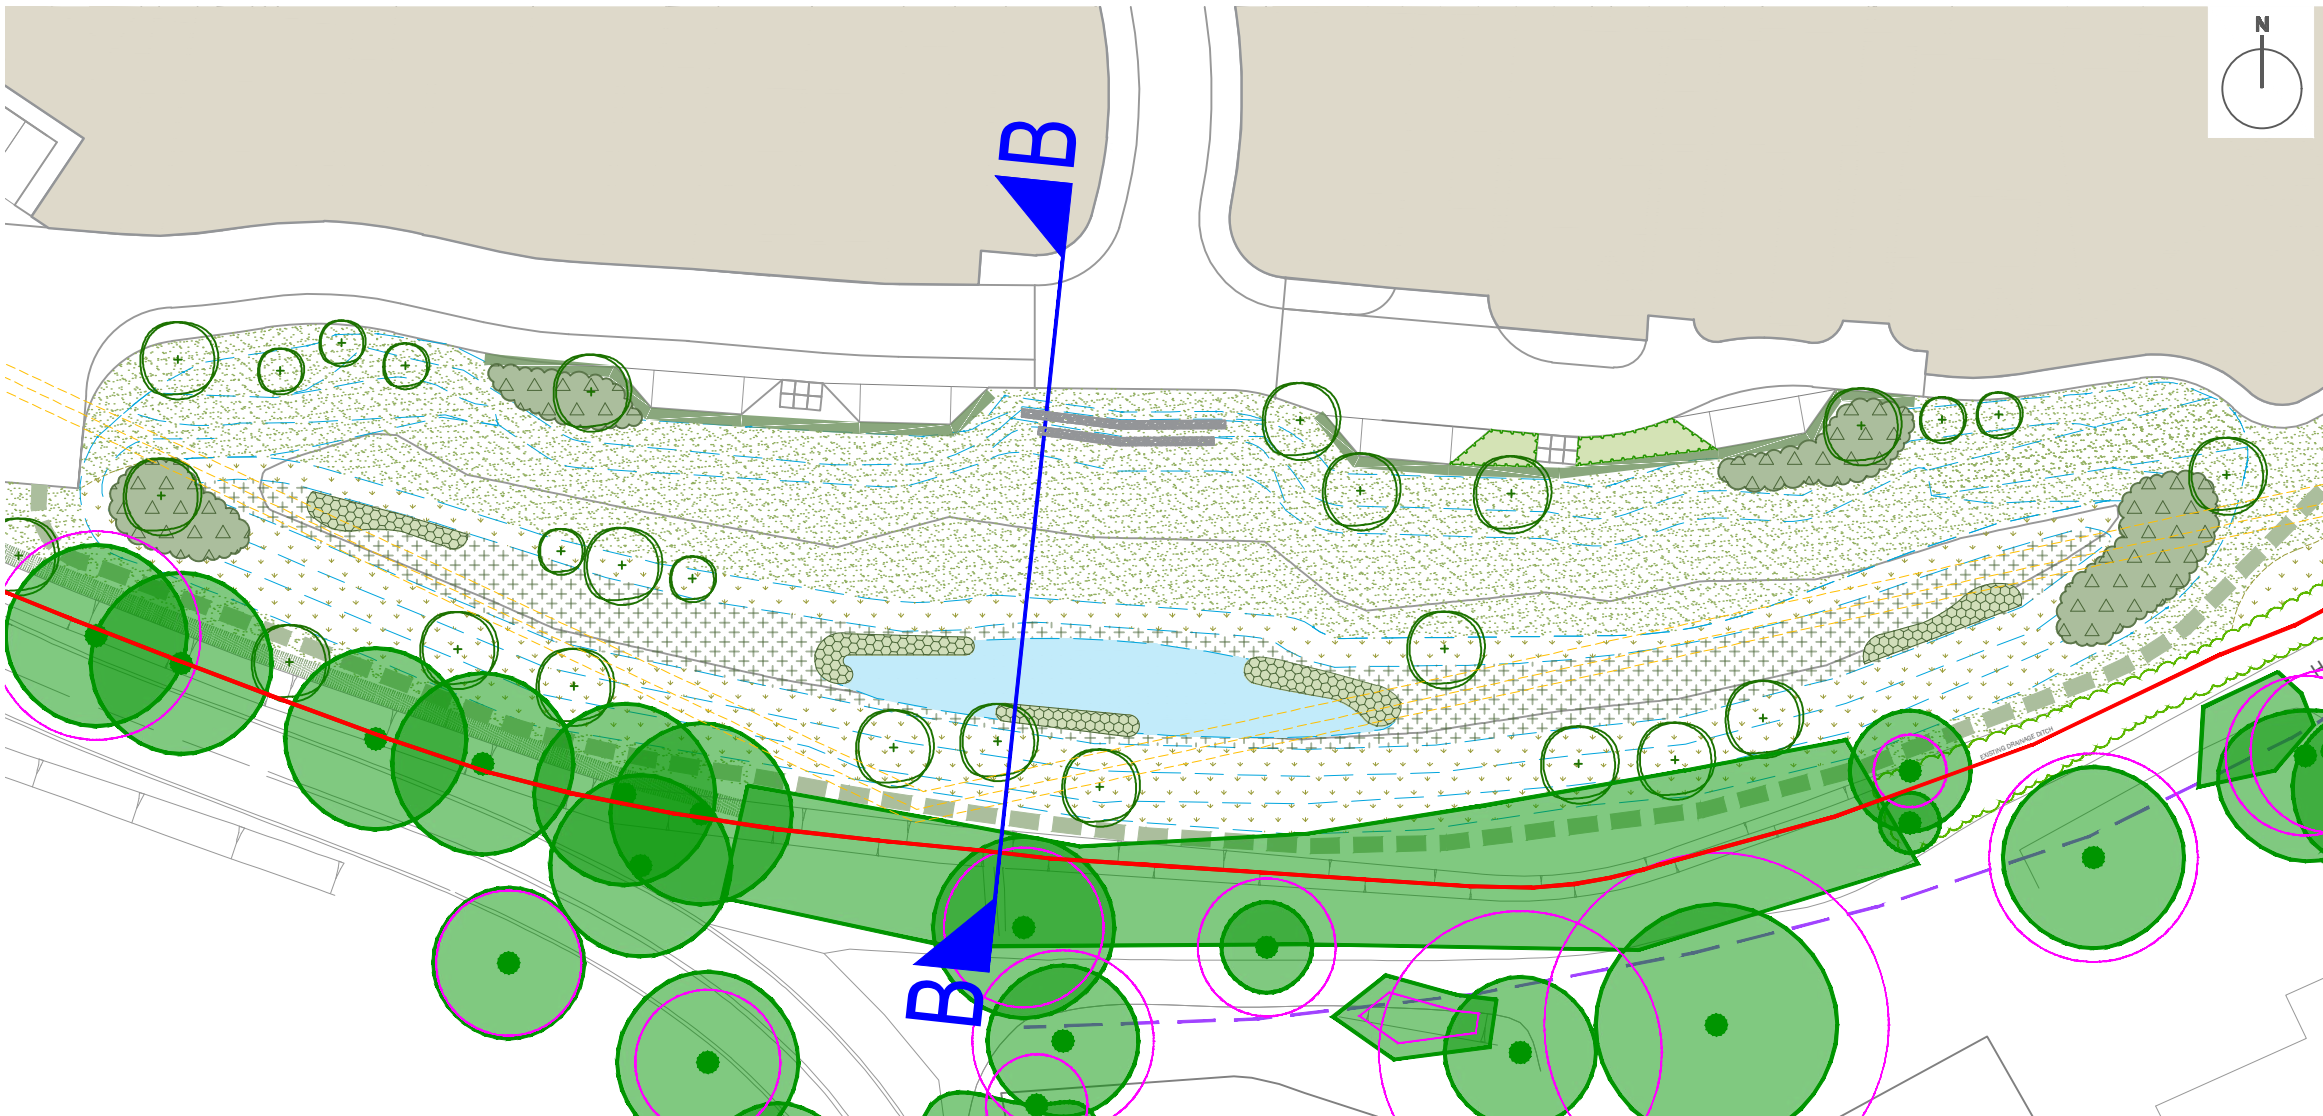

Section B - Eastern SuDS Basin (Not To Scale)

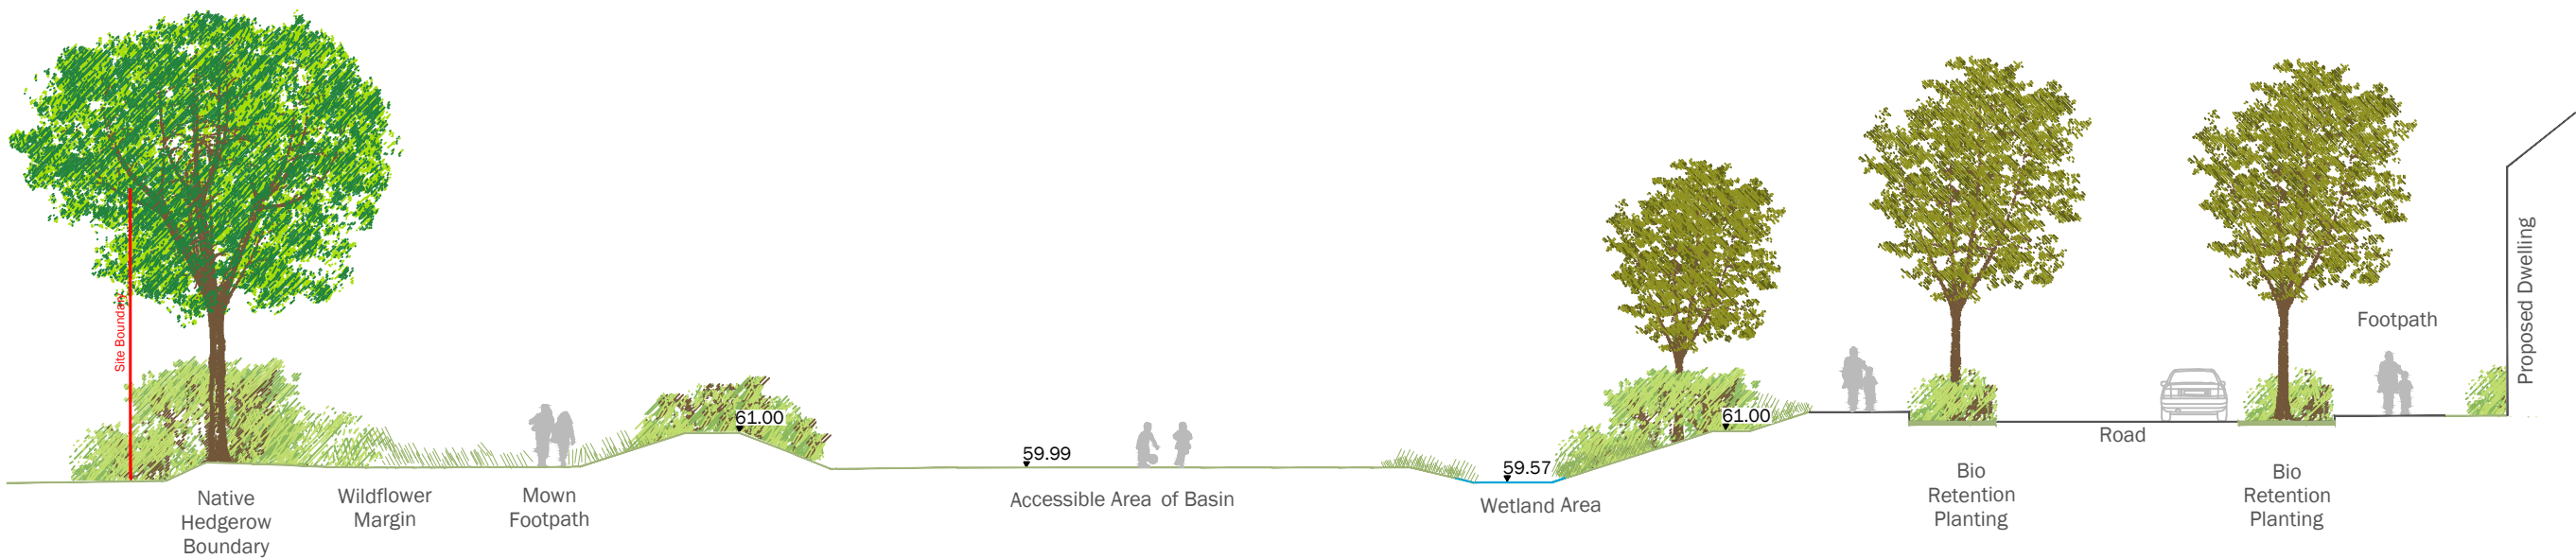


Section A - Western SuDS Basin (1:200 on A2)

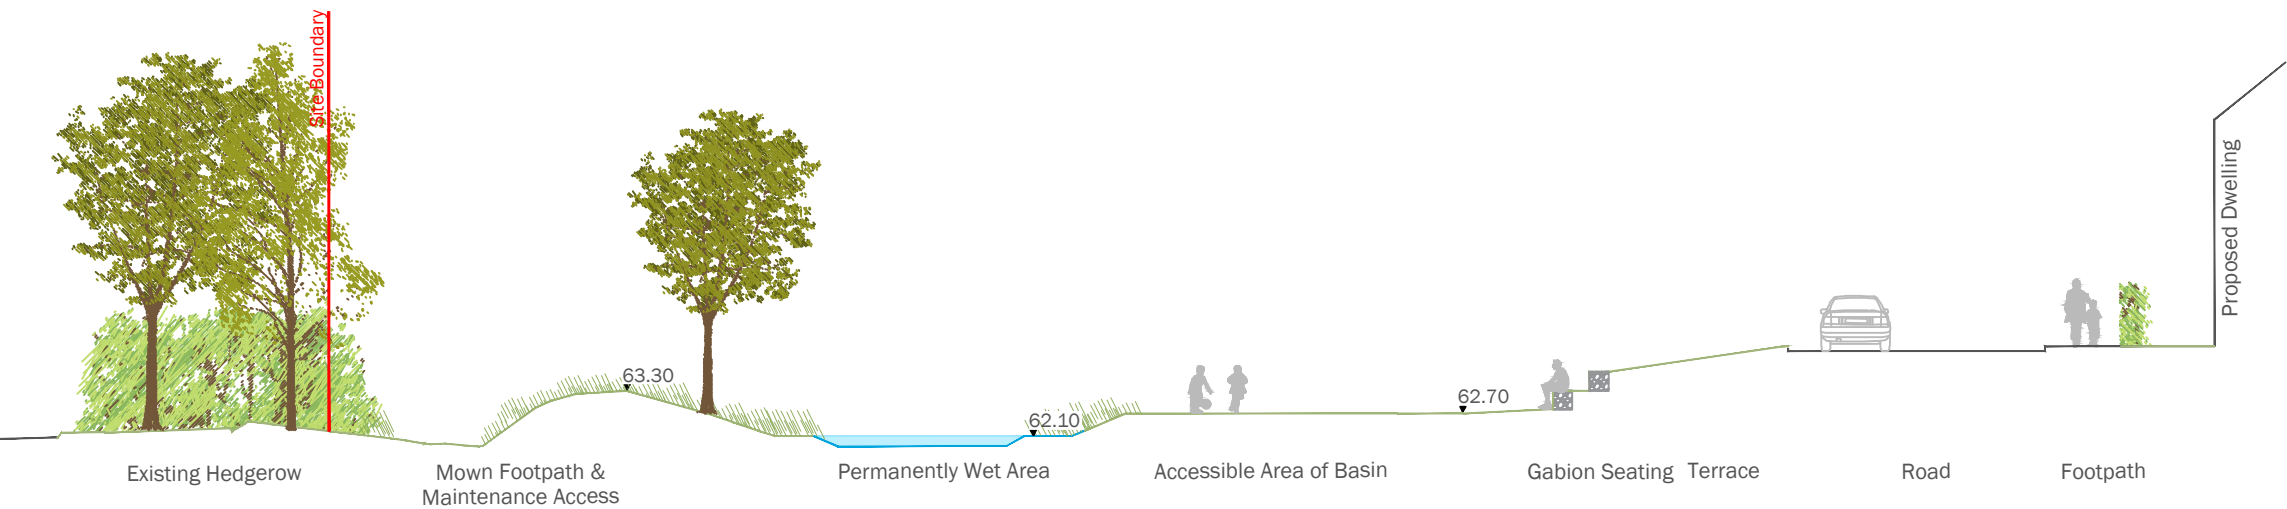

Section B - Eastern SuDS Basin (1:200 on A2)

overview

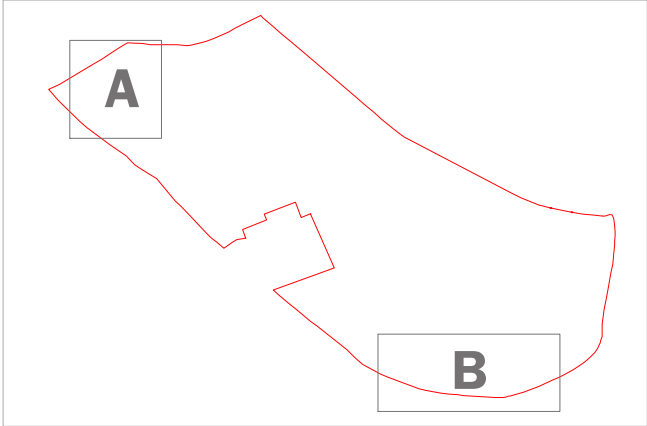

This drawing is to be read in conjunction with all other drawings and specifications within the package. These drawings have been prepared for design development and costing purposes only. All dimensions in millimeters unless otherwise specified. Do not scale off this drawing, except for planning purposes. Written dimensions to be taken only. EDP will accept no responsibility for errors by others in "scaling" from this drawing. All base plans used are provided by the client and architect, except where otherwise expressly agreed in writing. EDP shall have no responsibility or liability for any loss direct or consequential. This drawing must not be copied in whole or part without prior written consent from EDP.

purpose of issue **PLANNING**

a	Updated to reflect new layout	02/04/2026	JOn
-	Original	03/12/2025	JOn
rev	description	date	by

client

Nicholas King Homes

project title

Pearces Farm, Easthampstead Road, Wokingham

drawing title

Illustrative Section: SuDS Basin
SHEET 1 of 1

date	02 APRIL 2026	drawn by	JOn
drawing number	edp7682_sk001a	checked	HMc
scale	1:200 @ A2		



Registered office: 01285 740427 - www.edp-uk.co.uk - info@edp-uk.co.uk