


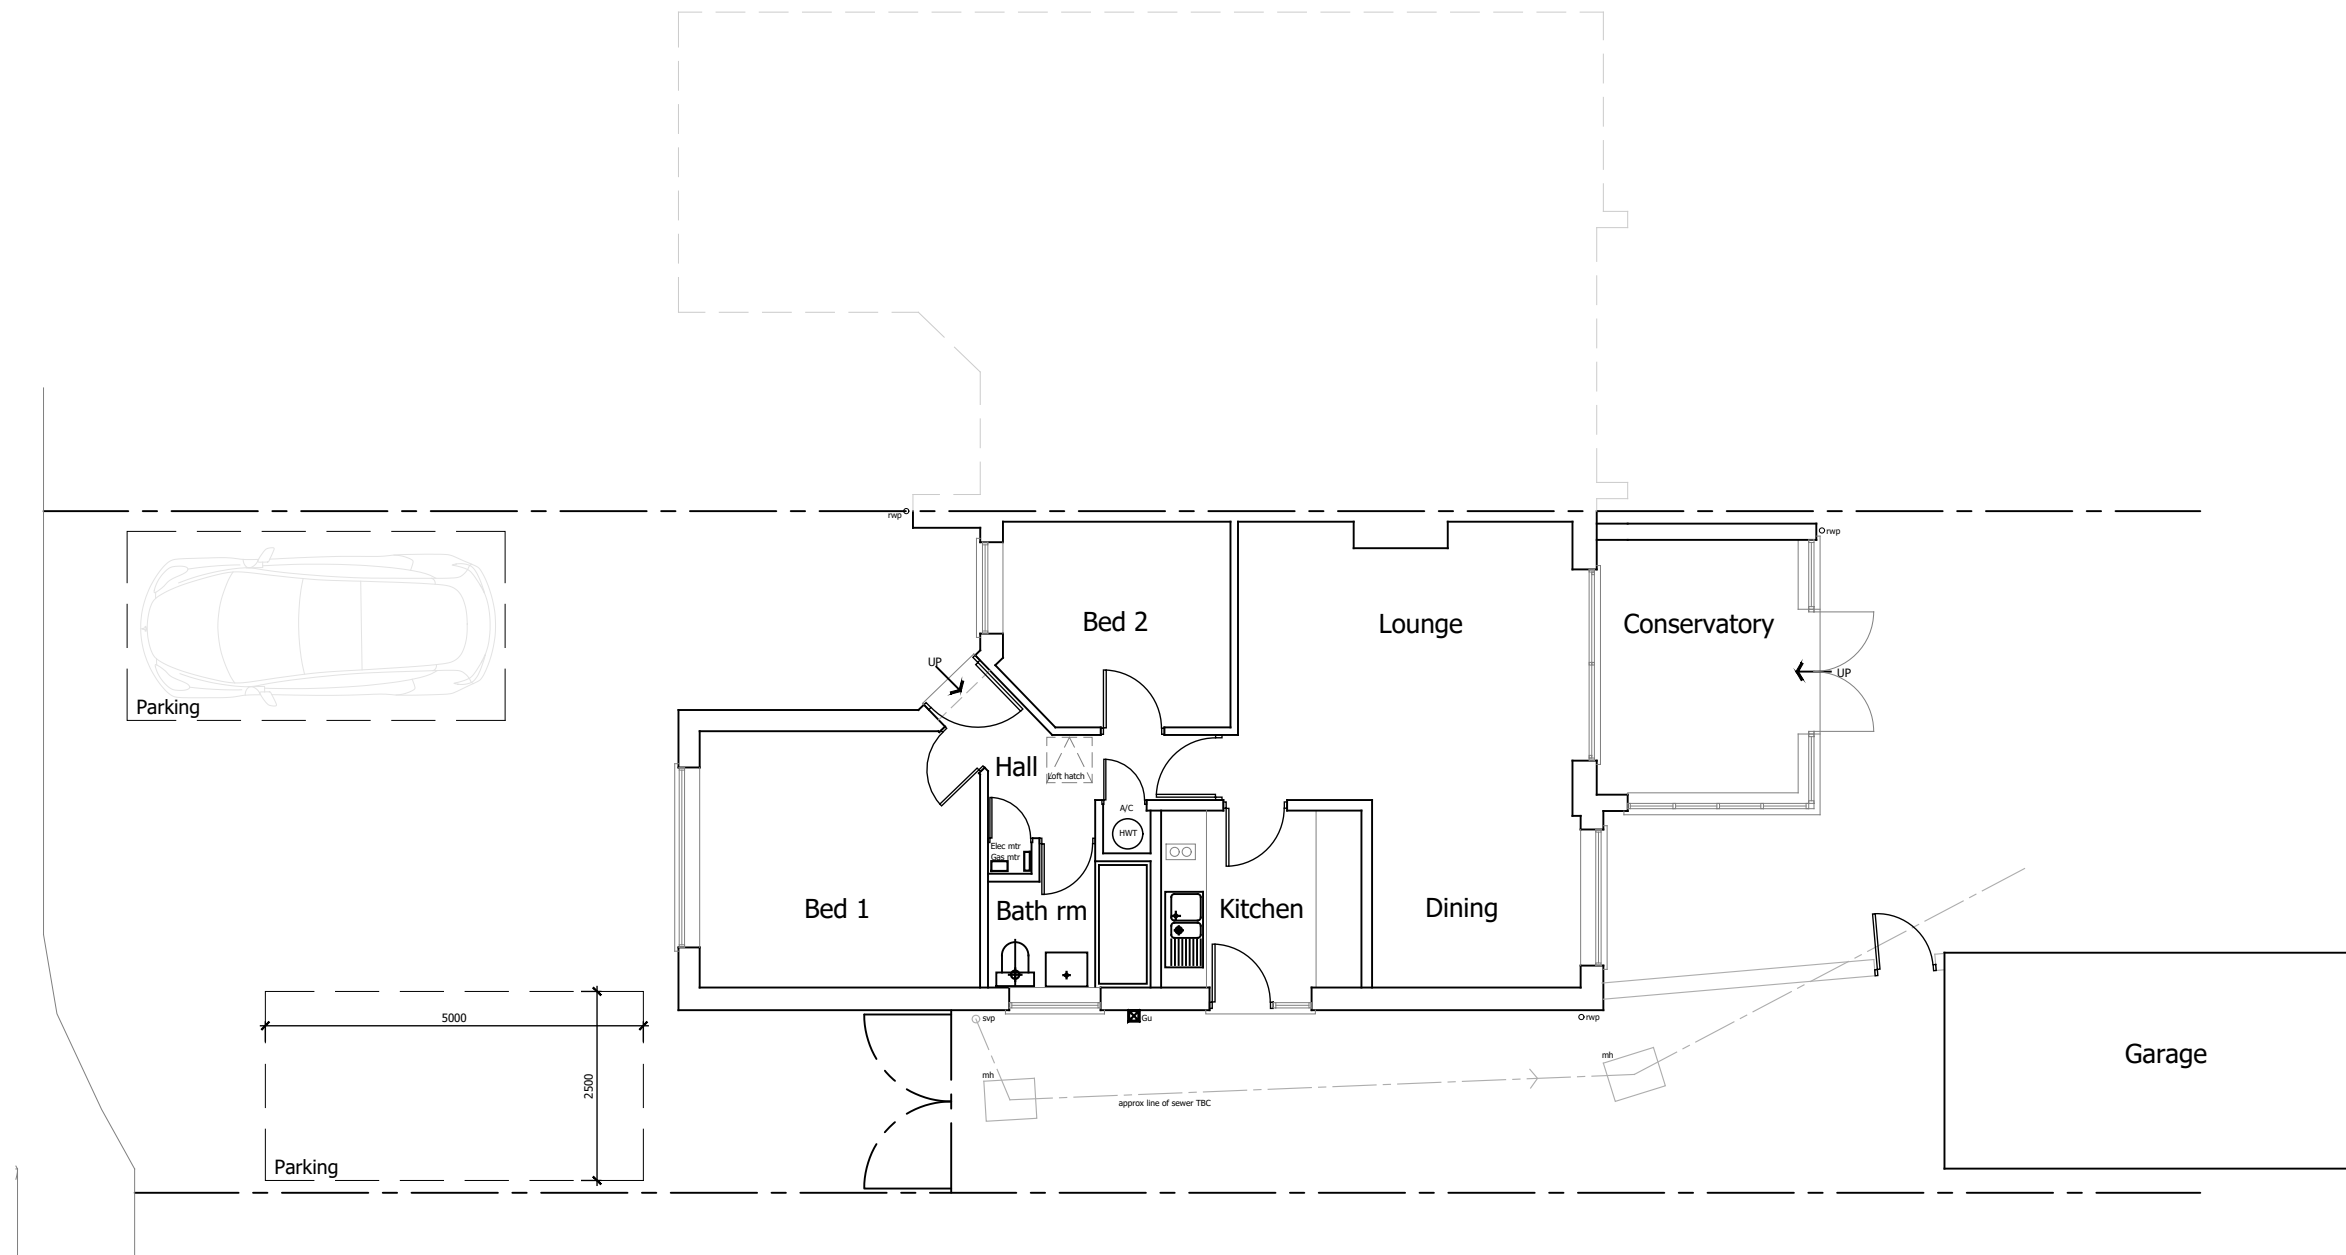


1

Ground Floor

Existing

SCALE 1:100


This drawing has been prepared without the benefit of a measured building survey or topographic information.

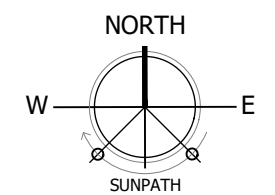

PLANNING

Project
40 Paddock Heights, Twyford,
Reading RG10 0AR
Drawing Title
Existing G.F. Layout

Date 13.10.2025	Scale As noted @A3	Drawn by SJ
Project No 205	Drawing No 002	Revision -

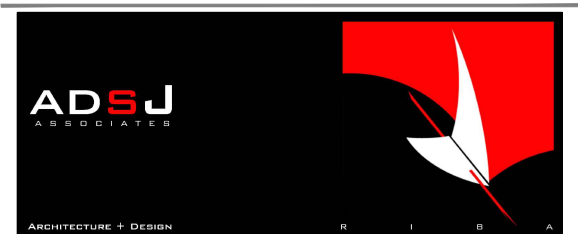

68 Norton Road Woodley Reading Berkshire RG5 4AJ
07968 141918 info@adsj.co.uk www.adsj.co.uk