



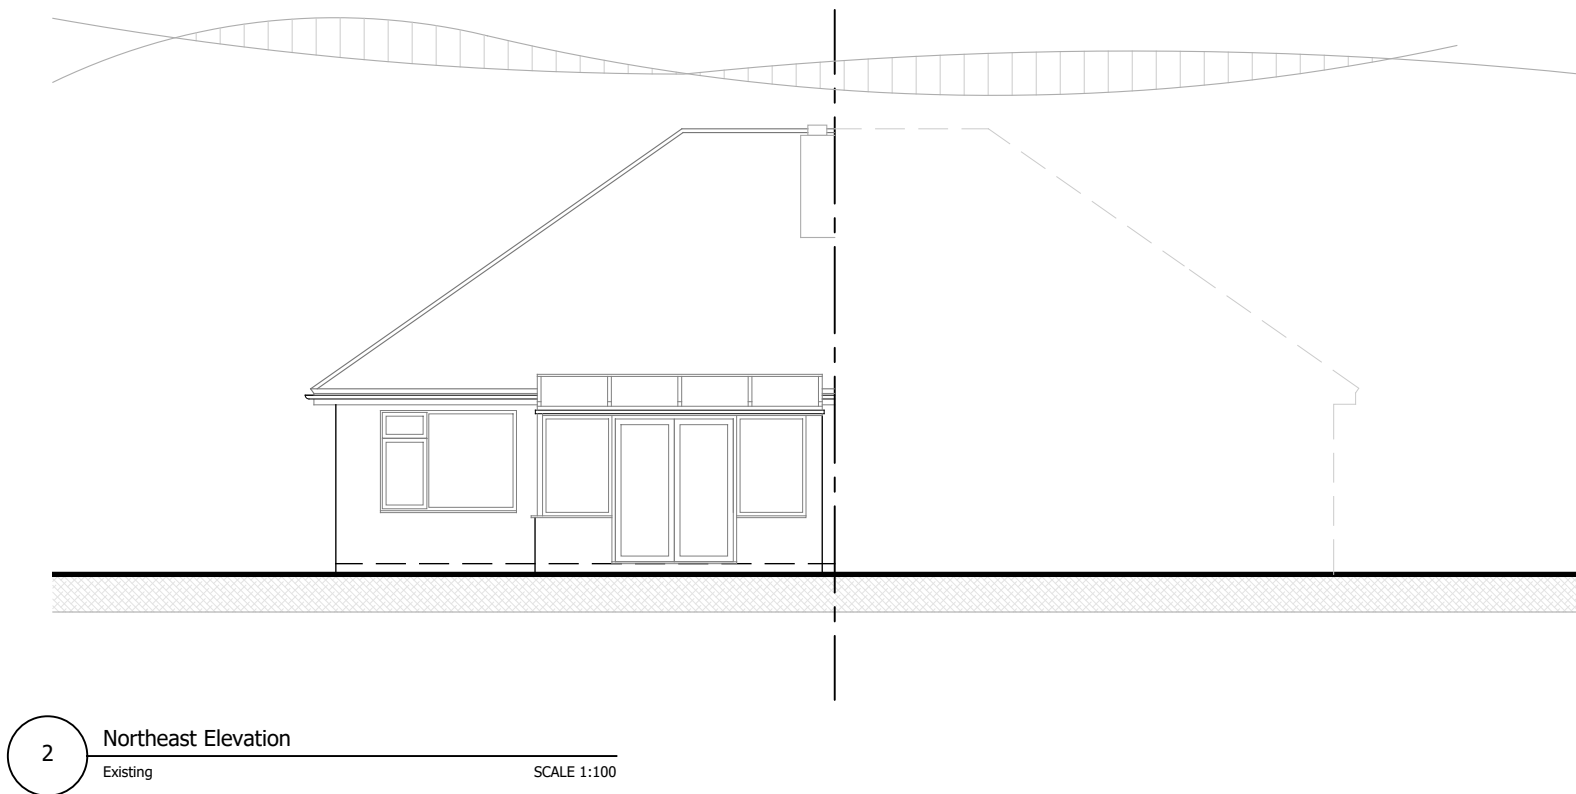


This drawing has been prepared without the benefit of a measured building survey or topographic information.

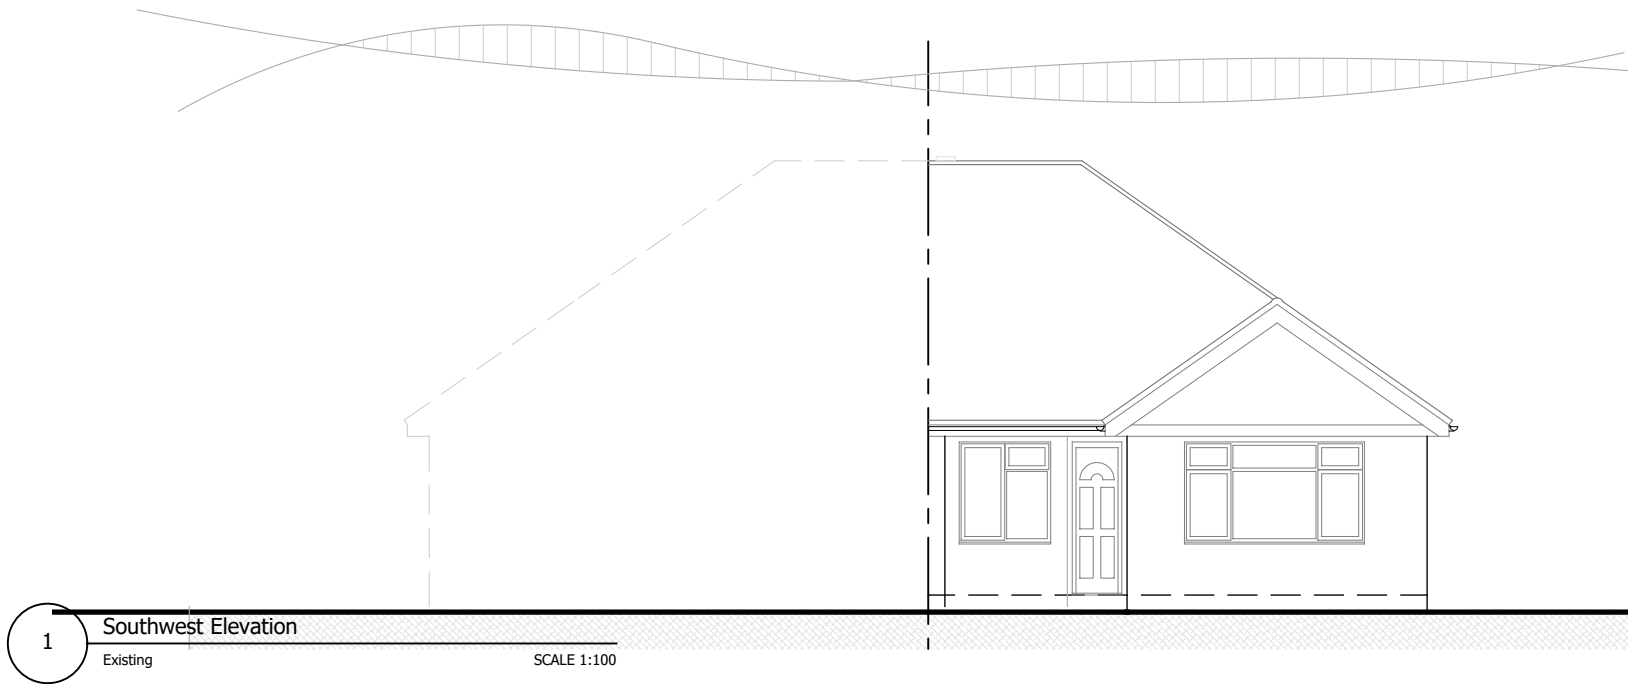

PLANNING

Project
40 Paddock Heights, Twyford
Reading RG10 0AR
Drawing Title
Existing Elevations (sht 2)

Date 13.10.2025	Scale As Noted@A3	Drawn by SJ
Project No 205	Drawing No 005	Revision -

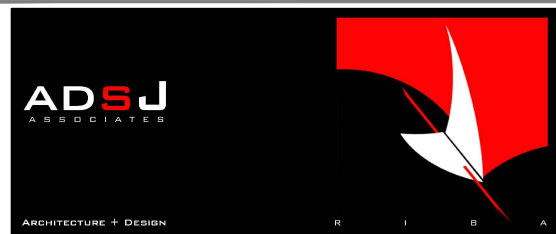

68 Norton Road Woodley Reading Berkshire RG5 4AJ

07968 141918 info@adsj.co.uk www.adsj.co.uk