



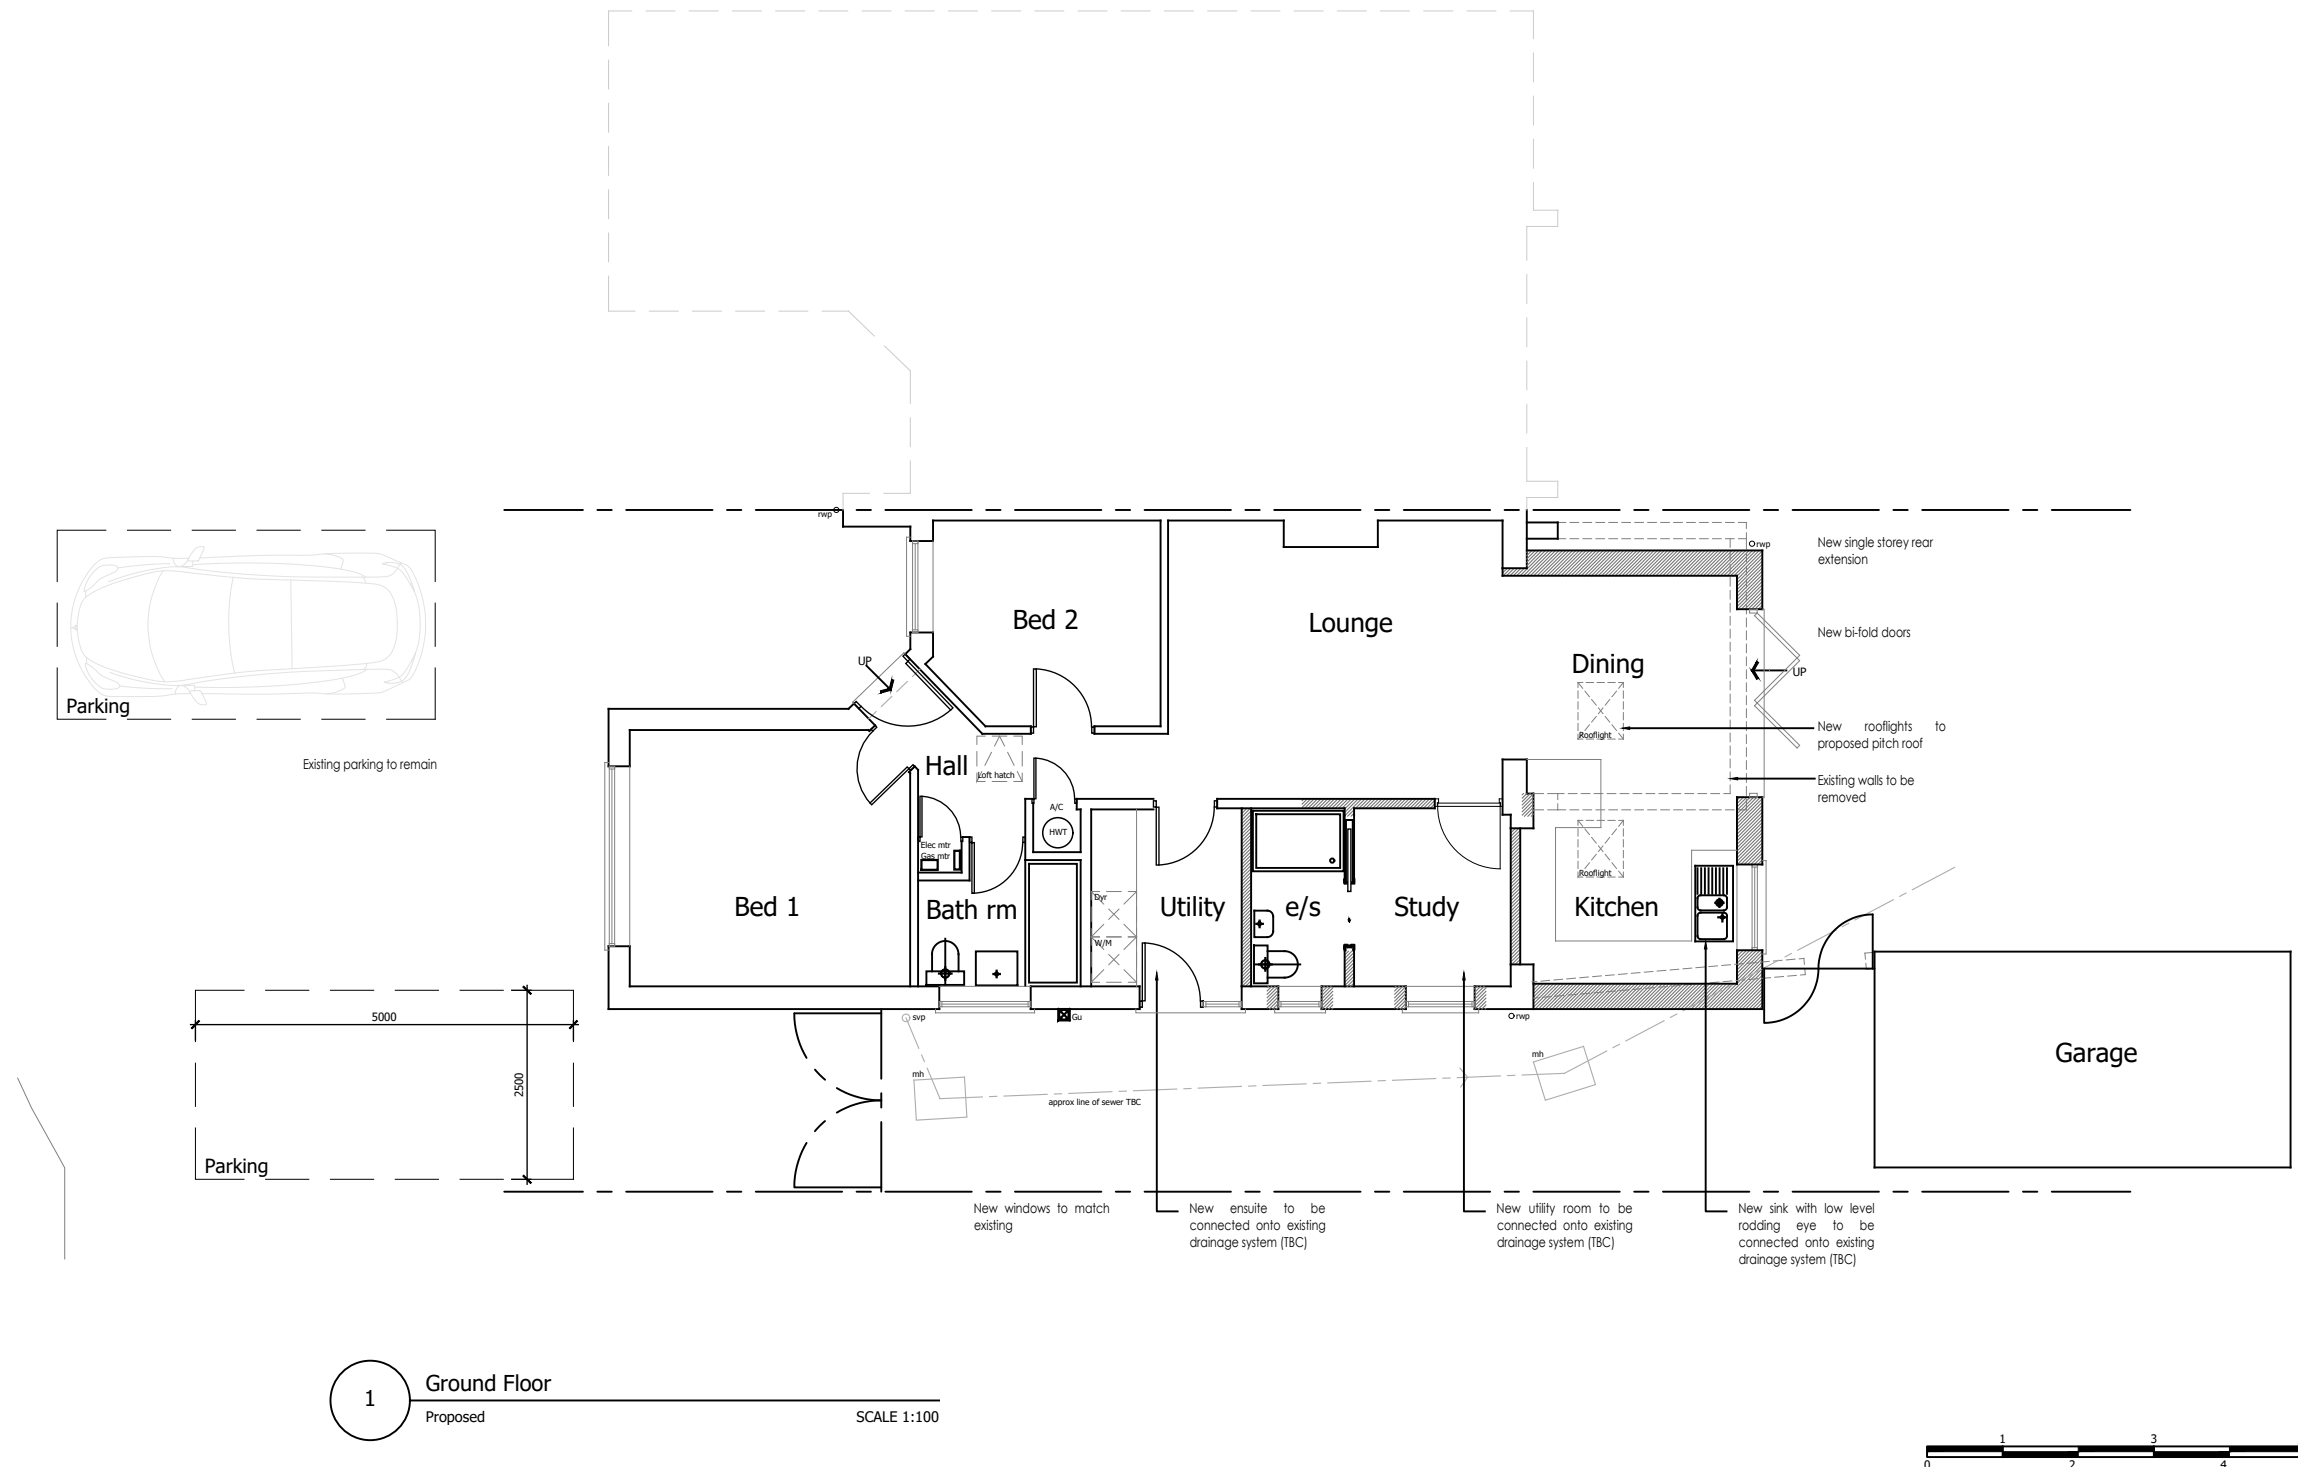


This drawing has been prepared without the benefit of a measured building survey or topographic information.

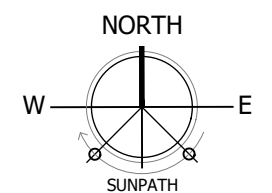

# PLANNING

Project  
40 Paddock Heights, Twyford,  
Reading RG10 0AR  
Drawing Title  
Proposed G. F. Layout

|                    |                       |                |
|--------------------|-----------------------|----------------|
| Date<br>17.10.2025 | Scale<br>As noted @A3 | Drawn by<br>SJ |
| Project No<br>205  | Drawing No<br>006     | Revision<br>-  |

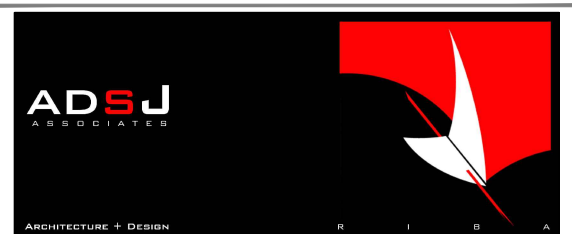

68 Norton Road Woodley Reading Berkshire RG5 4AJ  
07968 141918 info@adsj.co.uk www.adsj.co.uk