



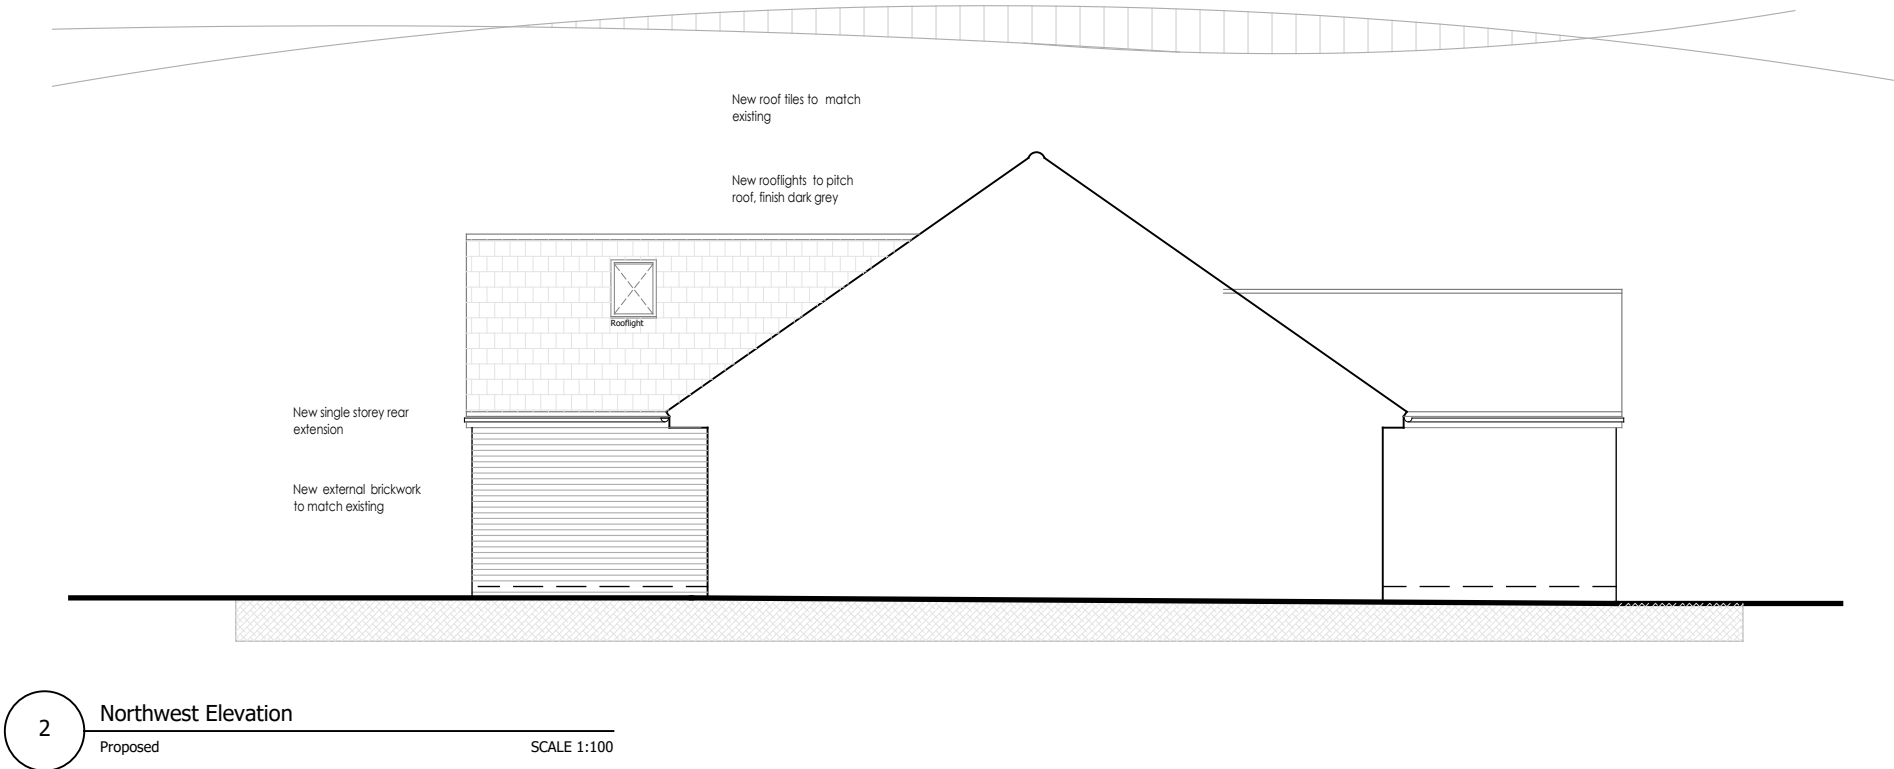

This drawing has been prepared without the benefit of a measured building survey or topographic information.

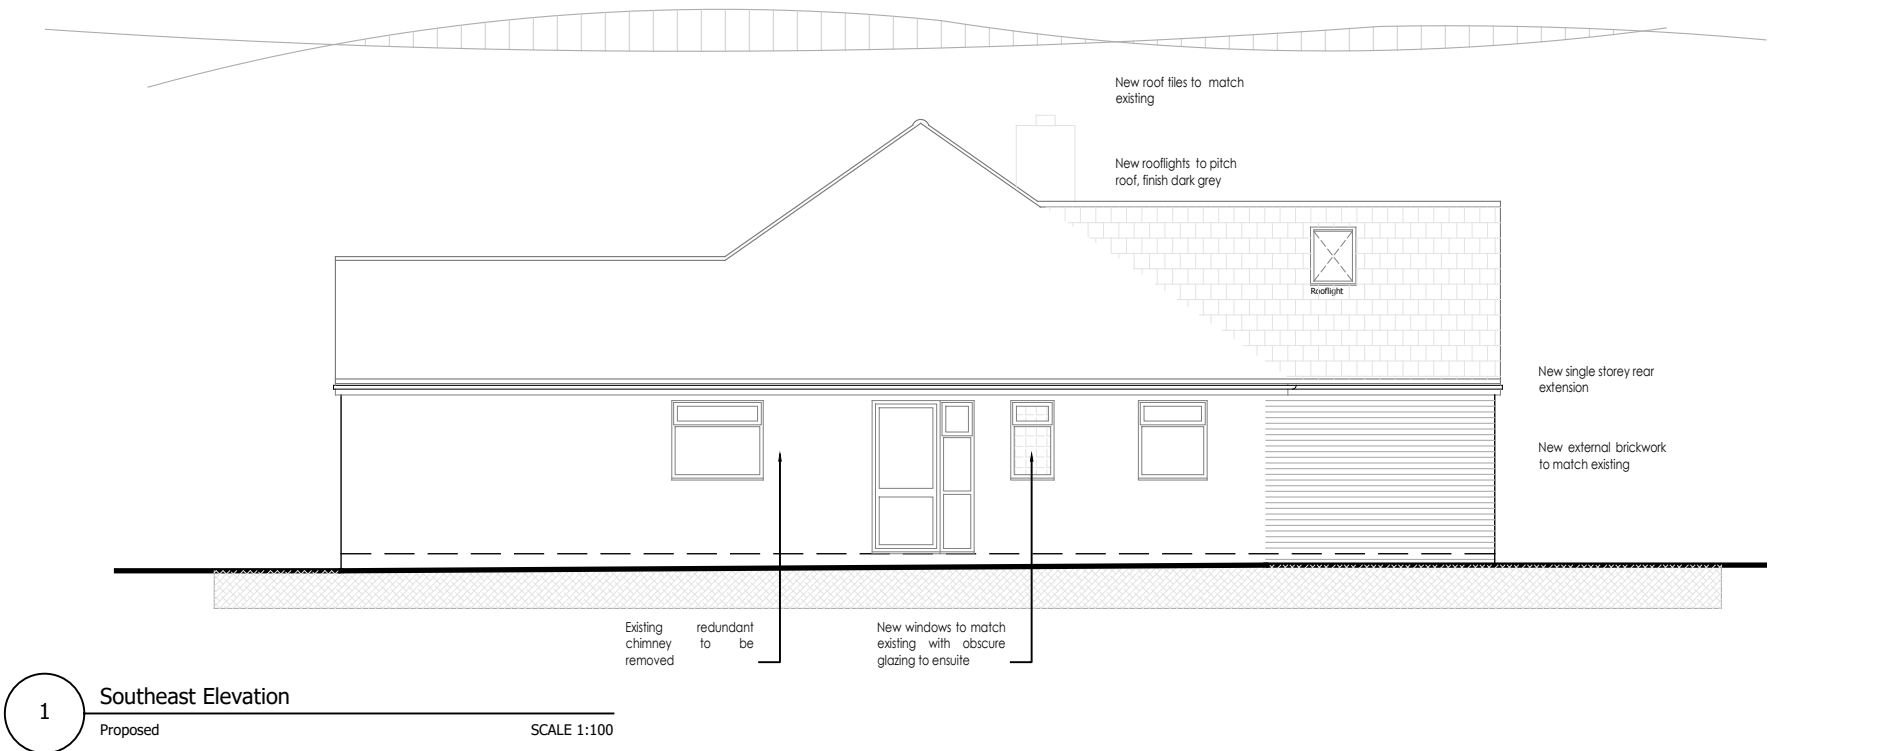

PLANNING

Project
40 Paddock Heights, Twyford
Reading RG10 0AR
Drawing Title
Proposed Elevations (sht 1)

Date 17.10.2025	Scale As Noted@A3	Drawn by SJ
Project No 205	Drawing No 008	Revision -

