



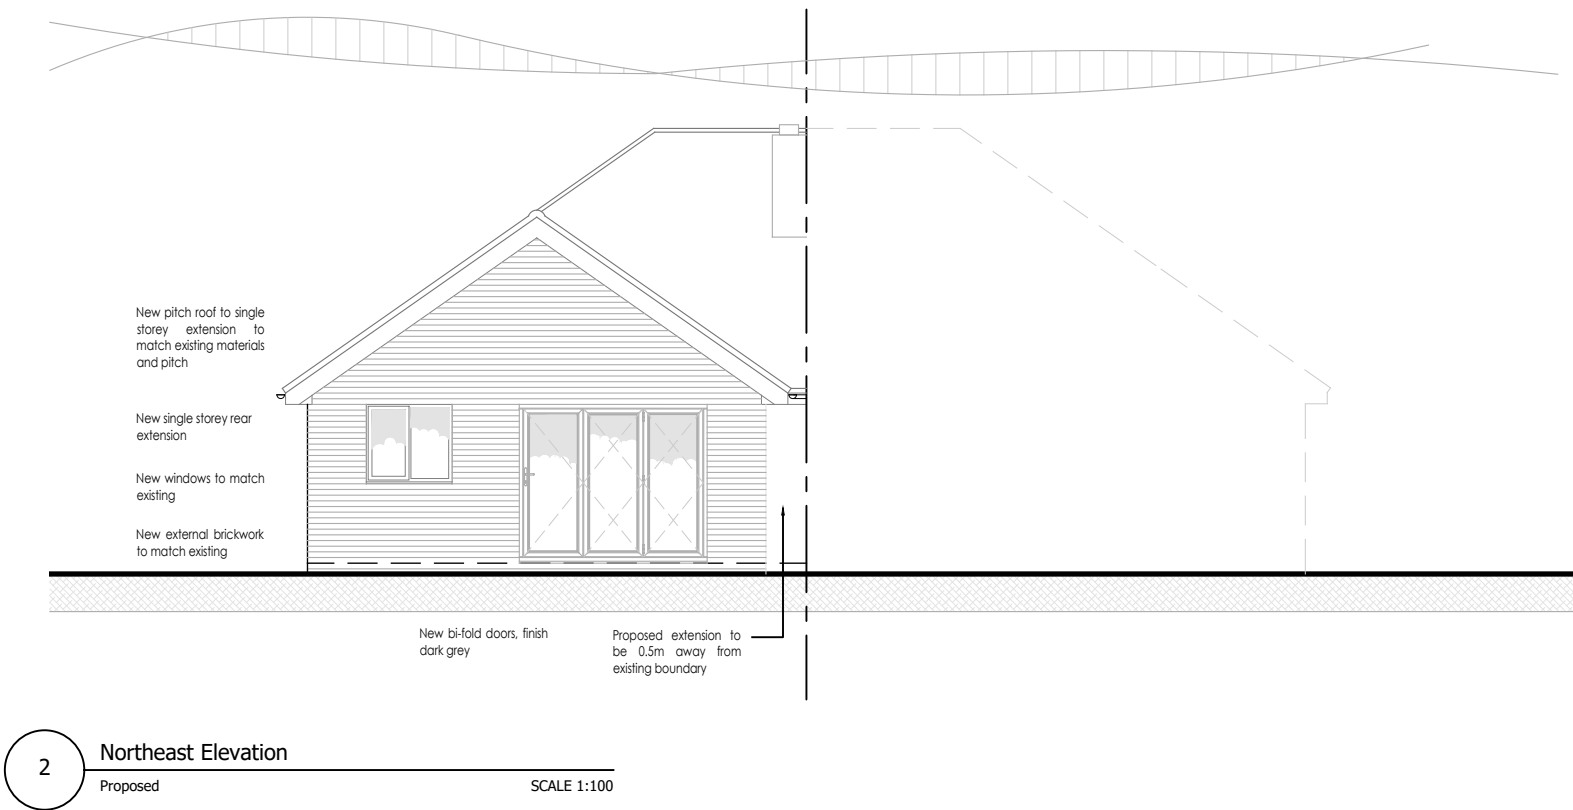

This drawing has been prepared without the benefit of a measured building survey or topographic information.

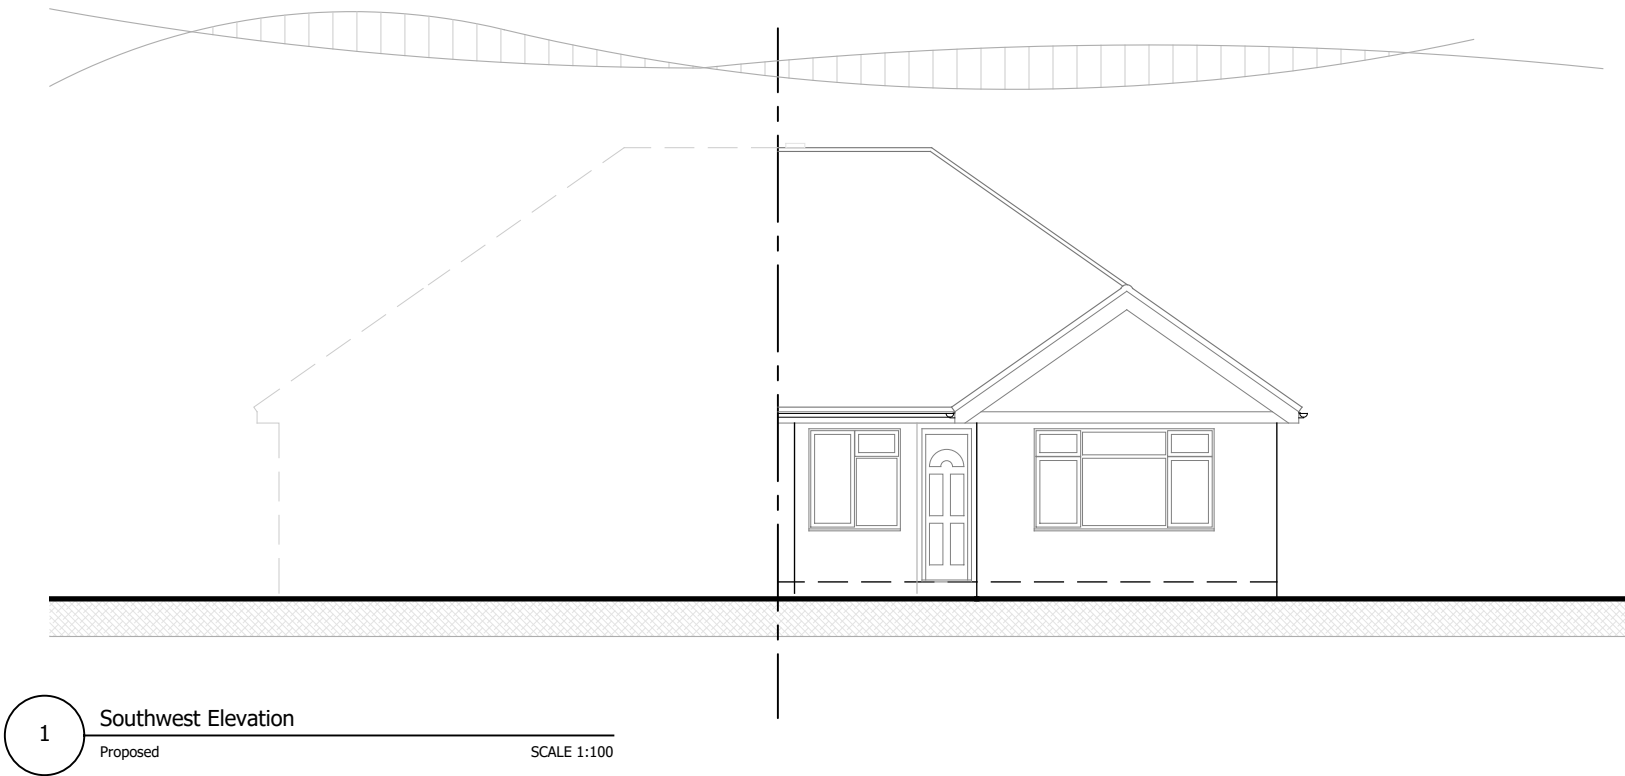

PLANNING

Project
40 Paddock Heights, Twyford
Reading RG10 0AR
Drawing Title
Proposed Elevations (sht 2)

Date	Scale	Drawn by
17.10.2025	As Noted@A3	SJ
Project No	Drawing No	Revision
205	009	-

