


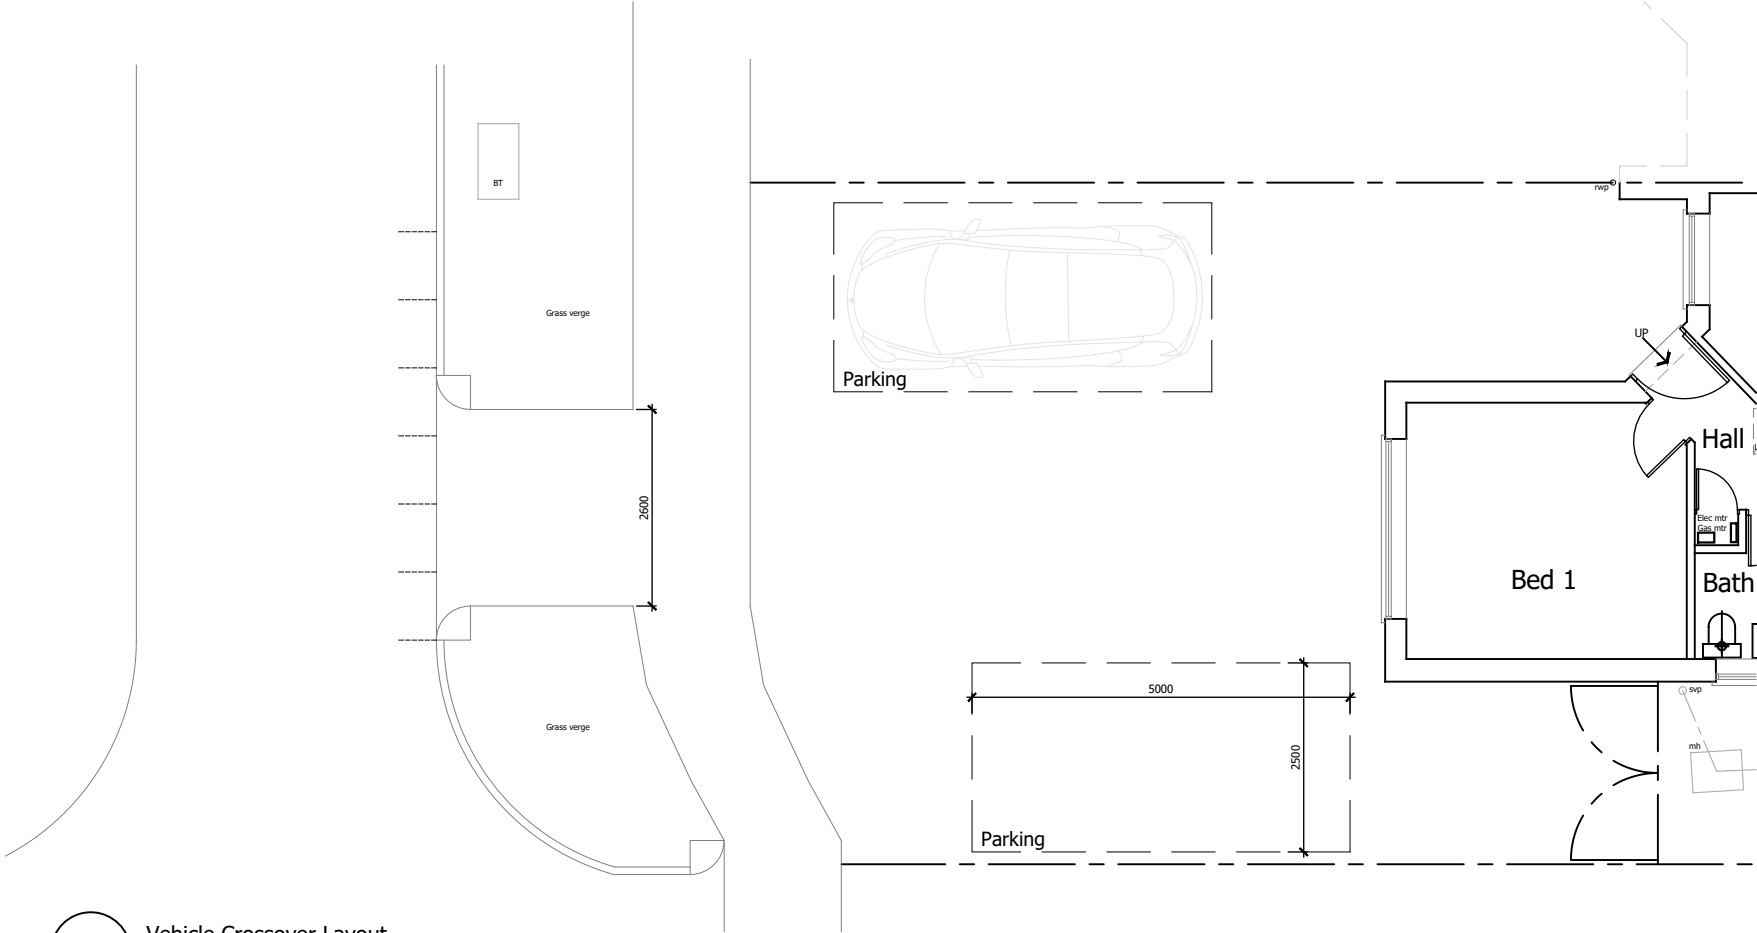


1

Vehicle Crossover Layout

Existing

SCALE 1:100

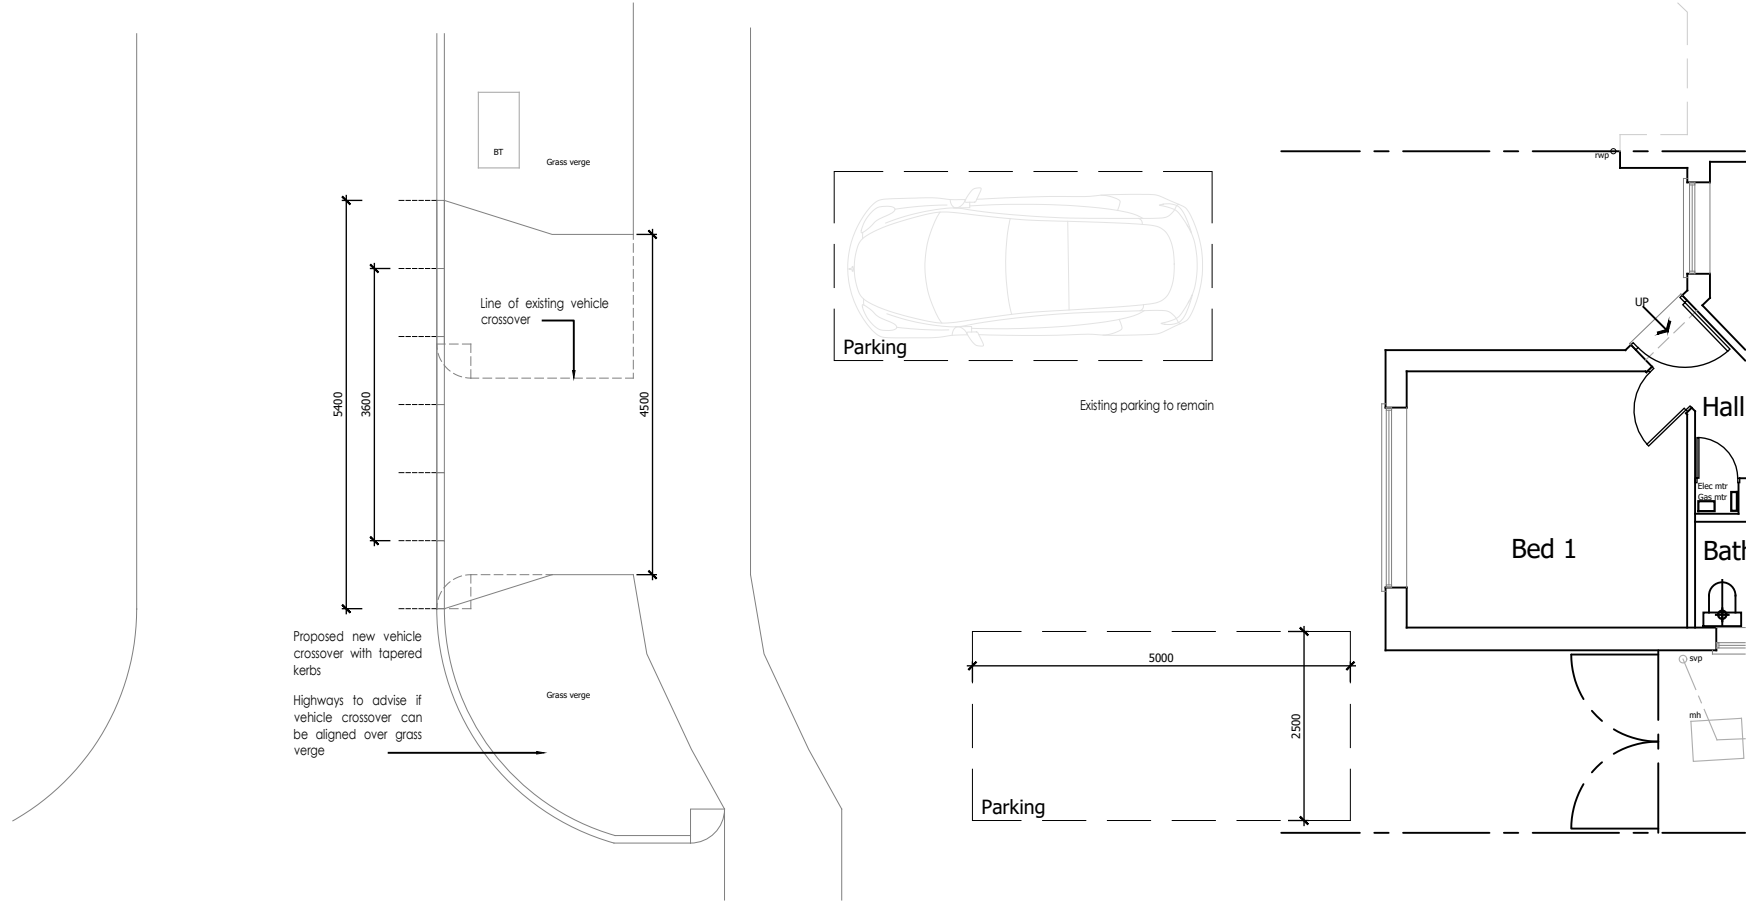


2

Vehicle Crossover Layout

Proposed

SCALE 1:100

This drawing has been prepared without the benefit of a measured building survey or topographic information.

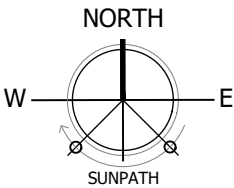

PLANNING

Project		
40 Paddock Heights, Twyford, Reading RG10 0AR		
Drawing Title		
Existing and Proposed Vehicle Crossover Layouts		
Date	Scale	Drawn by
16.10.2025	As noted @A3	SJ
Project No	Drawing No	Revision
205	010	-

