



EXISTING
SIDE ELEVATION 1
NW FACING

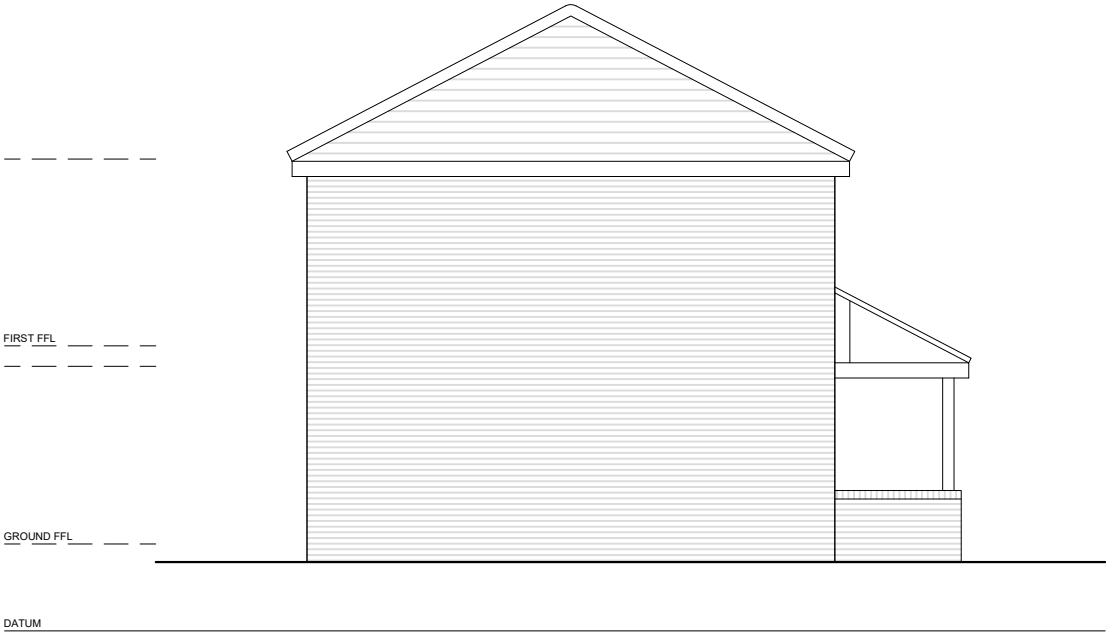

PROPOSED
SIDE ELEVATION 1
NW FACING

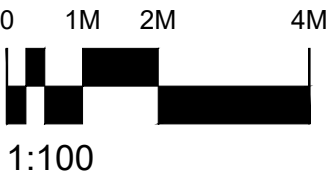

Rev.	Date	Details						
Project:			Content:		North:		Notes:	
14 Arbor Meadows			P L A N N I N G				Figured dimensions to be used in preference to scaled.	
Winnersh			Proposed & Existing		Drawn By: SAR		The Contractor is to check all site dimensions and setting-out and obtain the Architect's instructions in respect of any discrepancy revealed before work is put in hand.	
Wokingham			Side Elevation 1		Date: 13.10.25		Description or illustration of proprietary systems or products is not to be taken as licence in respect of patents or copyright involved or royalties due.	
					Scale: 1:100@A3		All rights in drawing and design are reserved to the Architect.	
					Rev: -		Copyright: not to be reproduced without the Architect's permission.	
							Subject to survey	