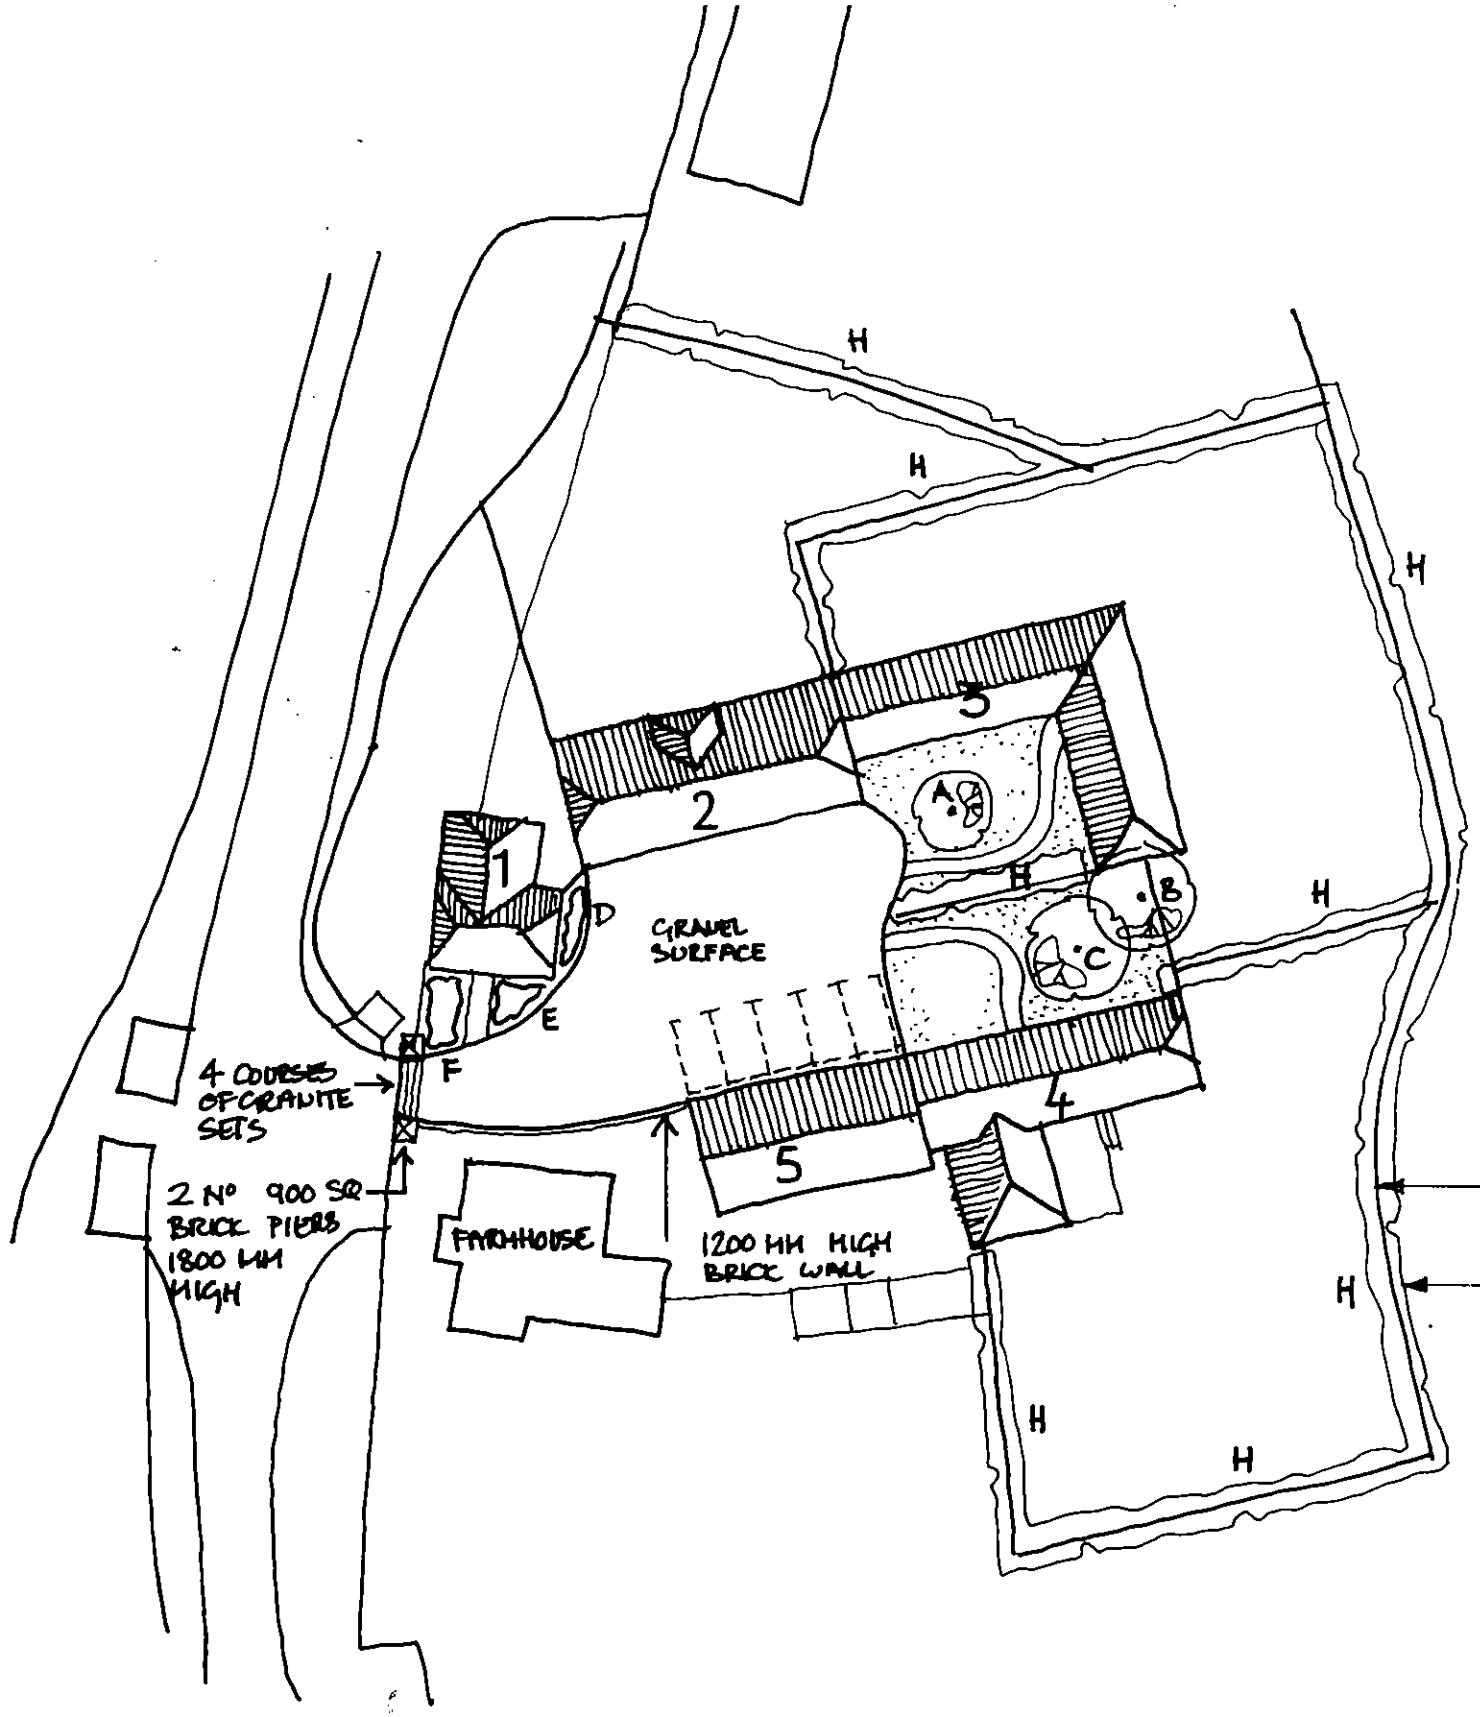

1200 MM HIGH STOCK FENCE TO ALL BOUNDARIES

EXISTING HEDGEROWS AUGMENTED WITH CONTINUOUS NATIVE SPECIES HEDGE PLANTS

ALL EXISTING TREES/ HEDGEROWS TO BE RETAINED SEE SEPARATE DRAWING.

TREE PLANTING

CODE	SPECIES	SIZE	HEIGHT	ROOT COND	MIN BREAKS	DENSITY
A.	QUERCUS ROBUR	STANDARD	3M	BALLED	5 BRANCHES	N/A
B.	SORBUS AUCUPARIA	STANDARD	2·5M	BALLED	4 BRANCHES	N/A
C.	SORBUS AUCUPARIA	STANDARD	2·5M	BALLED	4 BRANCHES	N/A.

HEDGE PLANTING

CODE	SPECIES	%	HEIGHT	ROOT COND.	MIN BREAKS	DENSITY
H	CRATAEGUS MONOGYNA	50	60-90	BARE	4	1/0·75M
	CORYLUS AVELLANA	30	60-90	BARE	3	"
	PRUNUS SPINOSA.	20	60-90	BARE	2	"

SHRUB PLANTING

CODE	SPECIES	HEIGHT	SIZE	FORM	DENSITY
D.	LIGUSTRUM VARIEGATA	30-40	3 LITRE	BRANCHED	3/SQM
E.	LAVANDULA HIDCOTE	20-30	3 LITRE	BUSHY	4/SQM
F.	VIBURNUM TINUS	30-40	3 LITRE	BRANCHED	3/SQM

PLANS TO MEET CONDITIONS

--5813

PLANNING DEPARTMENT
RCE | FILE
DC | CHIEF
MPE
DA
15 MAR 2005
ACKNOWLEDGE | FILE

Project

THE BARNS
NEWLAND FARM
ARBORFIELD

Client

HICKS DEVELOPMENTS LTD

Drawing

LANDSCAPE PROPOSALS.

Scale 1:500 | Date 03/05

The Edwards Irish Partnership
Architects & Surveyors
36 Langborough Road, Wokingham, Berks. RG40 2BT
Tel: 0118-989-4403 Fax: 0118-989-4383 E-mail: the.eip@virgin.n

Job 1493 Dwg. L51