DATE:

SCANNING INFORMATION SHEET

PLANS

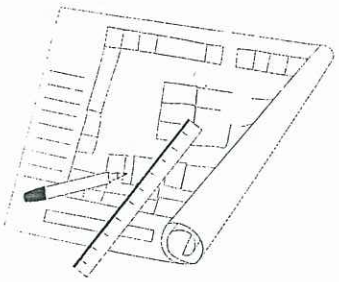

Application Number: F/2002/6400

Applicants Name:

Site Address:

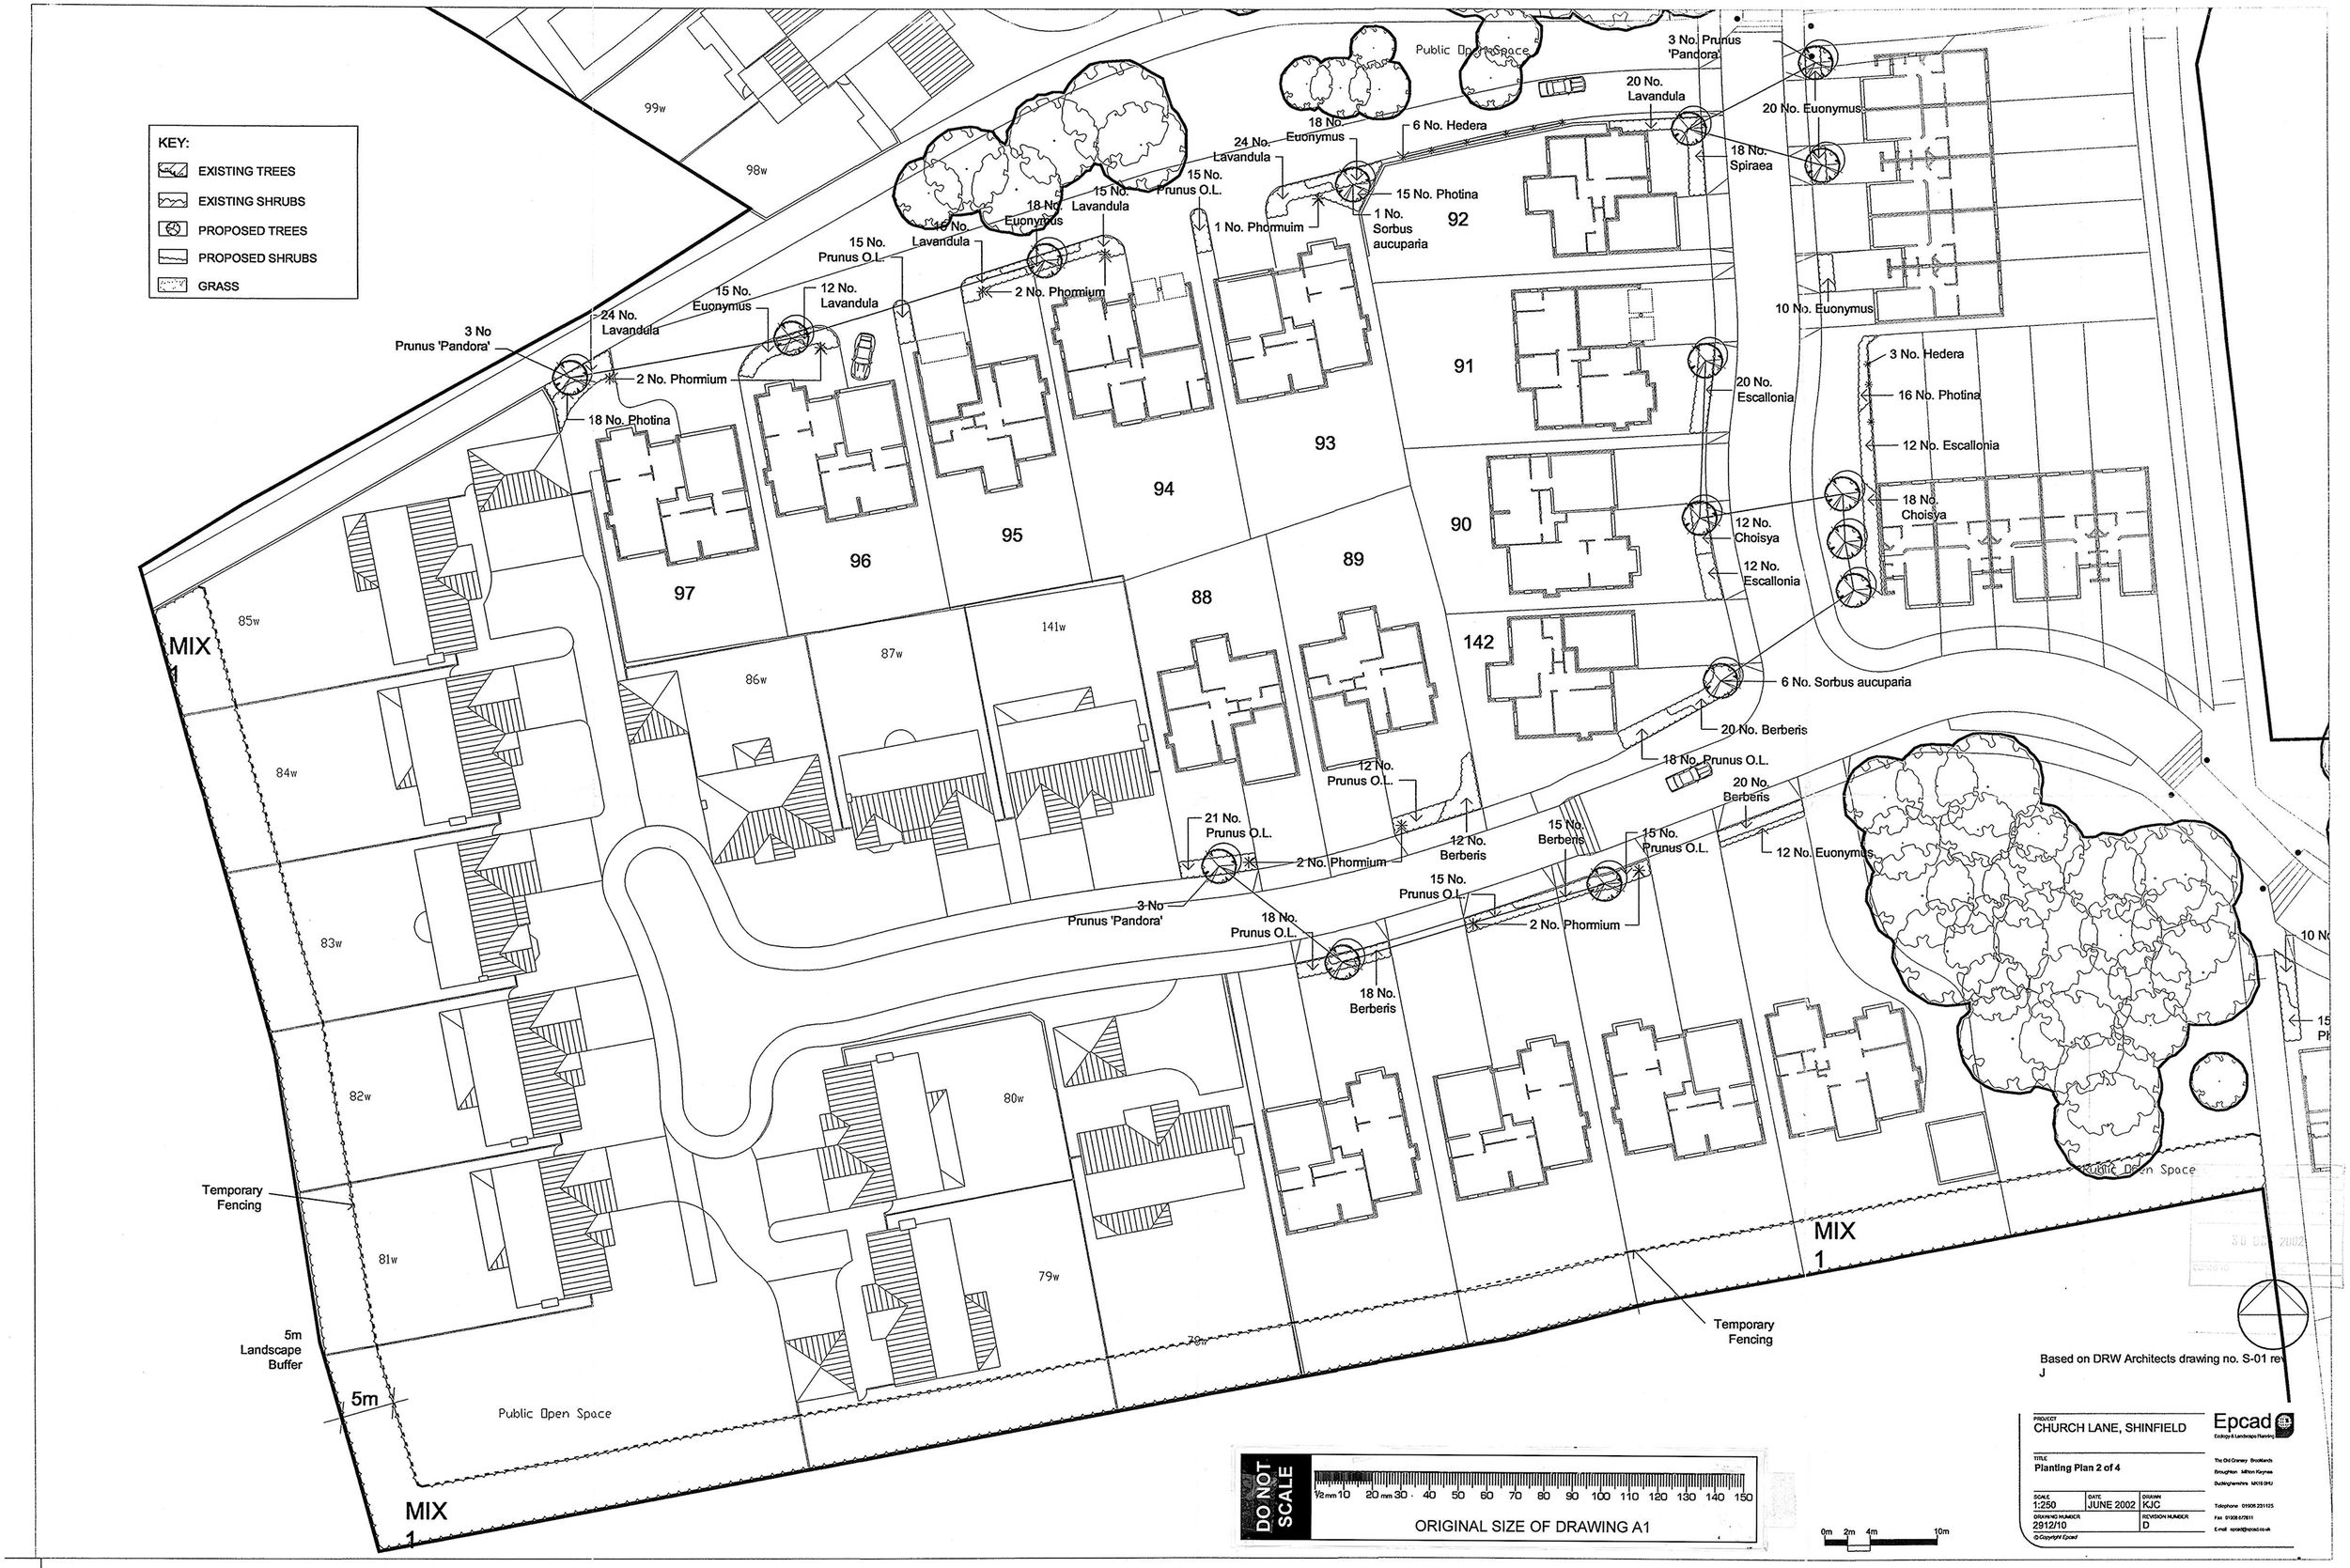
KEY:
EXISTING TREES
EXISTING SHRUBS
PROPOSED TREES
PROPOSED SHRUBS
GRASS
Public Open Space
3 No. Prunus 'Pandora'
20 No. Lavandula
20 No. Euonymus
18 No. Spiraea
6 No. Hedera
18 No. Euonymus
24 No. Lavandula
15 No. Prunus O.L.
15 No. Photina
1 No. Sorbus aucuparia
1 No. Phormuim
15 No. Lavandula
18 No. Euonymus
15 No. Lavandula
15 No. Prunus O.L.
2 No. Phormium
15 No. Euonymus
12 No. Lavandula
24 No. Lavandula
3 No Prunus 'Pandora'
2 No. Phormium
18 No. Photina
10 No. Euonymus
3 No. Hedera
16 No. Photina
12 No. Escallonia
20 No. Escallonia
18 No. Choisya
12 No. Choisya
12 No. Escallonia
6 No. Sorbus aucuparia
20 No. Berberis
18 No. Prunus O.L.
20 No. Berberis
12 No. Euonymus
12 No. Prunus O.L.
21 No. Prunus O.L.
2 No. Phormium
12 No. Berberis
15 No. Berberis
15 No. Prunus O.L.
15 No. Prunus O.L.
2 No. Phormium
3 No Prunus 'Pandora'
18 No. Prunus O.L.
18 No. Berberis
99w
98w
92
91
93
94
95
96
97
90
89
88
142
85w
84w
83w
82w
81w
86w
87w
141w
80w
79w
MIX 1
MIX 1
MIX 1
Temporary Fencing
Temporary Fencing
5m Landscape Buffer
5m
Public Open Space
Public Open Space
Based on DRW Architects drawing no. S-01 rev J
DO NOT SCALE
ORIGINAL SIZE OF DRAWING A1
0m 2m 4m 10m
PROJECT
CHURCH LANE, SHINFIELD
TITLE
Planting Plan 2 of 4
SCALE 1:250
DATE JUNE 2002
DRAWN KJC
DRAWING NUMBER 2912/10
REVISION NUMBER D
Epcad
Ecology & Landscape Planning
The Old Granary Brooklands
Broughton Milton Keynes
Buckinghamshire MK10 0HU
Telephone 01908 231125
Fax 01908 672611
E-mail epcad@epcad.co.uk
© Copyright Epcad