


Hill House Cottages
Outbuilding
Location Plan 1:1250

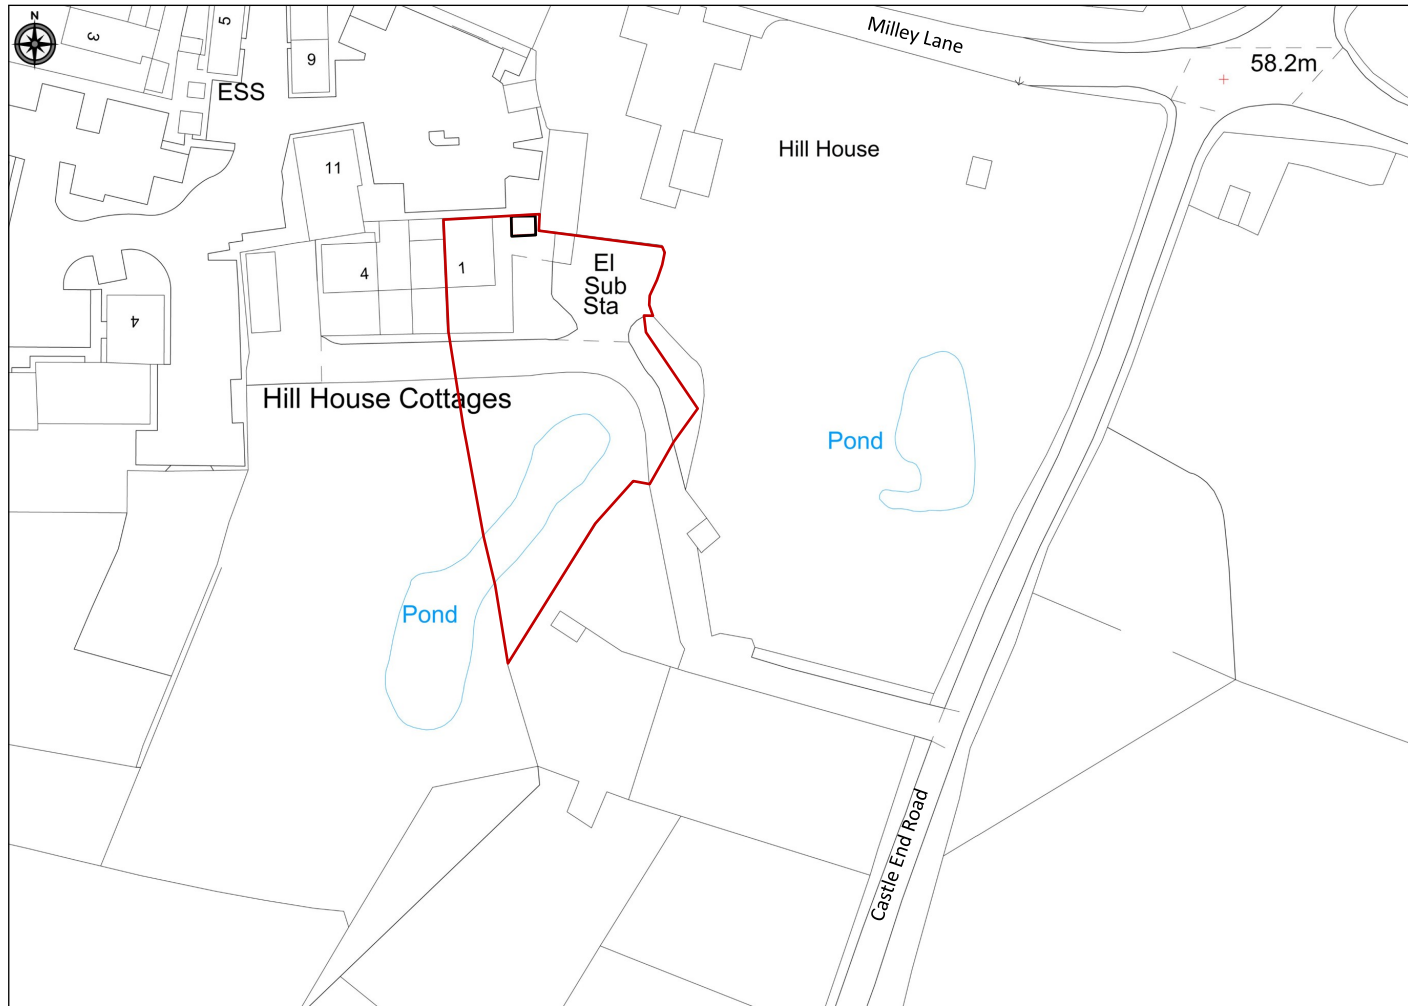

0m 25m 50m 75m 100m 125m

Ordnance Survey © Crown copyright 2021 All rights reserved. Licence Number 100048651

Scale 1:1250 on A4 paper.

