




Ordnance Survey (c) Crown Copyright 2025
All rights reserved. Licence number 100035207

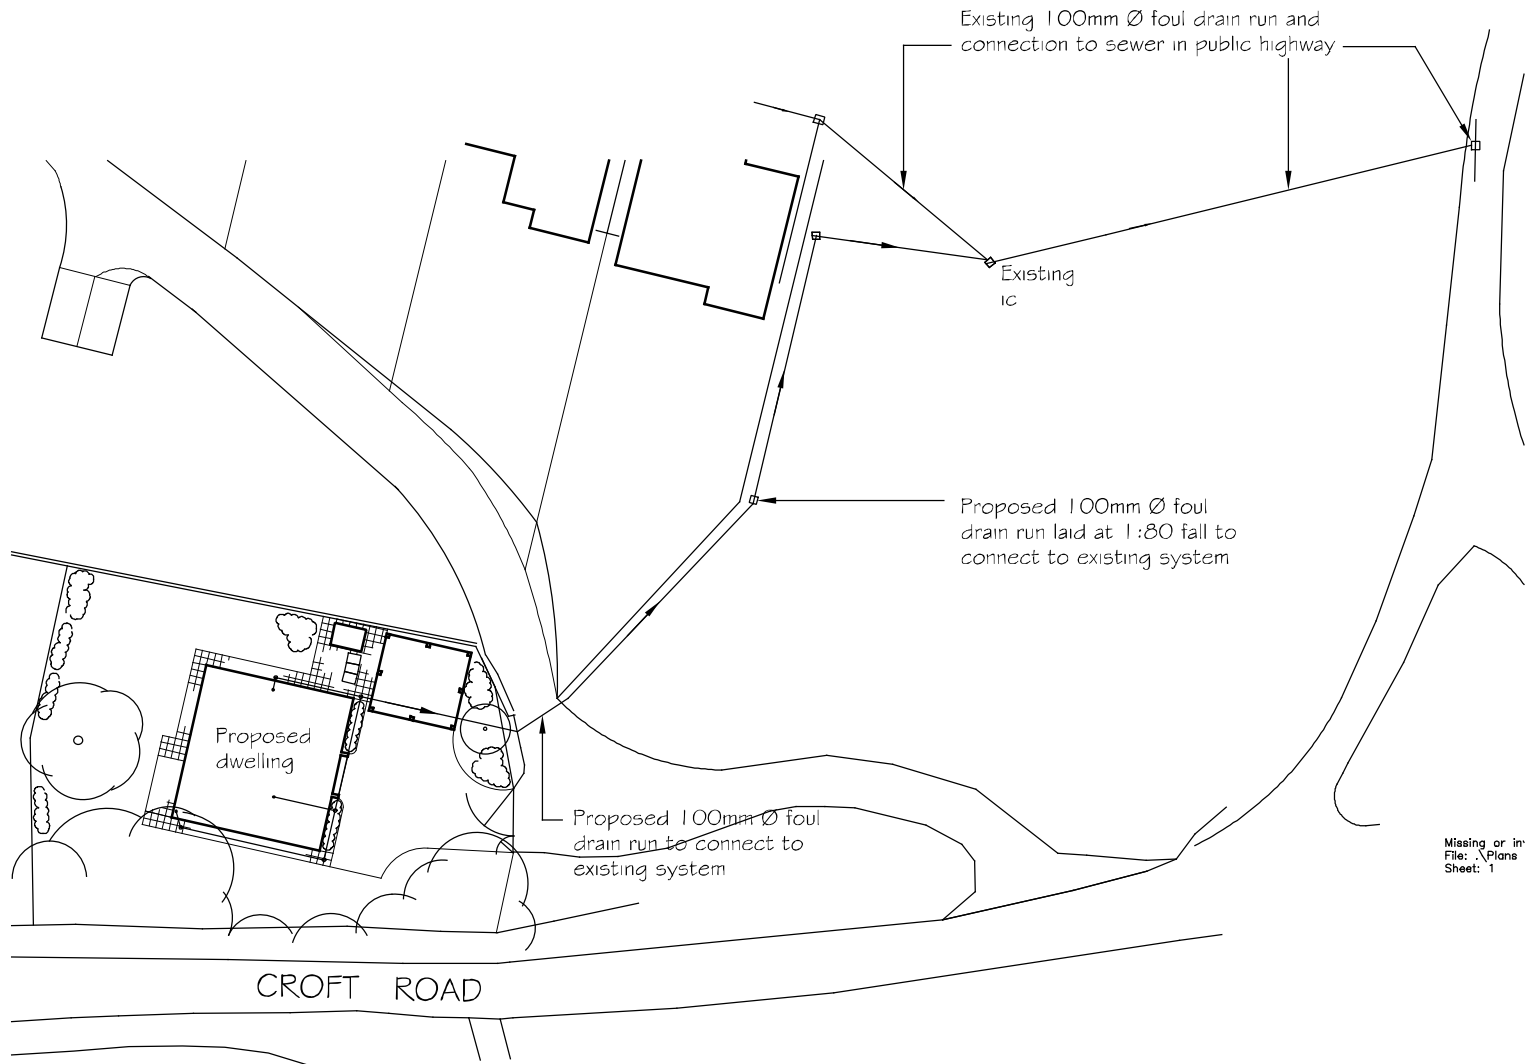

Missing or in
File: \Plans
Sheet: 1

A4
Original

0 10 20m
Scale 1:500

Land adjacent to Croft House
Croft Road, Spencers Wood

Proposed Dwelling
Block Plan

Architectural Services

17 Wessex Court, Clarence Street, Swircoot SV1 2DL
Tel: 07948 672810

Drawing No

251533/12

Scale: 1:500
Date: April 2025

©
Copyright