


Location Plan

Site Address: 25, Langborough Road, Wokingham, RG40 2BU



Date Produced: 24-Nov-2025

Scale: 1:1250 @A3

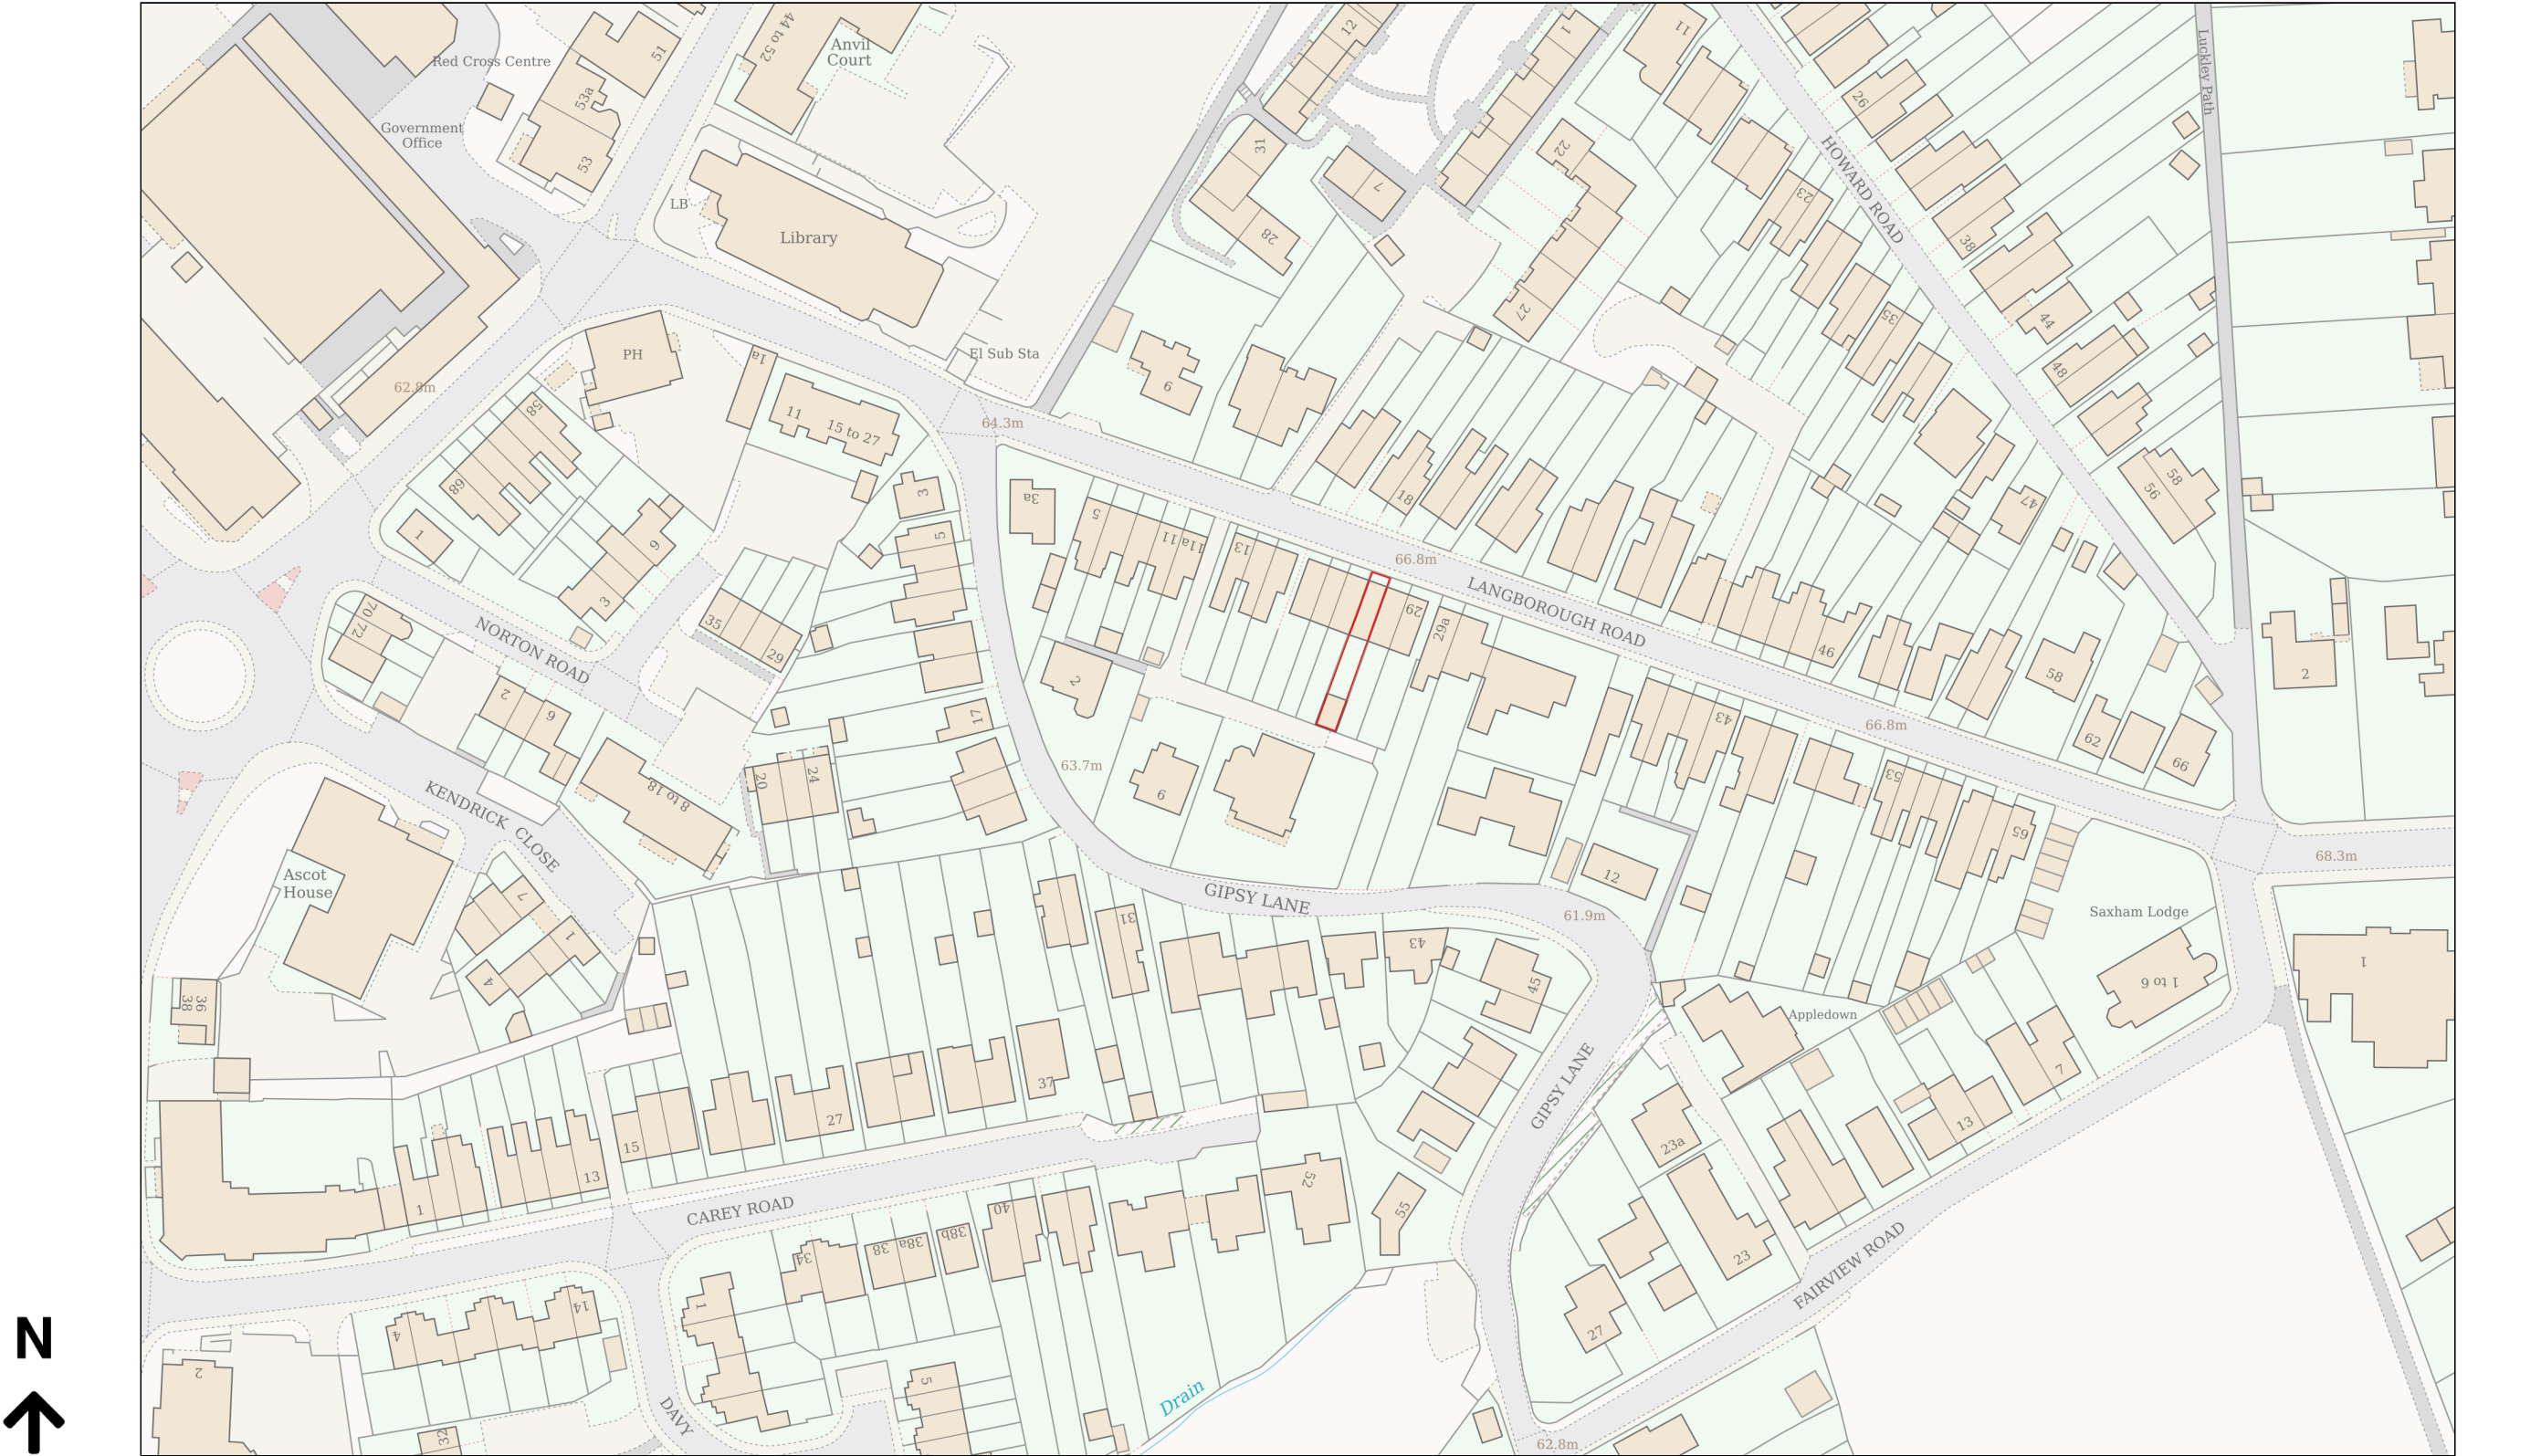

Planning Portal Reference: PP-14507597v1

