


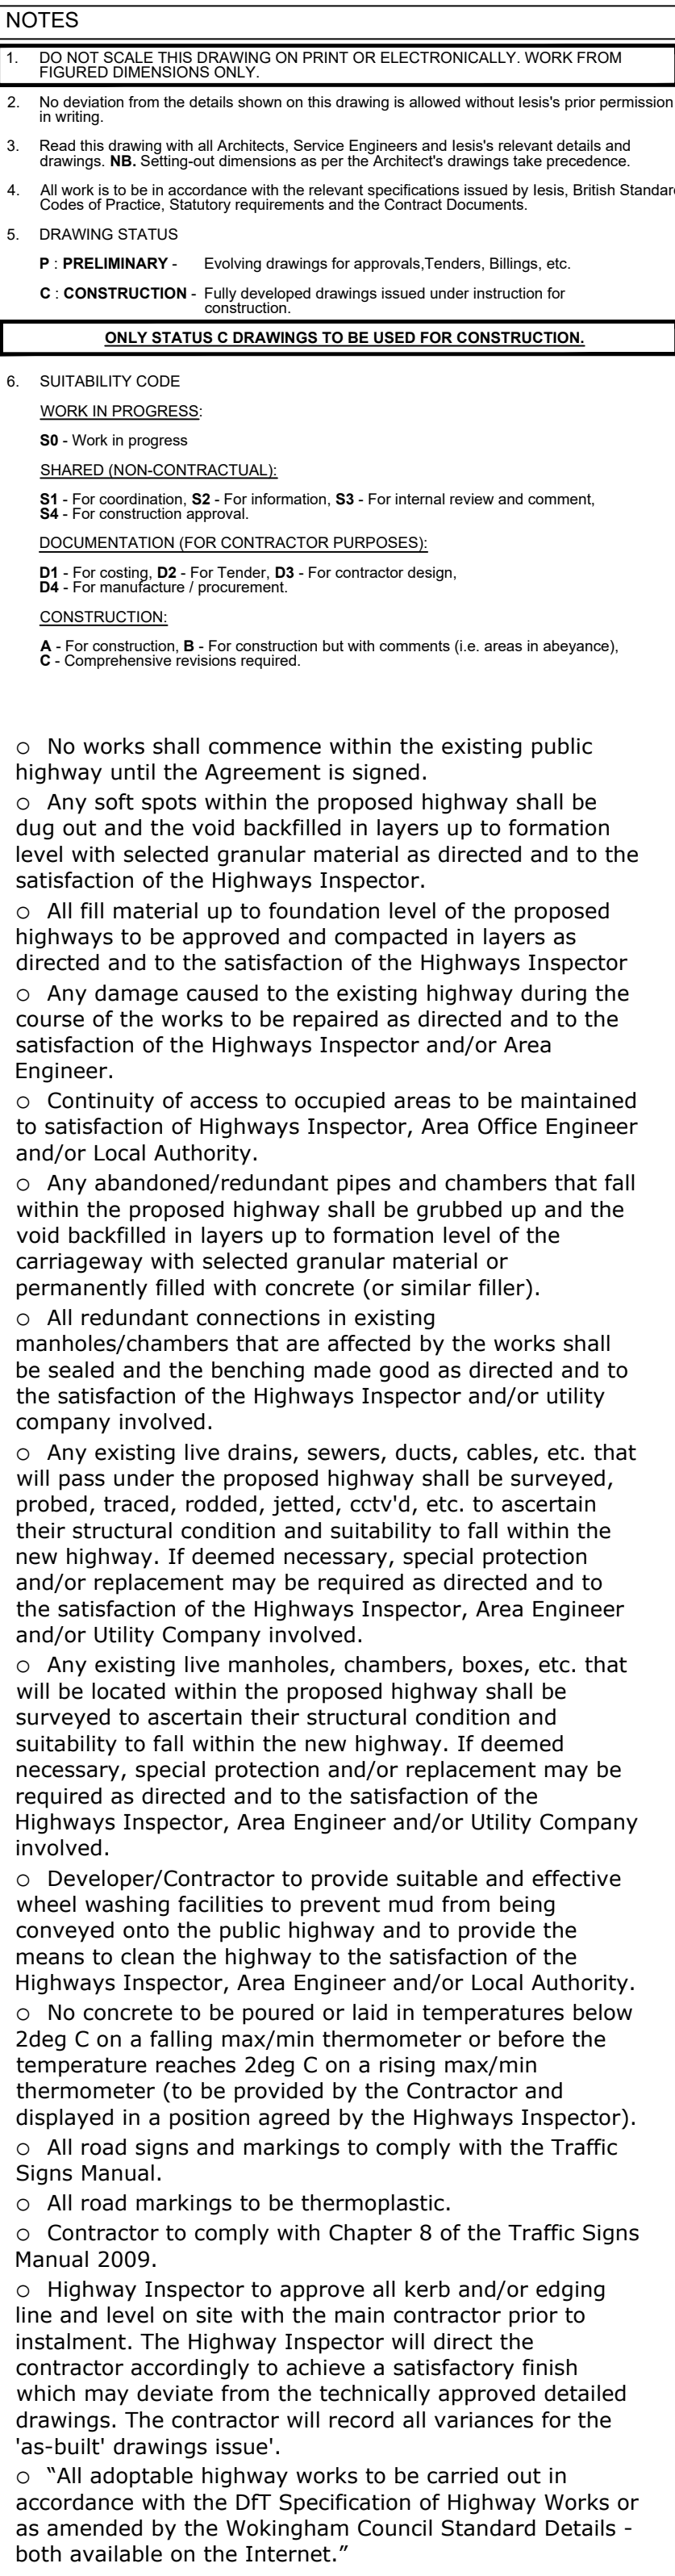

KEY:

	NEW FOOTWAY SURFACING CONSTRUCTION WBC STANDARD DETAIL XXXX
	REMOVE EXISTING FOOTWAY AND REPLACE WITH NEW CARRIAGEWAY CONSTRUCTION WBC STANDARD DETAIL XXXX
	EXISTING CARRIAGEWAY TO BE PLANNED OFF IN 100MM LAYERS AND NEW ACCESS CONSTRUCTION IE IN REFERS TO DETAIL CROSS SAMPLS REQUIRED TO ASCERTAIN EXISTING CONSTRUCTION THICKNESS AND MATERIALS. WBC STANDARD DETAIL XXXX
	PROPOSED 125MM PC HALF BATTERED KERB WITH 125MM UPSTANDING WBC STANDARD DETAIL XXXX
	PROPOSED PC TANGENT KERB. TO WBC STANDARD DETAIL XXXX
	PROPOSED 125MM PC HALF BULLNOSE KERB WITH 80mm UPSTANDING FOR PEDIESTER CROSSING, 200mm UPSTANDING FOR VEHICULAR CROSSINGS. WBC STANDARD DETAIL XXXX
	PROPOSED 80x150 PC FLAT TOP EDGING KERB IE. WBC STANDARD DETAIL XXXX
	PROPOSED GRANITE SETT EDGING KERB IE. WBC STANDARD DETAIL XXXX
	TACTILE CROSSING. WBC STANDARD DETAIL XXXX
	HIGHWAY BOUNDARY
	SITE BOUNDARY

P1	ISSUED FOR INFORMATION	12.09.25	KW
Status/rev	Description	Date	By

IESISCIVILS

20 IRONMONGER LANE | LONDON | EC2V 8EP | UK
0207 600 2912
www.iesisgroup.com

Job Title _____

TAYLOR WIMPEY WEST LONDON

SECTION 278

EXTERNAL WORKS LAYOUT

drawn	date	scale @ A0	C1 checked	WHA Project No.
-------	------	------------	------------	-----------------

Drp No.	Suitability	Status/Revision
22586-278-01	S2	P1

SCHEDULE OF SUPPORTING DRAWINGS		
LAND AT WINNERSH FARM, TAYLOR WIMPEY PROJECT No. 22586		
DRAWING No.	DRAWING TITLE	REVISION
-	EXTERNAL WORKS	P1
-	LEVELS, SETTING OUT AND LONG SECTIONS	P1
-	OVERLAY AND REGULATING LEVELS LAYOUT	P1
-	PAVEMENT DETAILS	P1
-	LARGE REFUSE TRACKING	P1

