



DO NOT SCALE FROM THIS DRAWING. VERIFY ALL DIMENSIONS BEFORE
SETTING OUT, COMMENCING WORK OR MAKING ANY SHOP DRAWINGS.
REPORT ANY DISCREPANCIES TO SUPERVISING OFFICER IMMEDIATELY.
COPYRIGHT ©

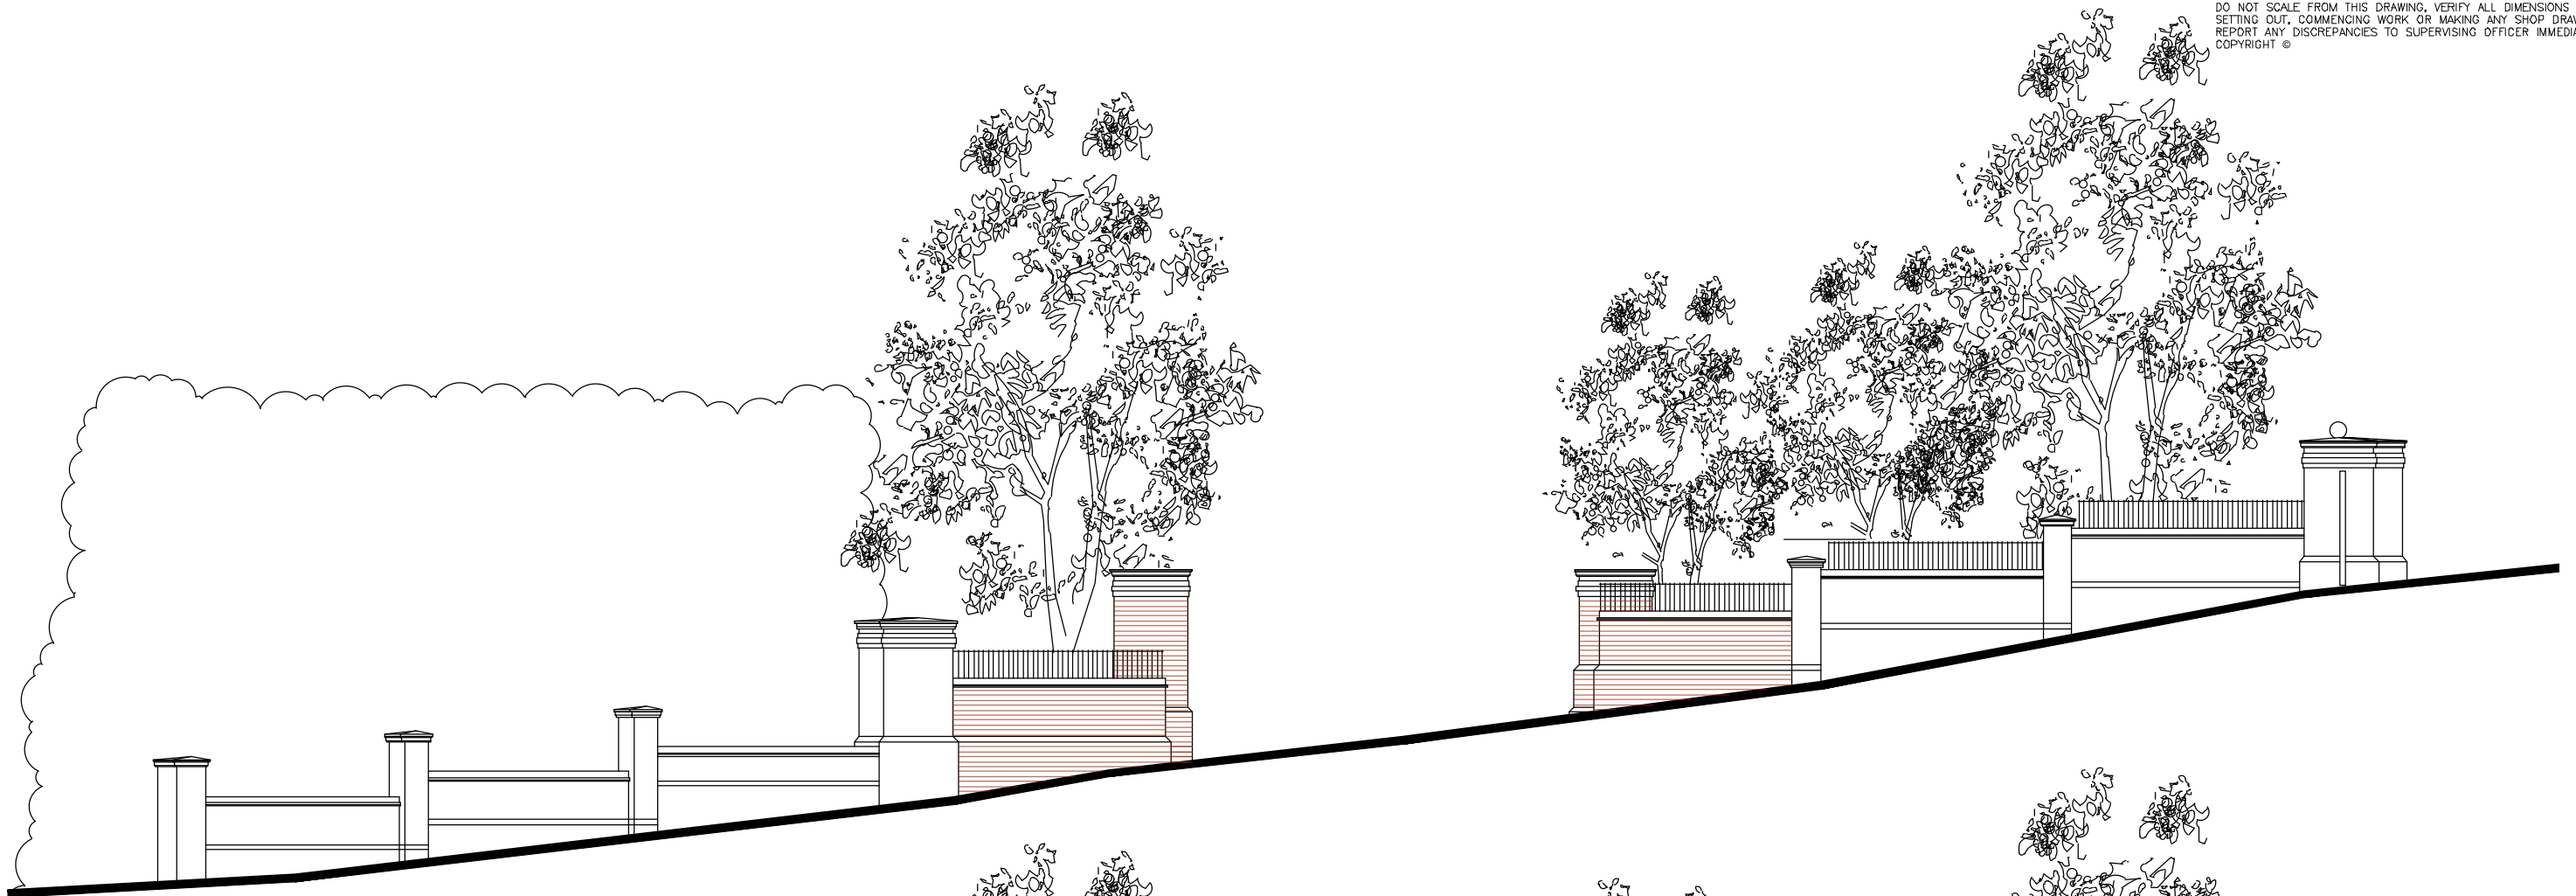

Proposed Access Elevation 1:100 Scale

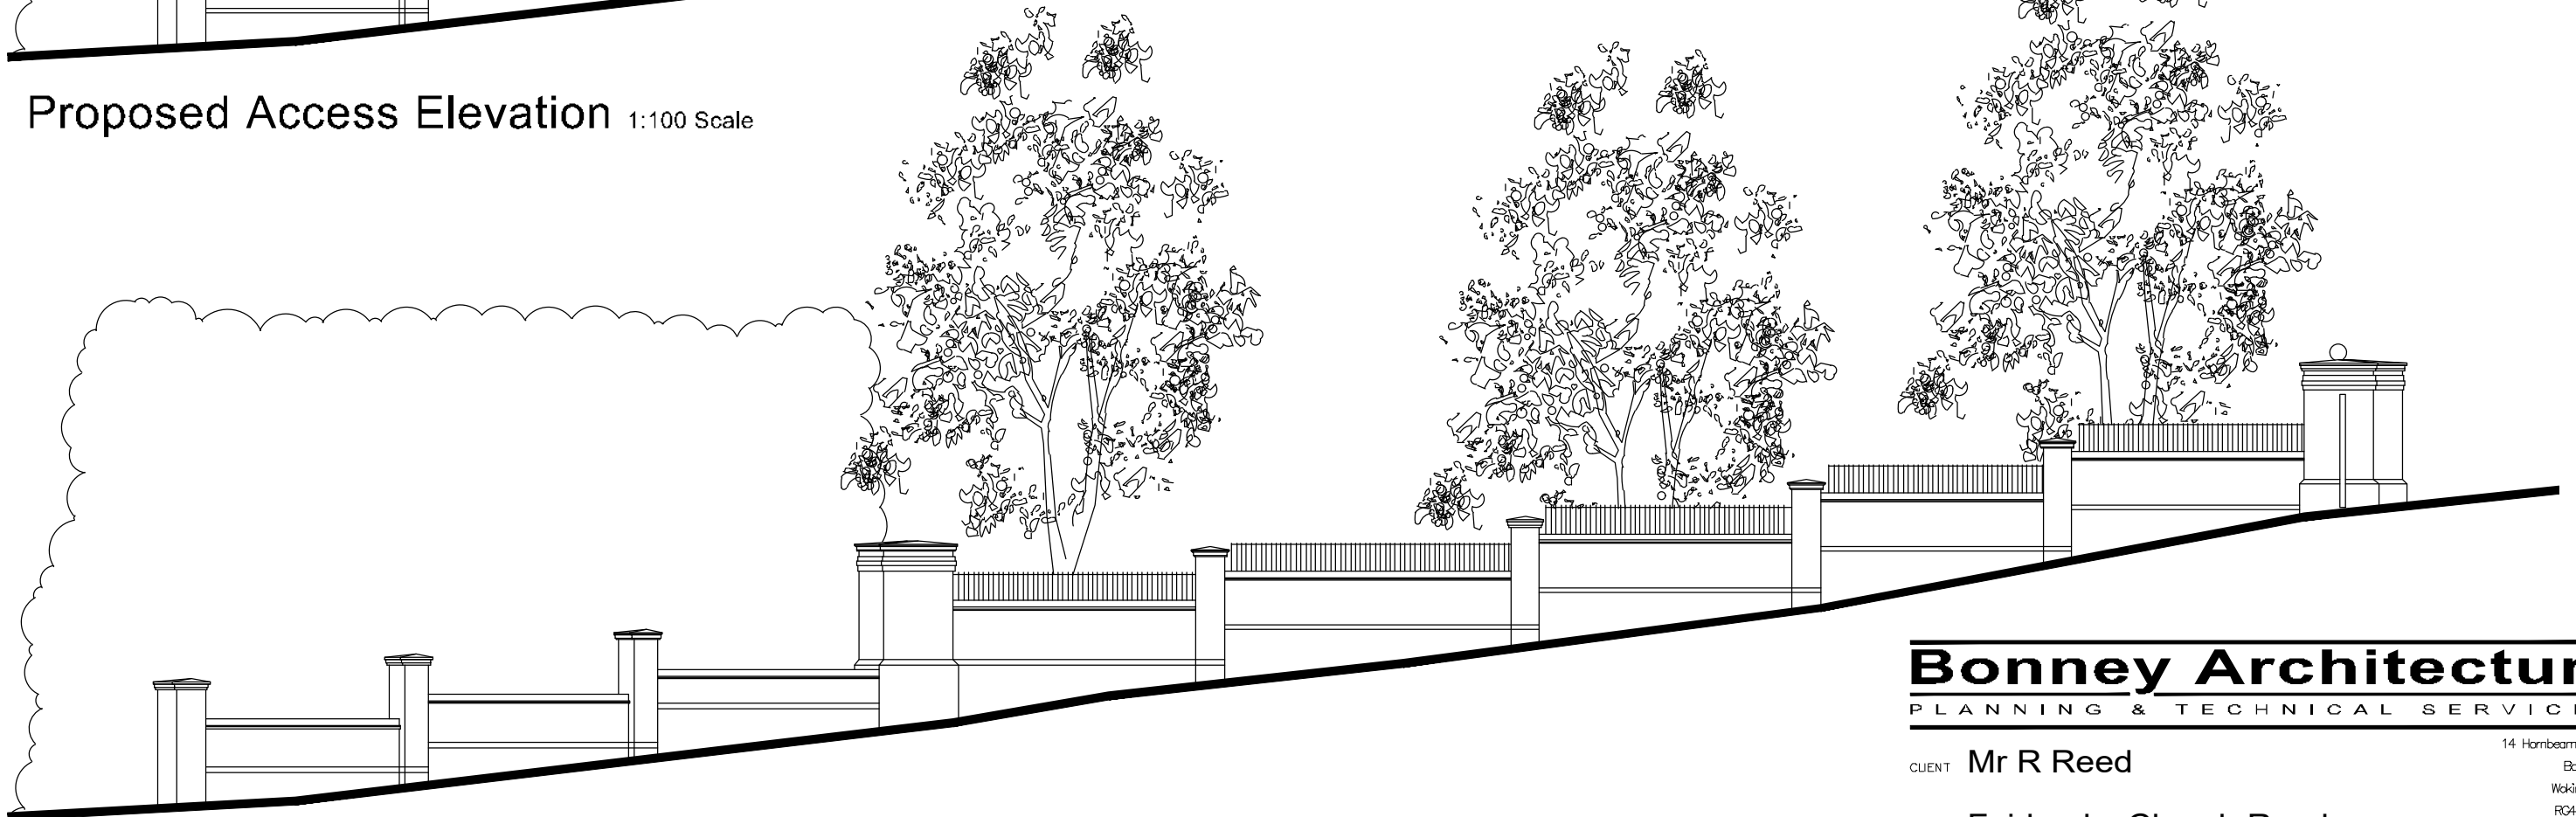

Existing Access Elevation 1:100 Scale

1:100 scale Bar
This Drawing has been produced for printing onto A3 size paper
0m 1m 2m 4m 8m
0.5m

Bonney Architecture
PLANNING & TECHNICAL SERVICES

CUENT Mr R Reed

JOB Fairlands, Church Road,
Farley Hill, Wokingham

DRG EXTG & PROPOSED ELEVATIONS

14 Hornbeam Close

Barkham

Wokingham

RG41 4UR

07515 355 770

bonneyarchitecture@gmail.com

SCALE 1:100 @ A3

DRAWN P Bonney

DATE November 2024

BA 0250 | 53