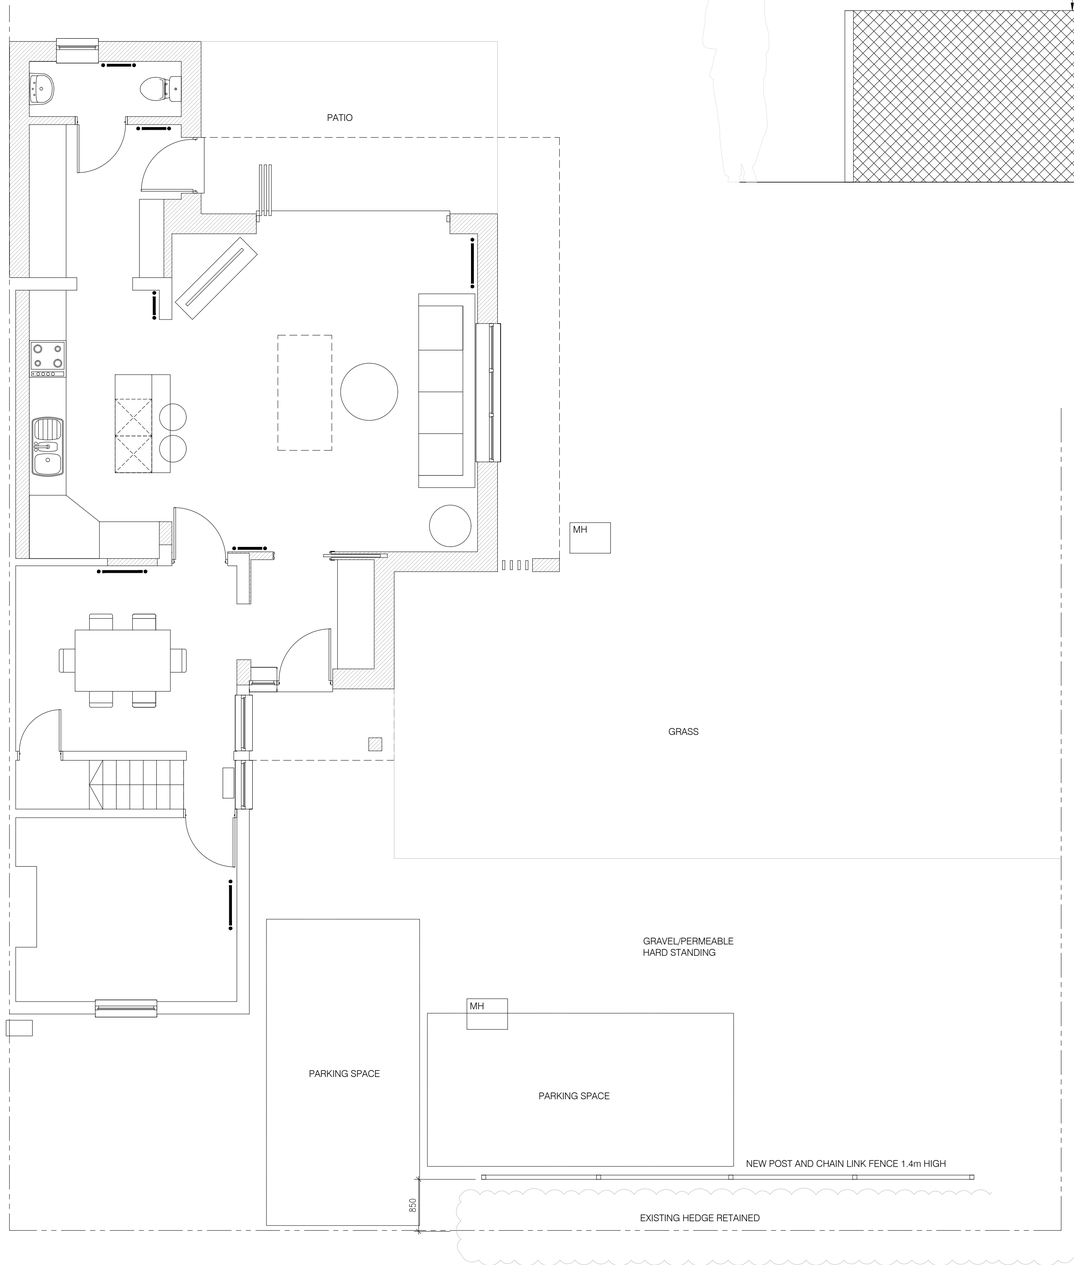

SITE PLAN
SCALE 1:50

1:50 0 0.5 1 1.5 2 2.5 3 3.5 4 4.5 5 5.5 6 6.5 7 7.5 8
(metres)

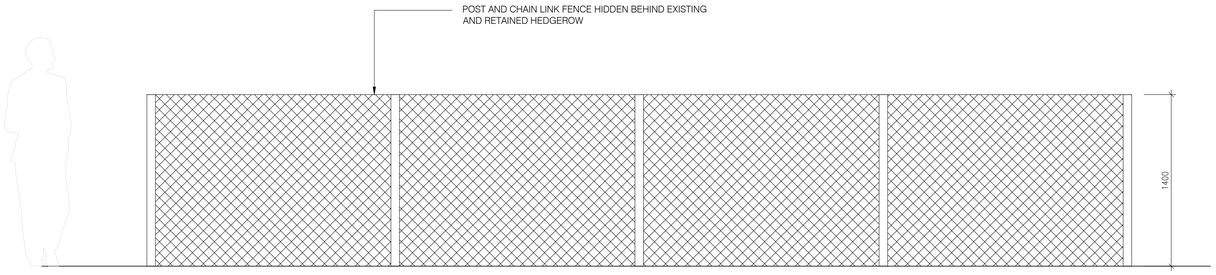

PROPOSED FRONT ELEVATION
SCALE 1:25

NOTES:

1. THIS DRAWING IS TO BE READ IN CONJUNCTION WITH ALL RELEVANT ARCHITECTS, SUB-CONTRACTORS AND ARCHITECTURAL DRAWINGS.

2. THIS DRAWING IS THE COPYRIGHT OF JETARCH DESIGN LTD AND MAY NOT BE REPRODUCED WITHOUT THEIR PRIOR PERMISSION.

JET ARCH DESIGN

Albany House
14 Shute End
Wokingham, Berkshire RG40 1BJ
Tel: 07787296792

Email: james@jetarchdesign.co.uk

Client

MR & MRS GALATOLO

Property:

29 THE SQUARE
SPENCERS WOOD
RG7 1BS

Drawing Title:

DETAILS OF PROPOSED
FRONT BOUNDARY FENCE

Rev.	Date	Revisions

Drawing No. A1/483/03

Rev. C

Plot Date: JUN 26

Scale 1:25 @ A1

Date JUN 26

Drawn JT