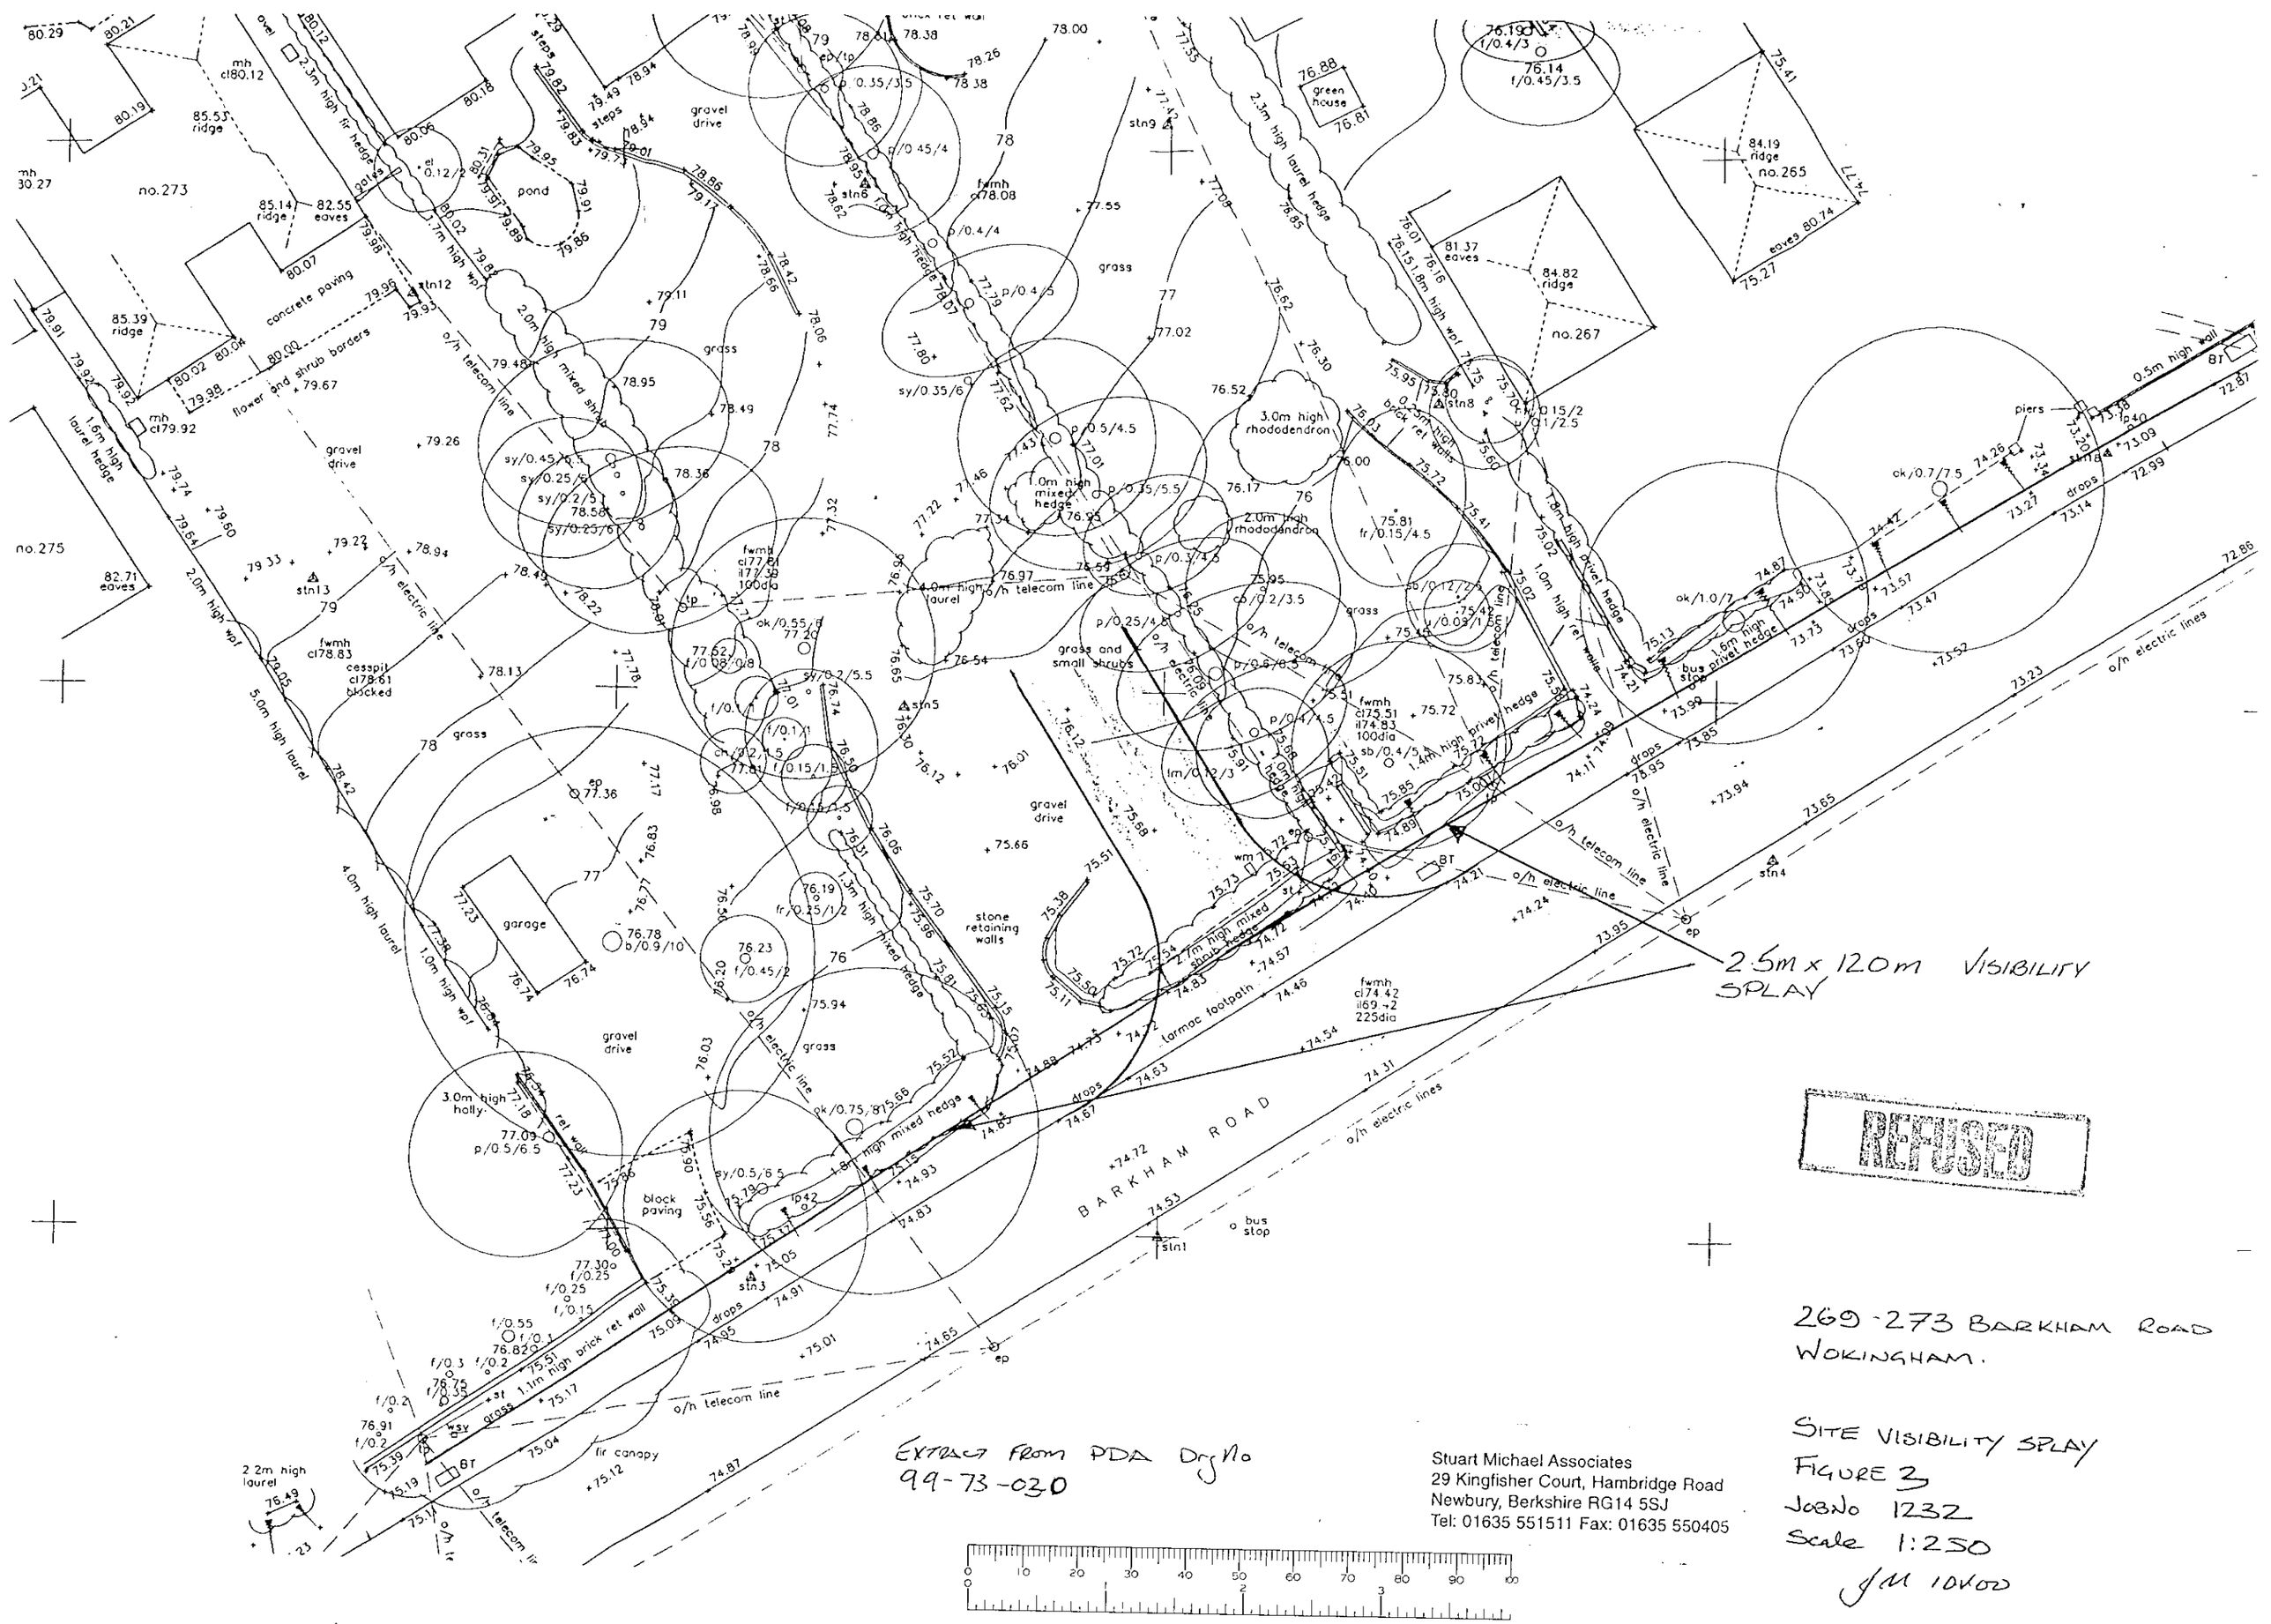

REFUSED

269-273 BARKHAM ROAD
WOKINGHAM.

SITE VISIBILITY SPLAY
FIGURE 3
JOBNO 1232
Scale 1:250
JM 10/00

EXTRACT FROM PDA DRG NO 99-73-030

Stuart Michael Associates
29 Kingfisher Court, Hambridge Road
Newbury, Berkshire RG14 5SJ
Tel: 01635 551511 Fax: 01635 550405

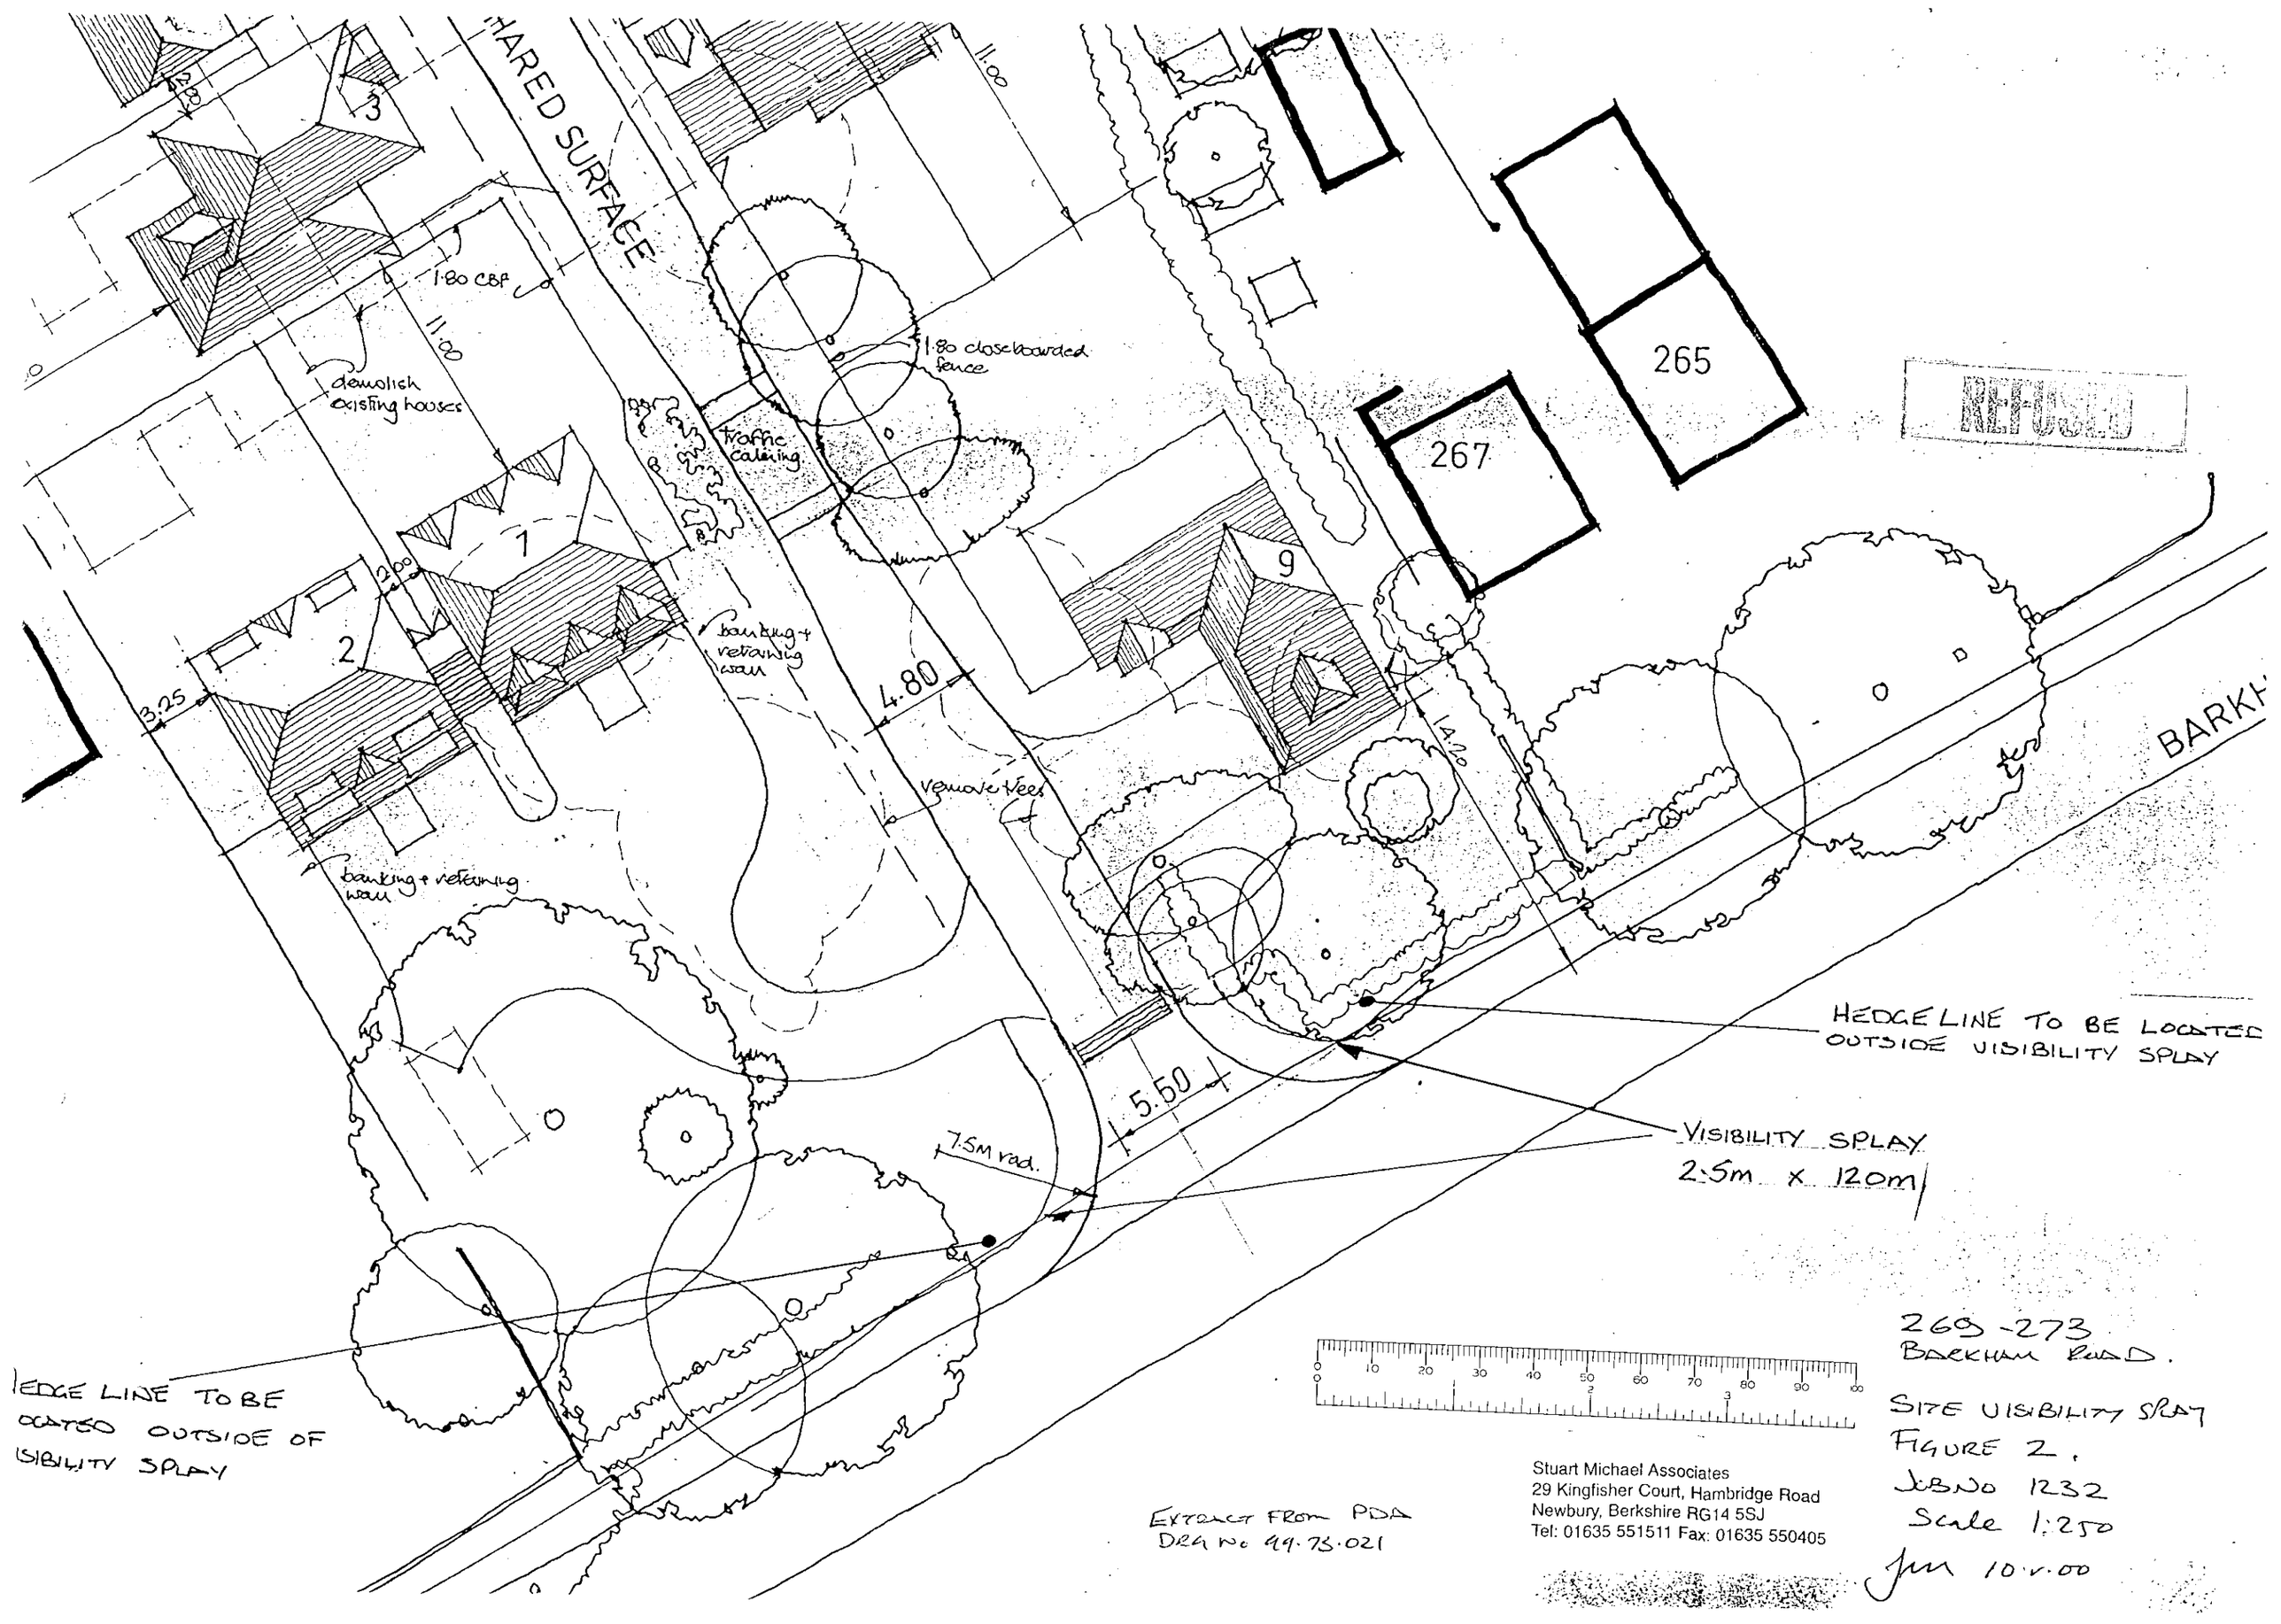

269-273
BARKHAM ROAD.

SITE VISIBILITY SPLAY
FIGURE 2.
JOB NO 1232
Scale 1:250
JM 10.v.00

EXTRACT FROM PDA
DRG No 99.73.021

Stuart Michael Associates
29 Kingfisher Court, Hambridge Road
Newbury, Berkshire RG14 5SJ
Tel: 01635 551511 Fax: 01635 550405

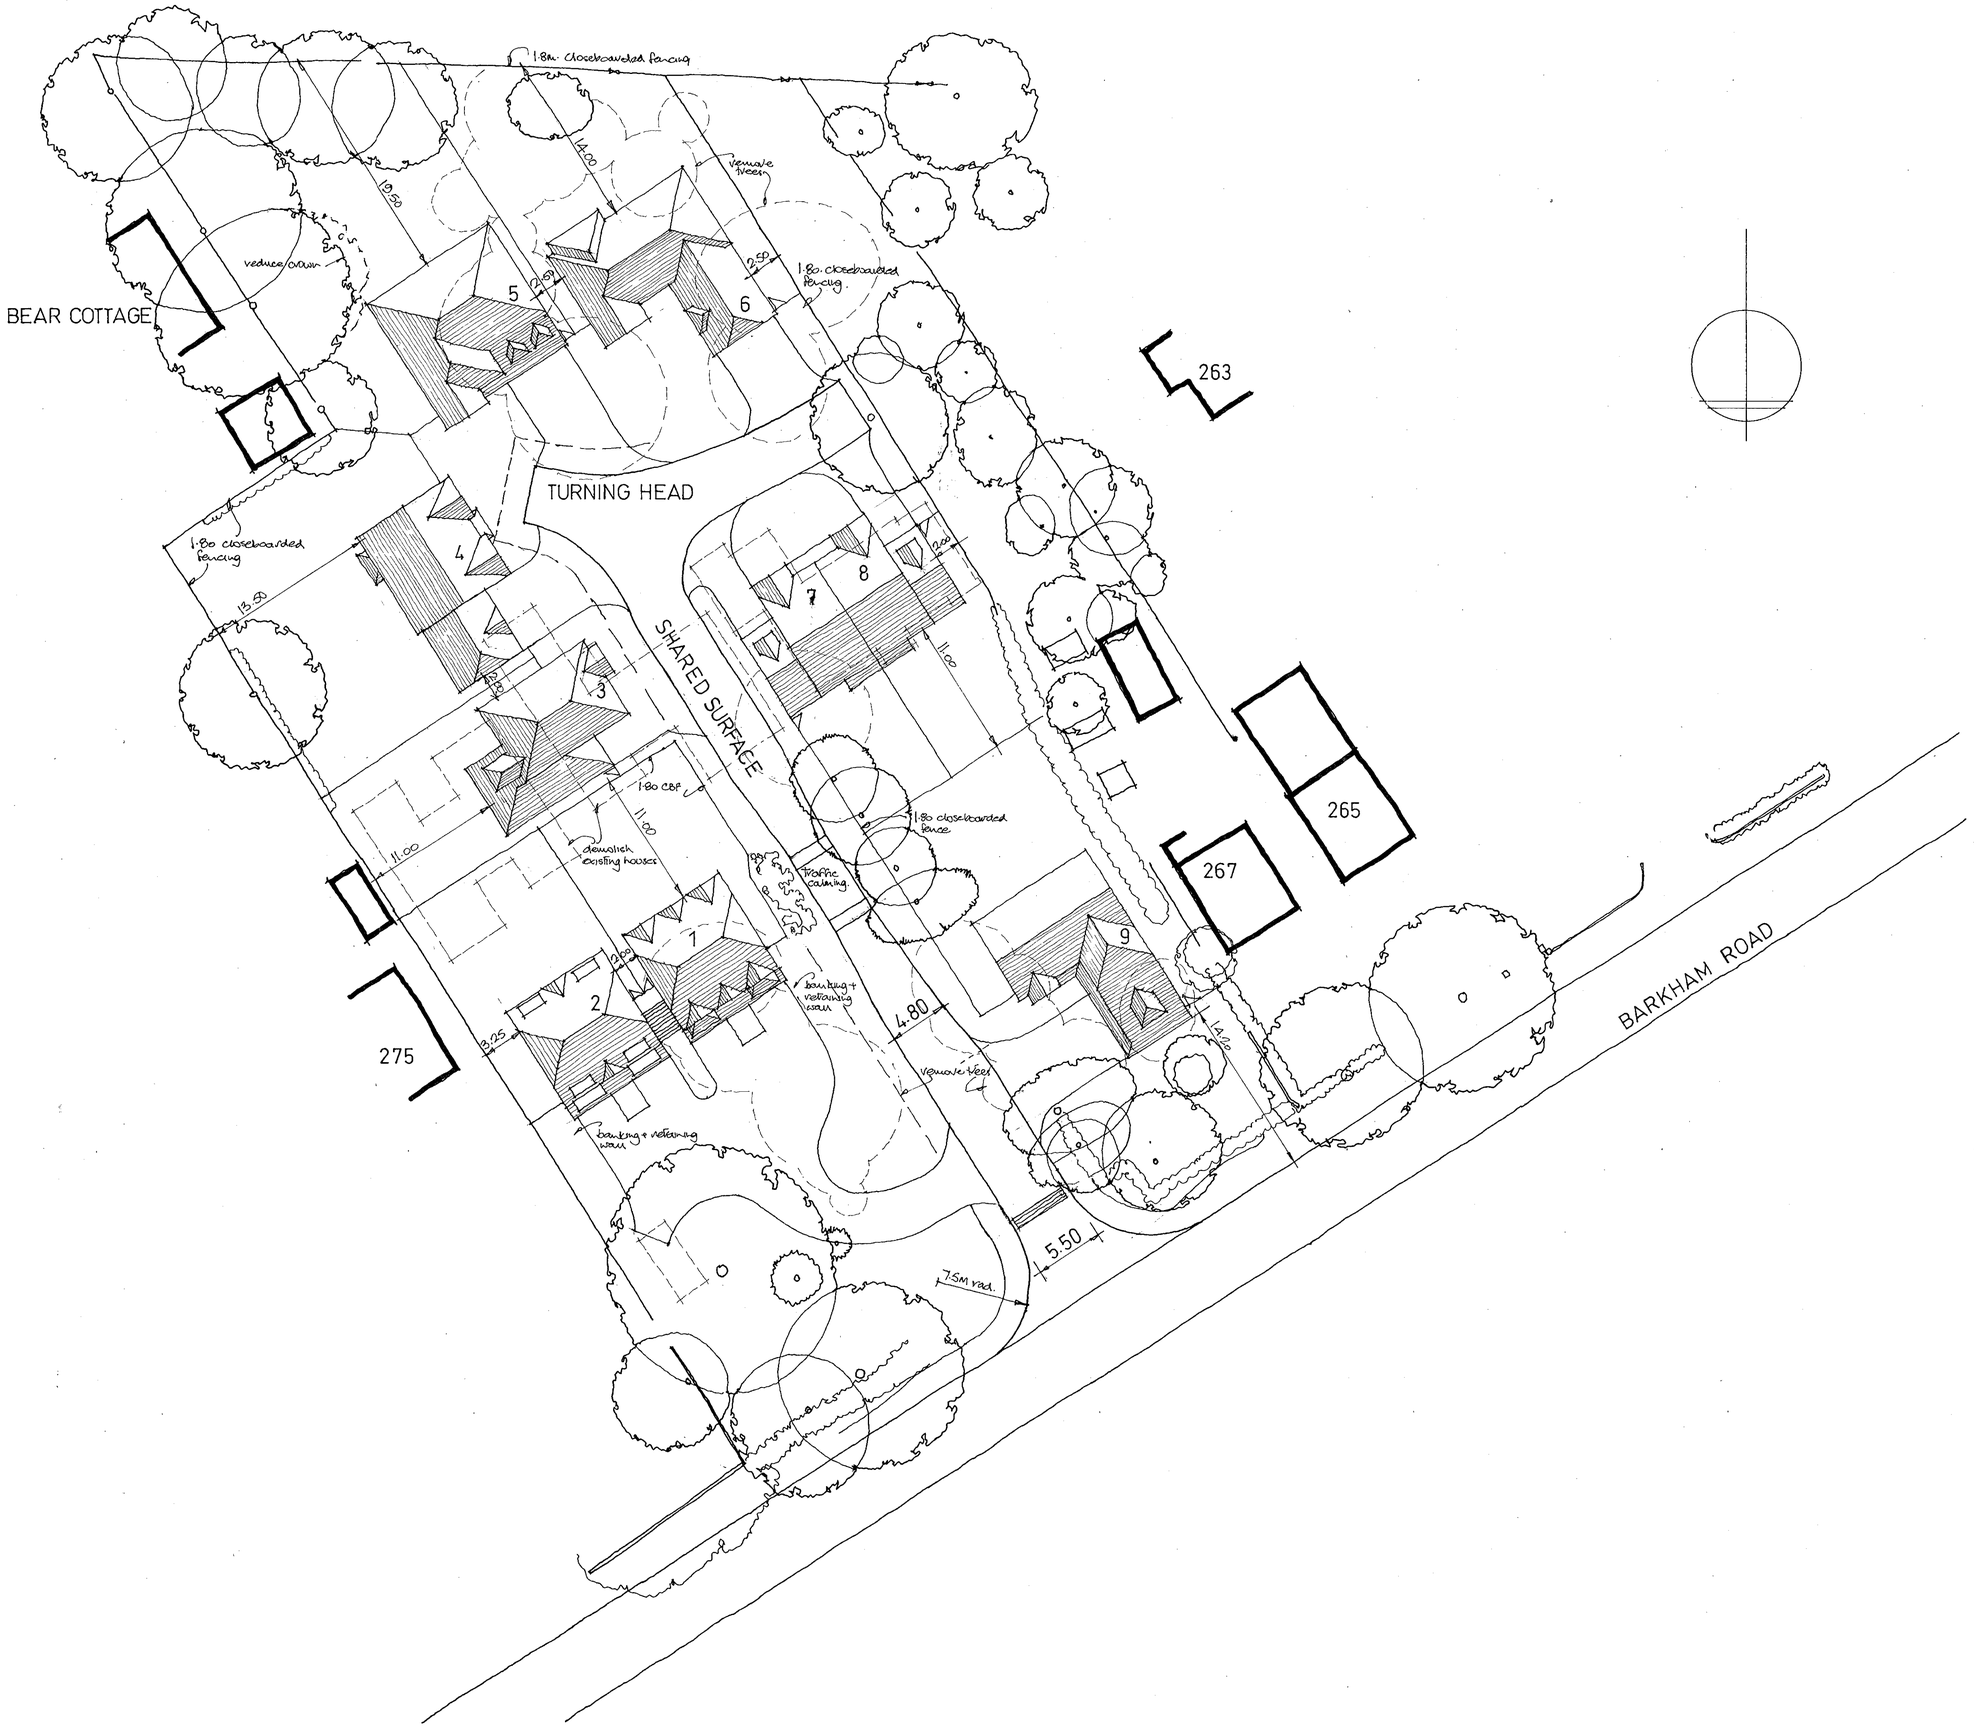

Figured dimensions only to be taken from this drawing.
All dimensions to be checked on site before any work is put in hand.
The copyright remains within the control of Philip Design Associates.

No.	Date	Revisions

1075

SUPERSEDED
BY 99/73/021A
rec'd

project
269 - 273 BARKHAM ROAD
WOKINGHAM

title
SITE PLAN

date	scale
FEB 00	1: 250

drawing number	rev.
99 73 021	

PHILIP
DESIGN ASSOCIATES
architects & surveyors
Braboeuf House 64 Portsmouth Road
Guildford Surrey GU2 5DU
Tel 01483 533011 Fax 01483 576647
EMAIL: PHILDES2@AOL.COM

REPROPOINT 2198

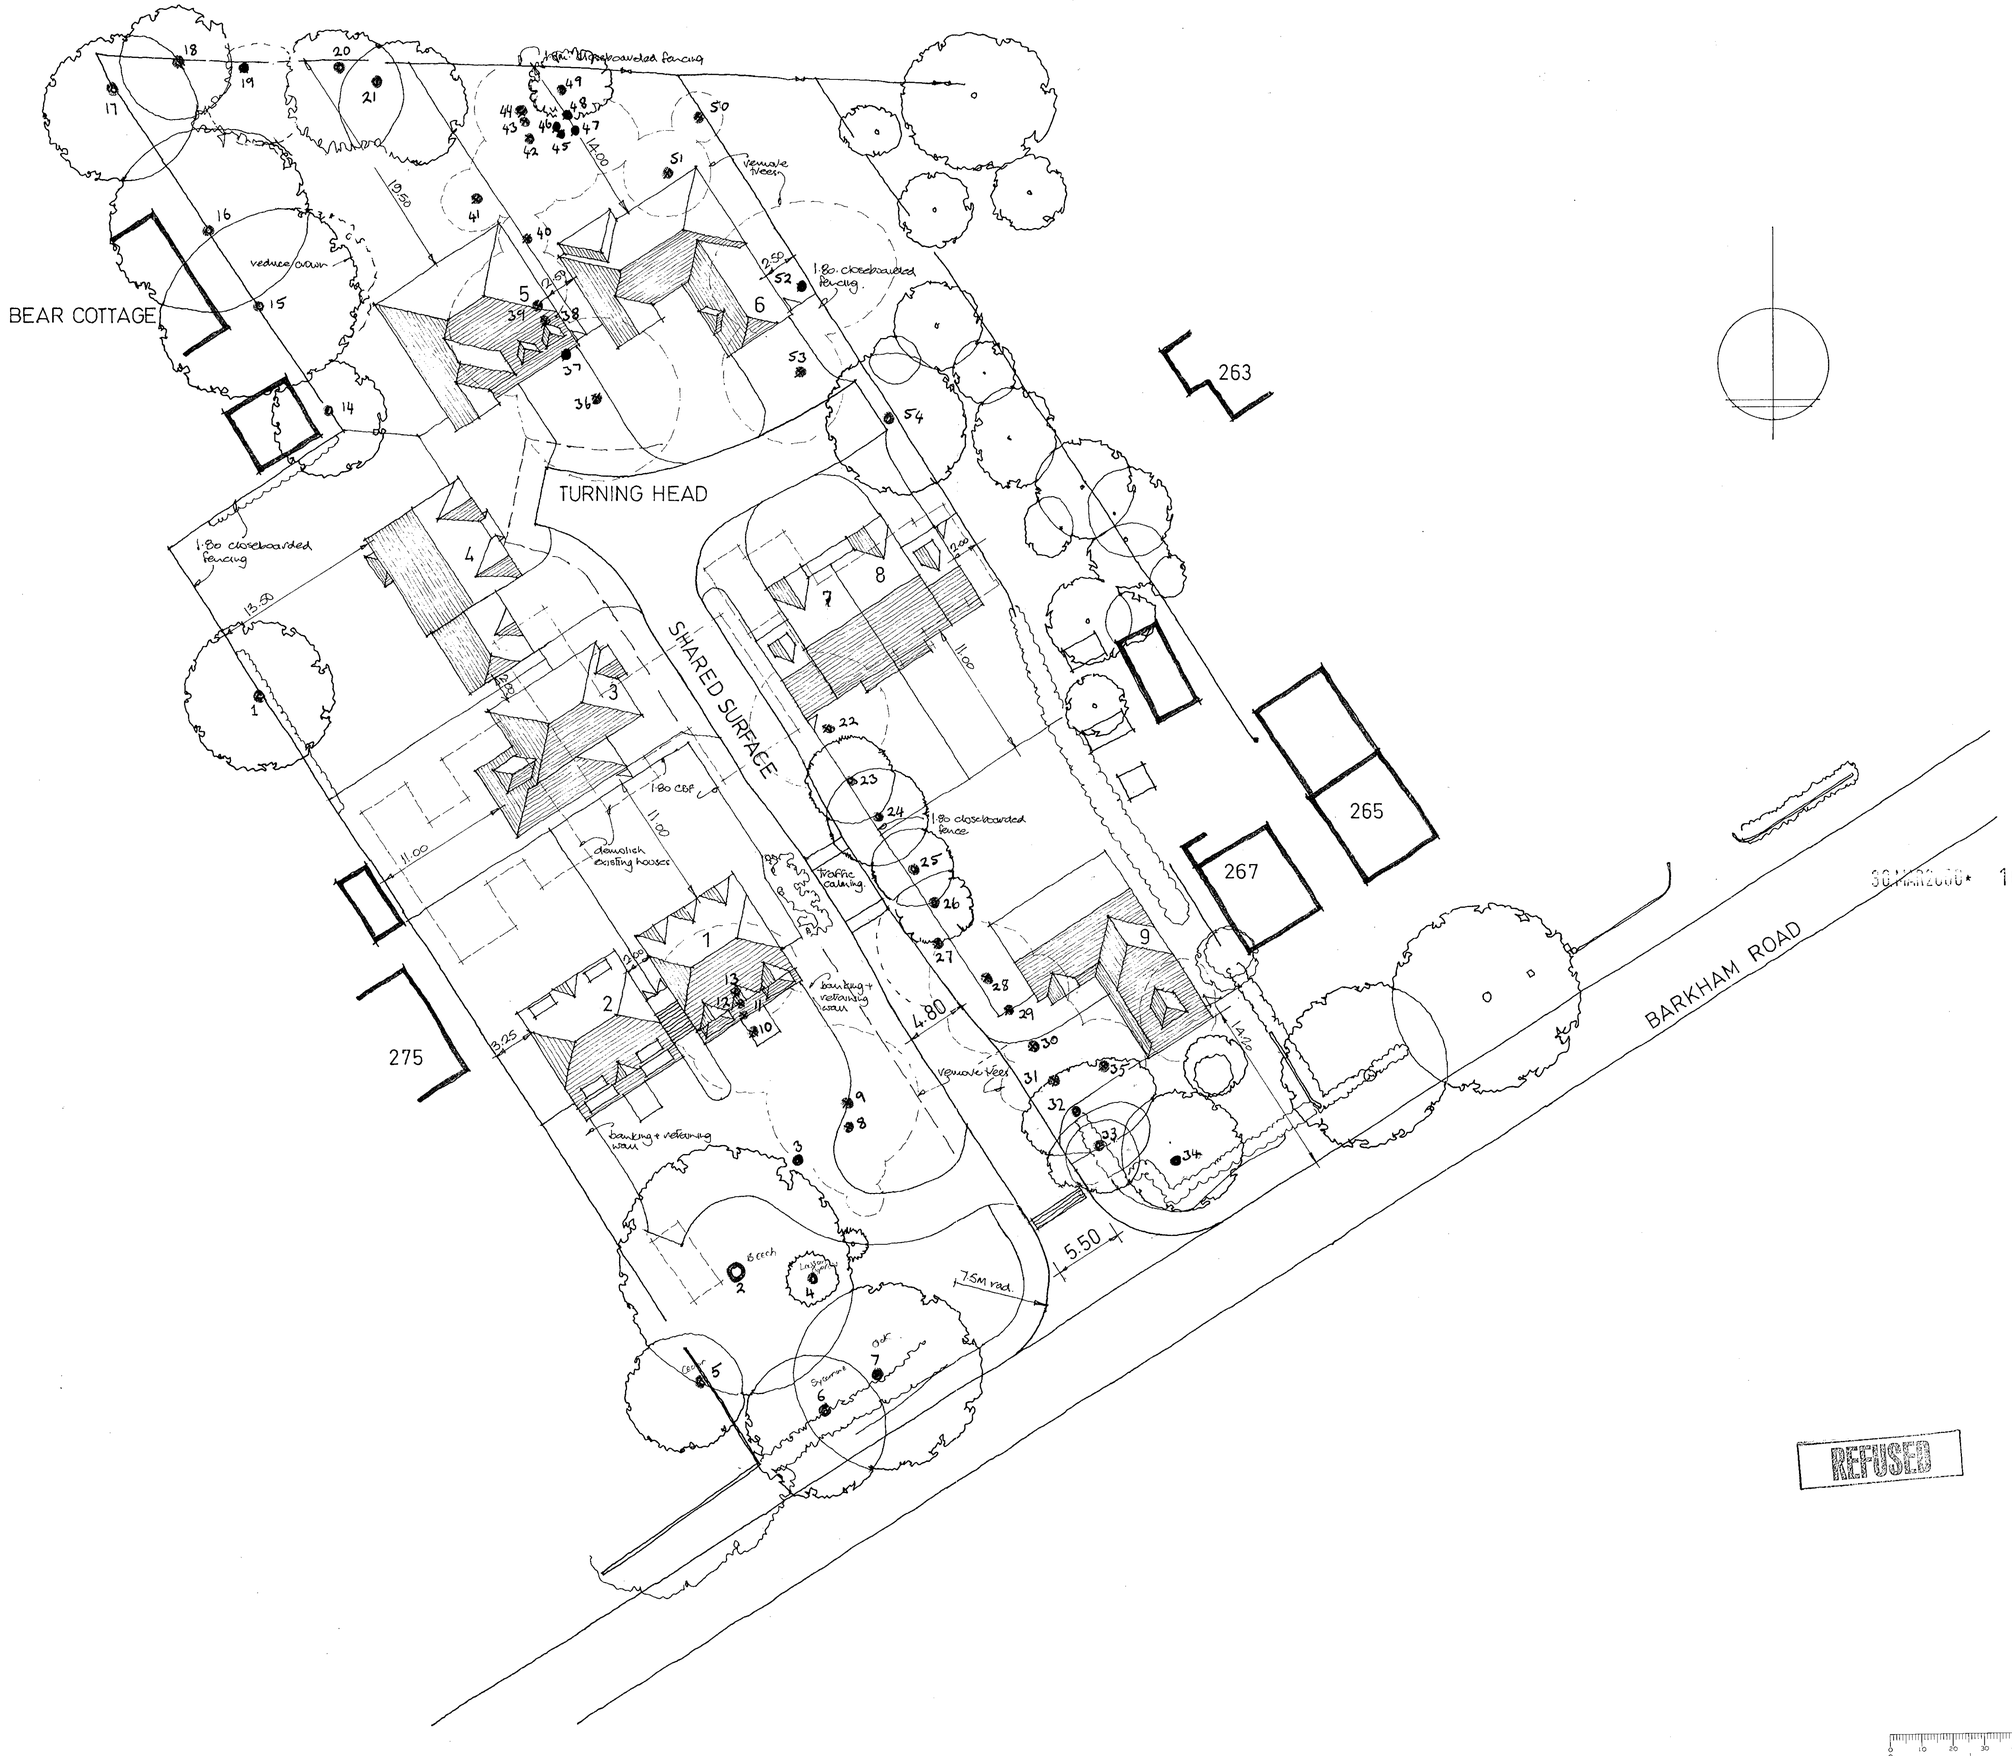

Figured dimensions only to be taken from this drawing.
All dimensions to be checked on site before any work is put in hand.
The copyright remains within the control of Philip Design Associates.

No. Date Revisions

Tree Survey

A High Category
B Moderate Category
C Low Category
D Fell Category

Note: Tree categories to BS5837:1991

Trees to be Removed

30 MAR 2000 1074

Site: 269-273 Barkham Road
Wokingham
Berks

Job Number : 99056
Scale : 1:250
Survey Date : 14 & 24 March 2000
Surveyed By : R D D Grainger Dip Arb (RFS) F Arbor A

TECHNICAL SERVICES
Arboricultural Consultants
21 Burpham Lane, Guildford, Surrey GU4 7LN
Tel: 01483 532786 Fax: 01483 534836

project
269 - 273 BARKHAM ROAD
WOKINGHAM

title
TREE SURVEY ONLY
SITE PLAN for layout refer to 021B.

REFUSED

date FEB 00
scale 1: 250

drawing number 99 73 021
rev.

PHILIP
DESIGN ASSOCIATES
architects & surveyors
Braboeuf House 64 Portsmouth Road
Guildford Surrey GU2 5DU
Tel 01483 533011 Fax 01483 576647
EMAIL: PHILDES2@AOL.COM

REPROPOINT 2198

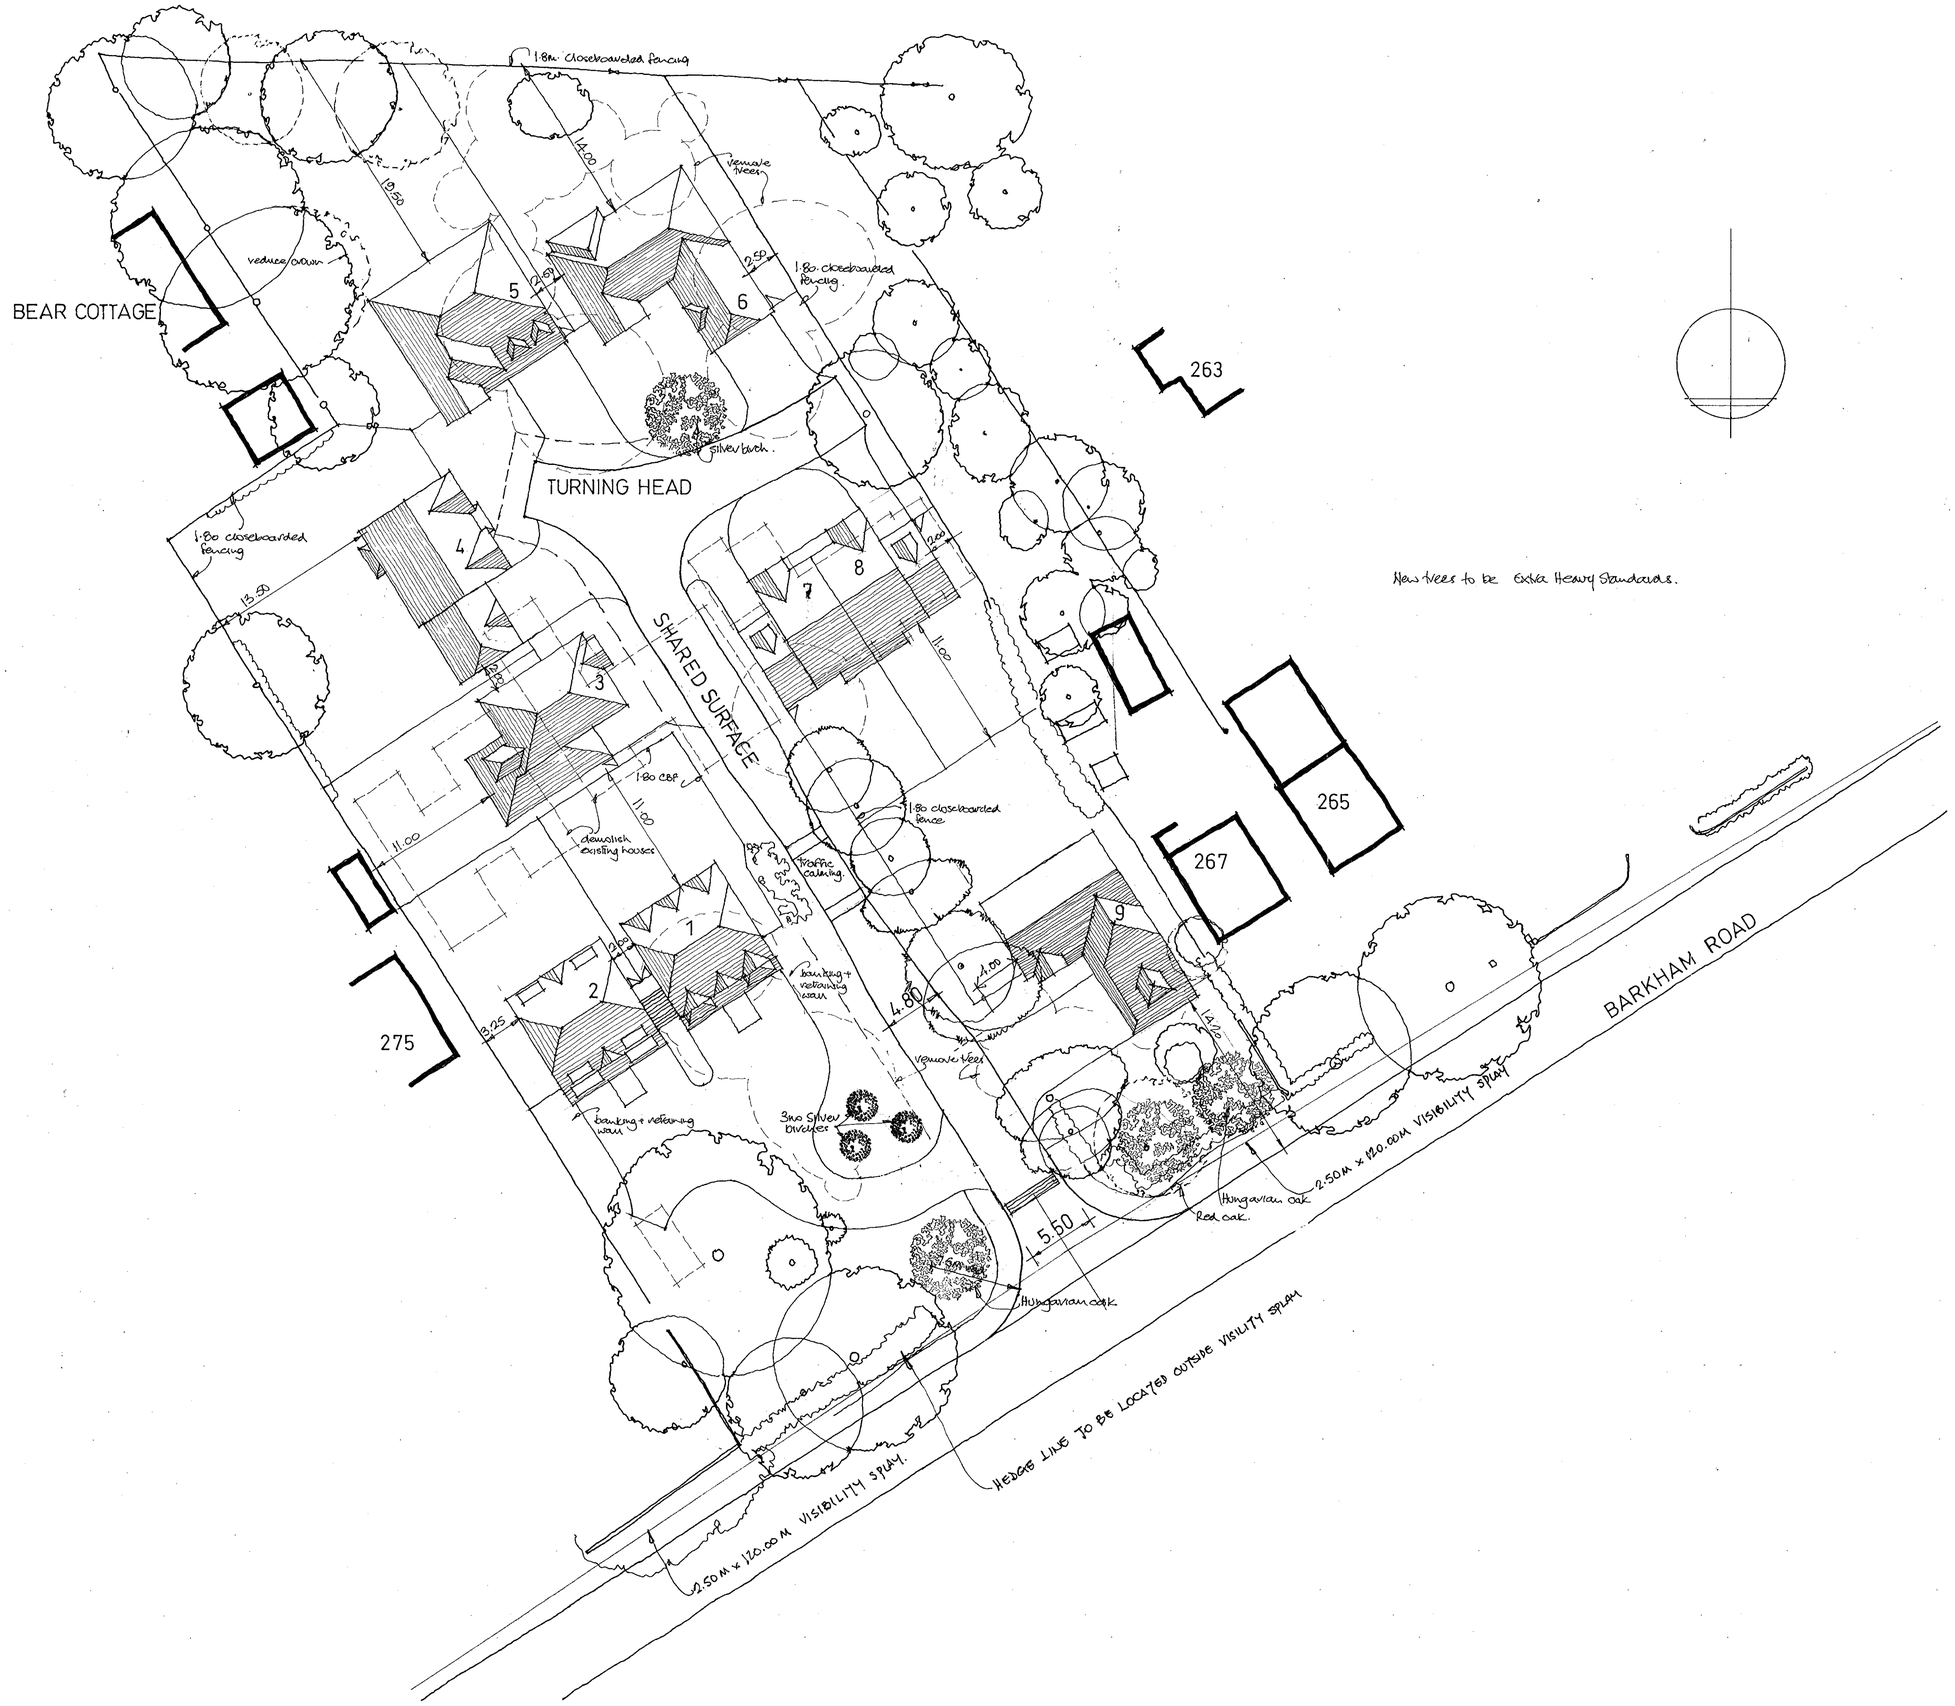

New trees to be Extra Heavy Standards.

Figured dimensions only to be taken from this drawing.
All dimensions to be checked on site before any work is put in hand.
The copyright remains within the control of Philip Design Associates.

No.	Date	Revisions
A	22.5.2000	sight lines
B	8.8.2000	Reposition House 9 retain fir trees by House 9 New trees to House 1, 5 & 9

PLANNING SERVICES	
POL	TLS
DC	EMF
APP	
CS	
10 AUG 2000	
COPIES TO:	ACK:
	FILE:

REVISED PLAN
F/2000/1075

project
269 - 273 BARKHAM ROAD
WOKINGHAM

title
SITE PLAN

date	scale
FEB 00	1: 250

drawing number	rev.
99 73 021	B

PHILIP
DESIGN ASSOCIATES
architects & surveyors
Braboeuf House 64 Portsmouth Road
Guildford Surrey GU2 5DU
Tel 01483 533011 Fax 01483 576647
EMAIL: PHILDES2@AOL.COM

REPROPOINT 2198

Figured dimensions only to be taken from this drawing
All dimensions to be checked on site before any work is put in hand.
The copyright remains within the control of Philip Design Associates.

No.	Date	Revisions

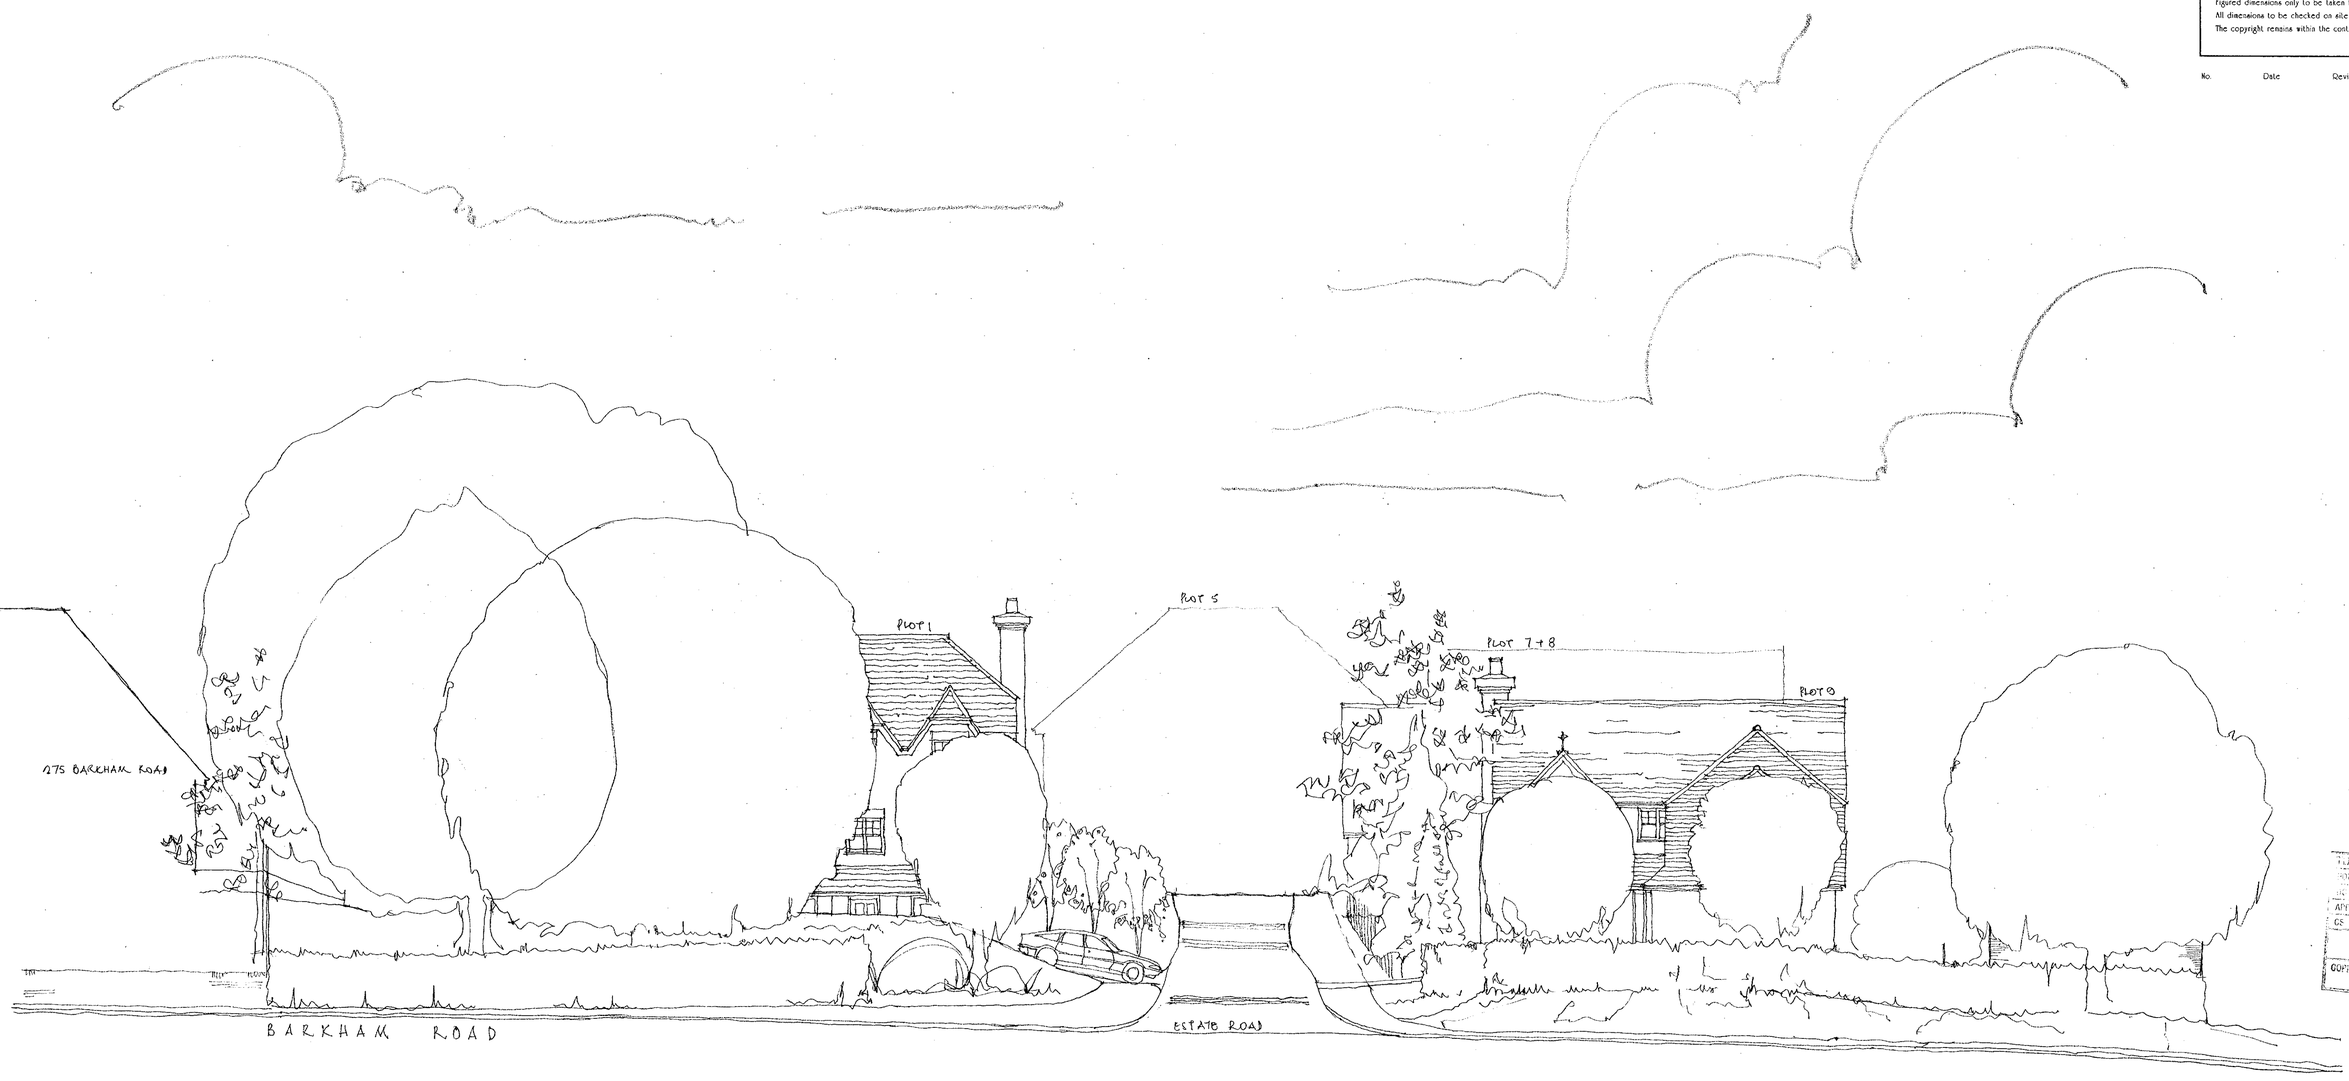

PLANNING SERVICES
HPT
TLS
APP
CS
10 AUG
COPIES TO:
ACK
FILE

REVISED PLAN

REFUSED

F/2000/1075

project

269 - 273 BARKHAM ROAD
WOKINGHAM

title

STREET SCENE

date	scale
AUG 00	1: 100

drawing number	rev.
99 73 031	

PHILIP
DESIGN ASSOCIATES
architects & surveyors
Braboeuf House 64 Portsmouth Road
Guildford Surrey GU2 5DU
Tel 01483 533011 Fax 01483 576647
EMAIL: PHILDES2@AOL.COM

REPROPOINT 2198

Figured dimensions only to be taken from this drawing.
All dimensions to be checked on site before any work is put in hand.
The copyright remains within the control of Philip Design Associates

No Date Revisions

30.MAR2000* 1075



REFUSED

0 10 20 30 40 50 60 70 80 90 100
0 2 3

project
269-273 BARKHAM ROAD
WOKINGHAM

title
LOCATION PLAN

date FEB 00 scale 1:1250

drawing number 99.73.020 rev

REPRODUCED FROM THE ORDNANCE SURVEY MAP WITH THE SANCTION OF THE CONTROLLER OF H.M. STATIONERY OFFICE CROWN COPYRIGHT RESERVED.

PHILIP
DESIGN ASSOCIATES
architects & surveyors
Brabocuf House 64 Portsmouth Road
Guildford Surrey GU2 5DU
Tel 01483 533011 Fax 01483 576647

propoint 3018

Figured dimensions only to be taken from this drawing.
All dimensions to be checked on site before any work is put in hand
The copyright remains within the control of Philip Design Associates.

No. Date Revisions



FRONT ELEVATION HOUSE 2 HOUSE 1



REAR HOUSE 1 HOUSE 2

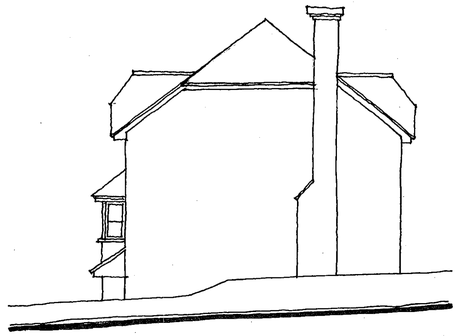

SIDE HOUSE 1

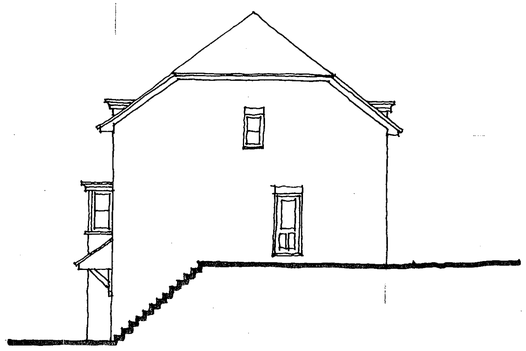

SIDE HOUSE 2

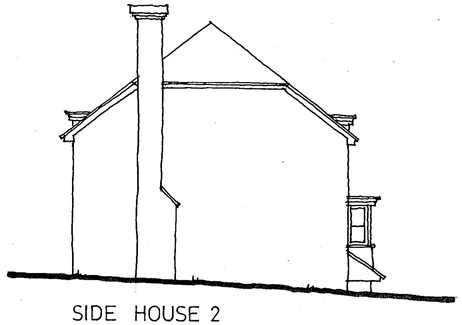

SIDE HOUSE 2

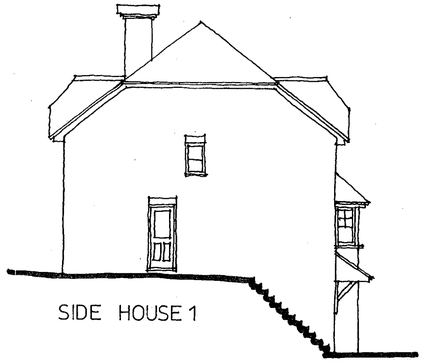

SIDE HOUSE 1

30 MAR 2000

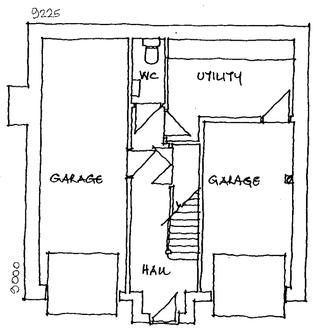

BASEMENT HOUSE 2

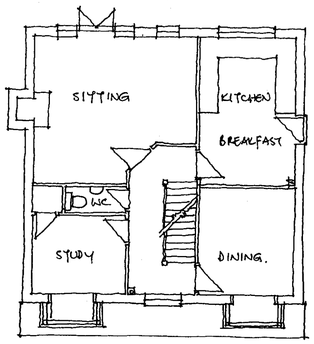

GROUND FLOOR

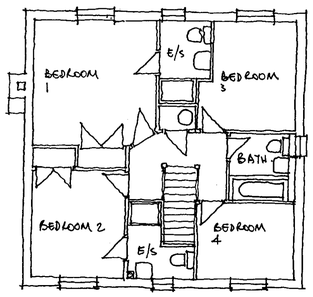

FIRST FLOOR

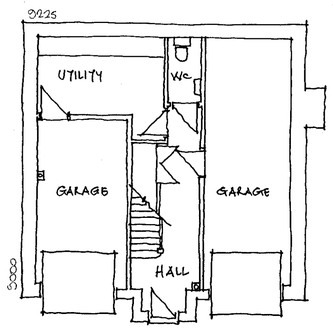

BASEMENT HOUSE 1

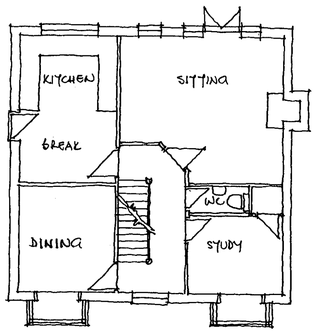

GROUND FLOOR

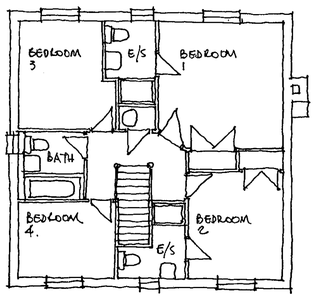

FIRST FLOOR



REVISED

project
269 - 273 BARKHAM ROAD
WOKINGHAM

title
HOUSES 1 + 2

date FEB 00 scale 1: 100

drawing number 99 73 022 rev.

PHILIP
DESIGN ASSOCIATES
architects & surveyors
Braboeuf House 64 Portsmouth Road
Guildford Surrey GU2 5DU
Tel 01483 533011 Fax 01483 576647
EMAIL: PHILDES2@AOL.COM

REPROPOINT 2198

Figured dimensions only to be taken from this drawing.
All dimensions to be checked on site before any work is put in hand.
The copyright remains within the control of Philip Design Associates.

No	Date	Revisions
A	9.8.2000	FF amended



FRONT ELEVATION SIDE REAR SIDE

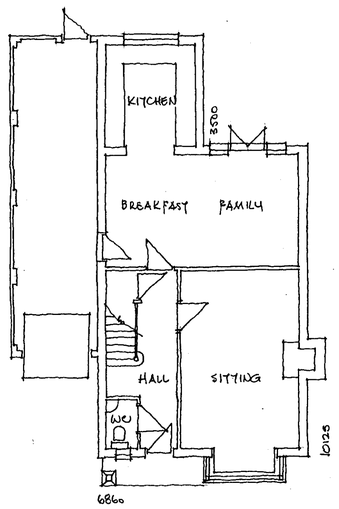

GROUND FLOOR

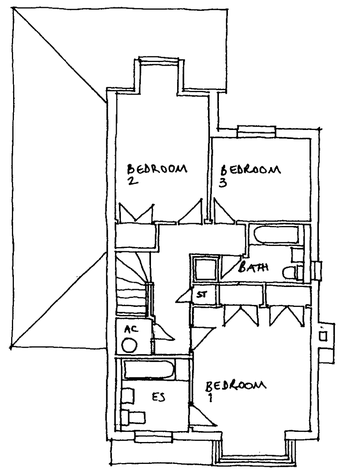

FIRST FLOOR

REFUSED

REVISED PLAN
F/2000/1075

project
269 ~ 273 BARKHAM ROAD
WOKINGHAM

title
HOUSE 3

date FEB 00
scale 1: 100

drawing number 99 73 023
rev. A

PHILIP
DESIGN ASSOCIATES
architects & surveyors
Braboeuf House 64 Portsmouth Road
Guildford Surrey GU2 5DU
Tel 01483 533011 Fax 01483 576647
EMAIL: PHILDES2@AOL.COM

REPROPOINT 2198

Figured dimensions only to be taken from this drawing.
All dimensions to be checked on site before any work is put in hand.
The copyright remains within the control of Philip Design Associates.

No Date Revisions

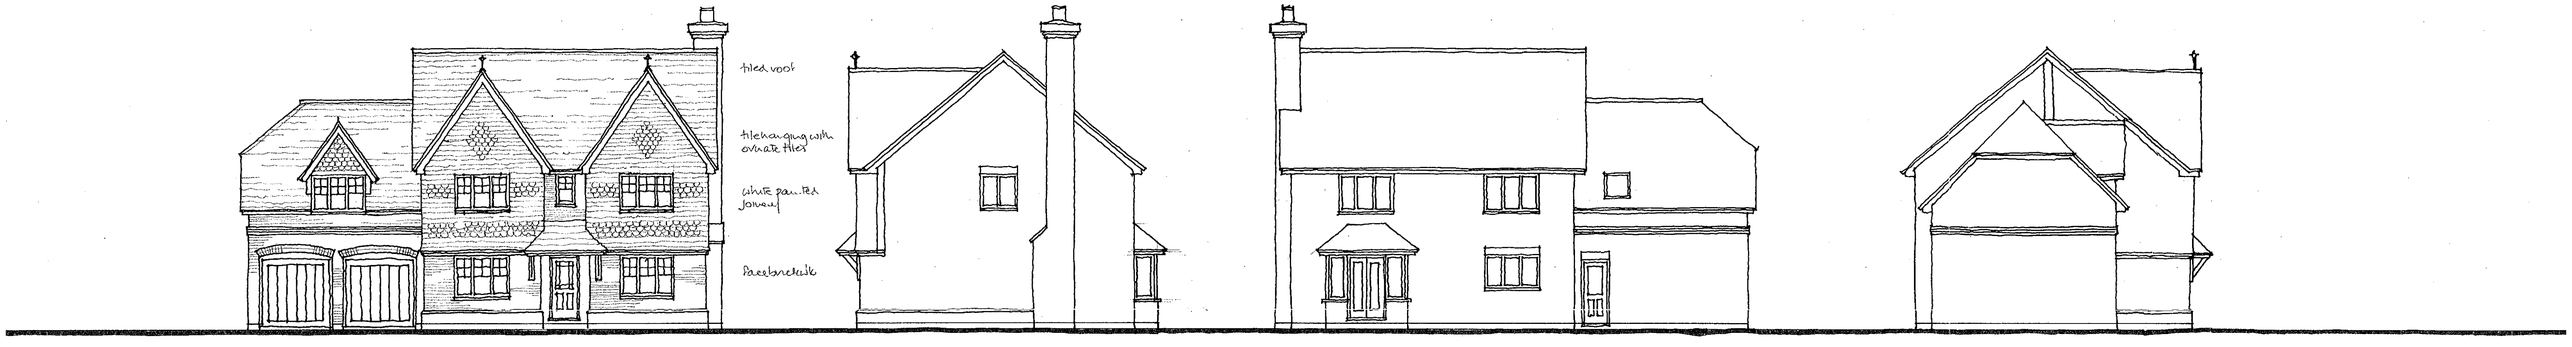

FRONT ELEVATION SIDE REAR SIDE

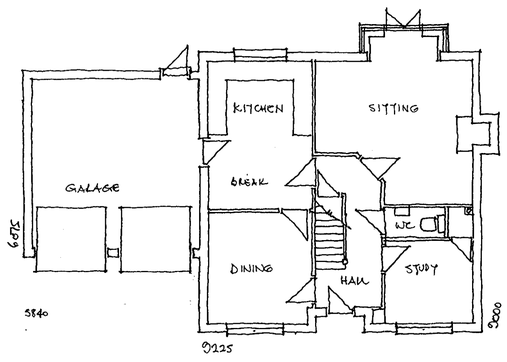

GROUND FLOOR

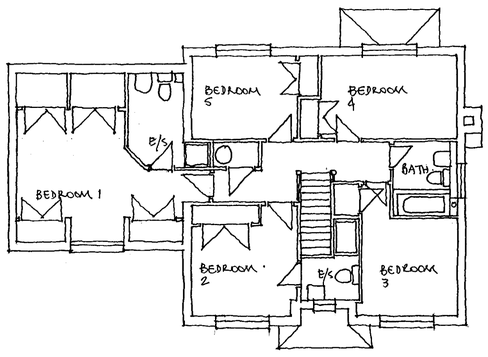

FIRST FLOOR

30 MAR 2000 1075

project
269 - 273 BARKHAM ROAD
WOKINGHAM

title
HOUSE 4

date FEB 00 scale 1: 100

drawing number 99 73 024 rev.

PHILIP
DESIGN ASSOCIATES
architects & surveyors
Braboeuf House 64 Portsmouth Road
Guildford Surrey GU2 5DU
Tel 01483 533011 Fax 01483 576647
EMAIL: PHILDES2@AOL.COM

REPROPOINT 2198

Figured dimensions only to be taken from this drawing
All dimensions to be checked on site before any work is put in hand
The copyright remains within the control of Philip Design Associates

No	Date	Revisions
A	21.7.99	gen amends
B	19.11.99	House no changed.

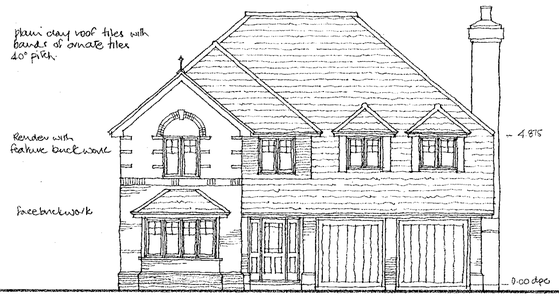

FRONT ELEVATION

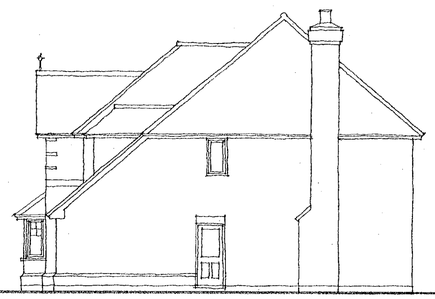

SIDE

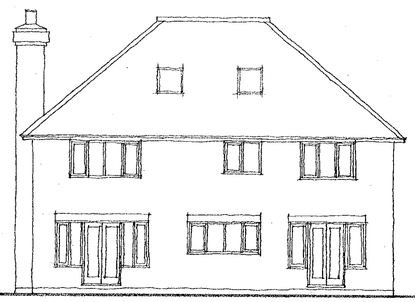

REAR

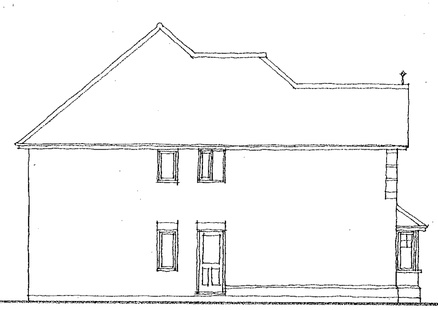

SIDE

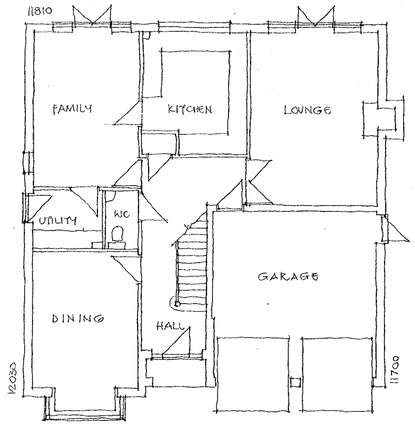

GROUND FLOOR

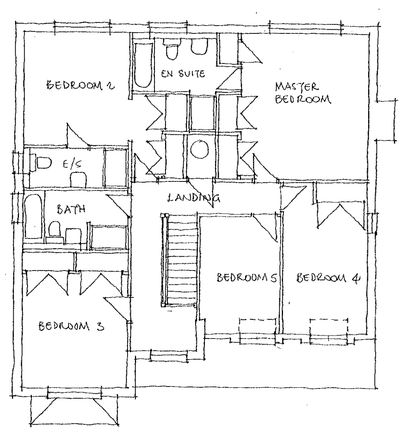

FIRST FLOOR

REFUSED

project
269 - 273 BARKHAM ROAD
WOKINGHAM

title
HOUSE 5

date FEB 00 | scale 1: 100

drawing number 99 73 026 | rev.

PHILIP
DESIGN ASSOCIATES
architects & surveyors
Braboeuf House 64 Portsmouth Road
Guildford Surrey GU2 5DU
Tel 01483 533011 Fax 01483 576647
EMAIL: PHILDES2@AOL.COM

REPROPOINT 2198

Figured dimensions only to be taken from this drawing.
All dimensions to be checked on site before any work is put in hand.
The copyright remains within the control of Philip Design Associates.

No	Date	Revisions
A	21.7.99	ga amends

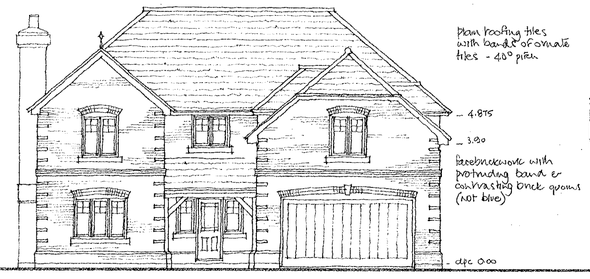

FRONT ELEVATION

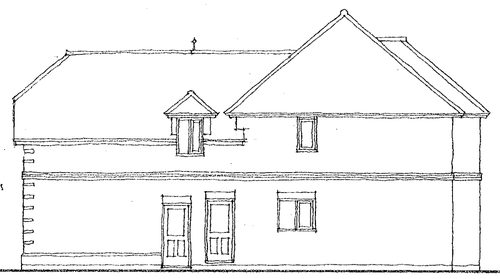

SIDE

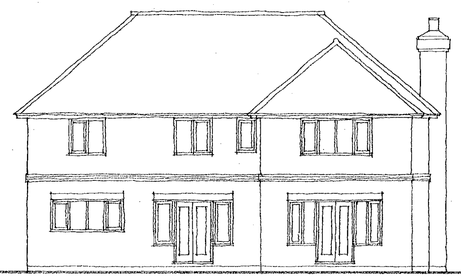

REAR

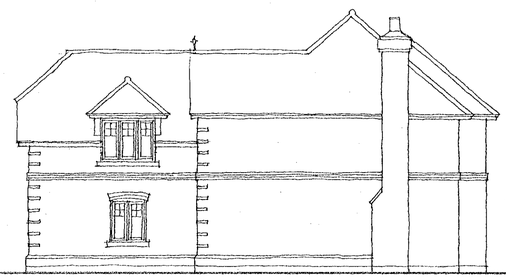

SIDE

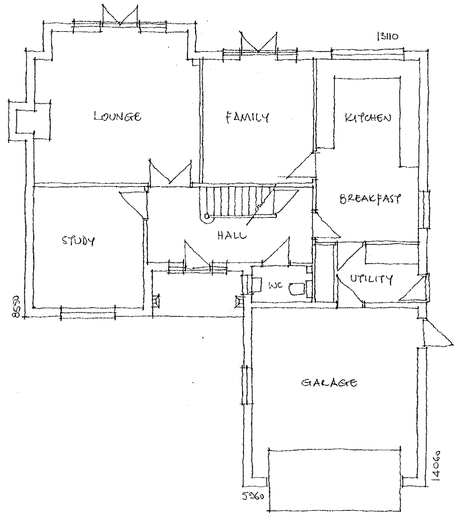

GROUND FLOOR

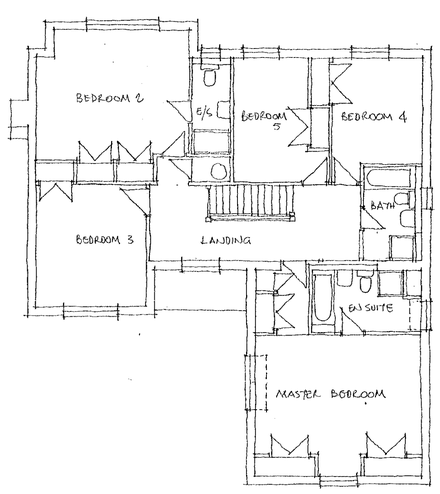

FIRST FLOOR

REPROPOINT 2198

RECEIVED

project

269 - 273 BARKHAM ROAD
WOKINGHAM

title

HOUSE 6

date	scale
FEB 00	1: 100

drawing number	rev.
99 73 027	

PHILIP
DESIGN ASSOCIATES
architects & surveyors
Brabocuf House 64 Portsmouth Road
Guildford Surrey GU2 5DU
Tel 01483 533011 Fax 01483 576647
EMAIL: PHILDES2@AOL.COM

figured dimensions only to be taken from this drawing.
All dimensions to be checked on site before any work is put in hand.
The copyright remains within the control of Philip Design Associates.

No.	Date	Revisions
Rev A	1/03/00	Utility Room Doors added to Side Elevations



FRONT ELEVATION

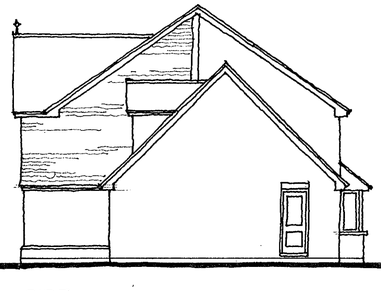

SIDE

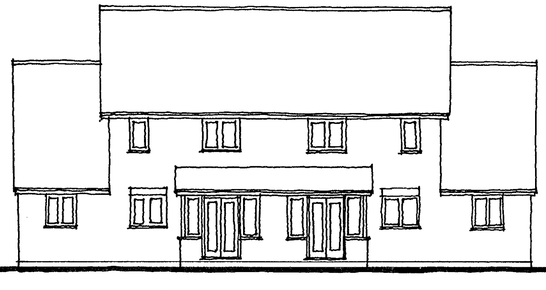

REAR

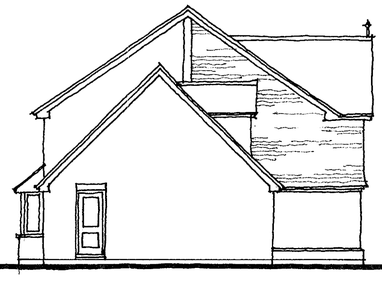

SIDE

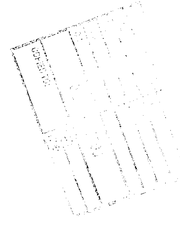

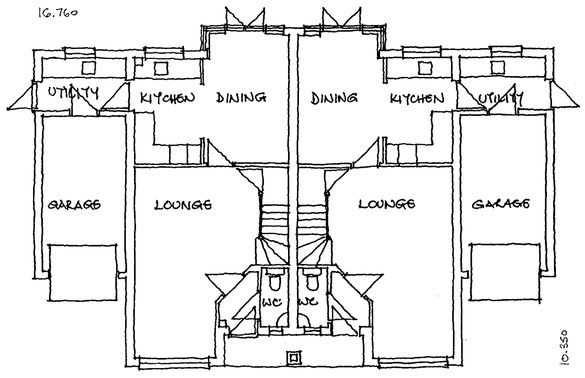

GROUND FLOOR

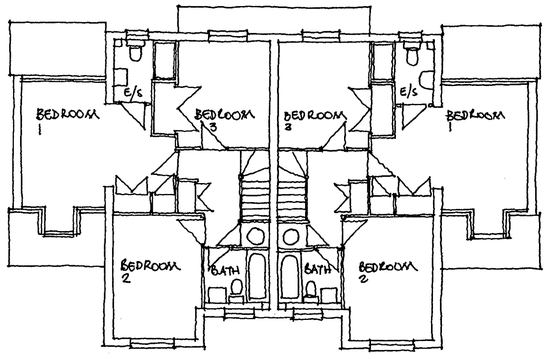

FIRST FLOOR

SC/MM/2000 1075

RECEIVED

project

269-273 BARKHAM ROAD
WOKINGHAM

title

HOUSES 7 + 8

date
FEB 00

scale
1: 100

drawing number
99 73 028

rev.
A

PHILIP
DESIGN ASSOCIATES
architects & surveyors
Braboeuf House 64 Portsmouth Road
Guildford Surrey GU2 5DU
Tel 01483 533011 Fax 01483 576647
EMAIL: PHILDES2@AOL.COM

PROPOINT 2198

Figured dimensions only to be taken from this drawing.
All dimensions to be checked on site before any work is put in hand.
The copyright remains within the control of Philip Design Associates.

No. Date Revisions

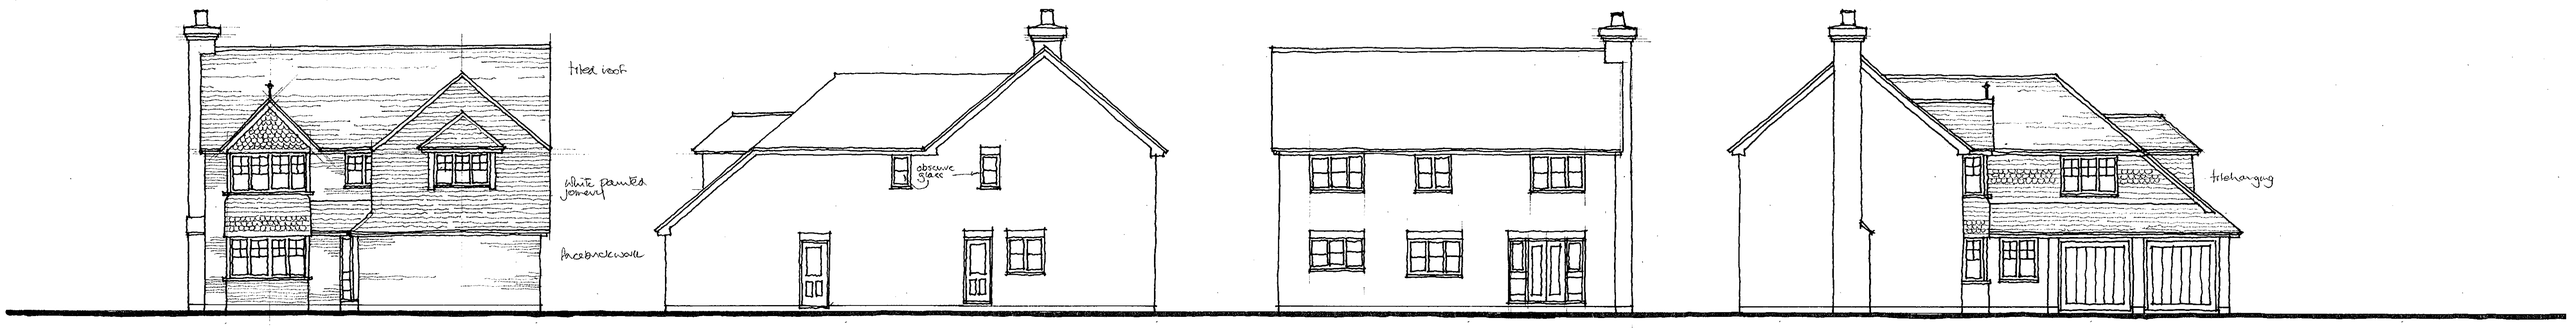

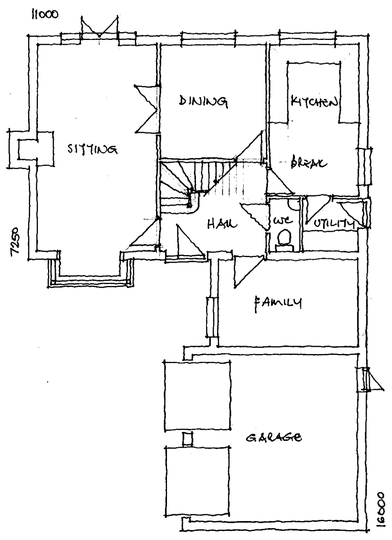

GROUND FLOOR

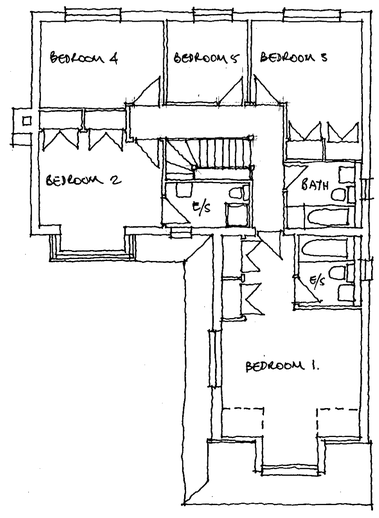

FIRST FLOOR

REPROPOINT 2198

REFUSED

project
269 - 273 BARKHAM ROAD
WOKINGHAM

title
HOUSE 9

date FEB 00
scale 1: 100

drawing number 99 73 029
rev.

PHILIP
DESIGN ASSOCIATES
architects & surveyors
Braboeuf House 64 Portsmouth Road
Guildford Surrey GU2 5DU
Tel 01483 533011 Fax 01483 576647
EMAIL: PHILDES2@AOL.COM

Figured dimensions only to be taken from this drawing.
All dimensions to be checked on site before any work is put in hand.
The copyright remains within the control of Philip Design Associates.

No.	Date	Revisions
A.	21.08.2000	Roof levels.

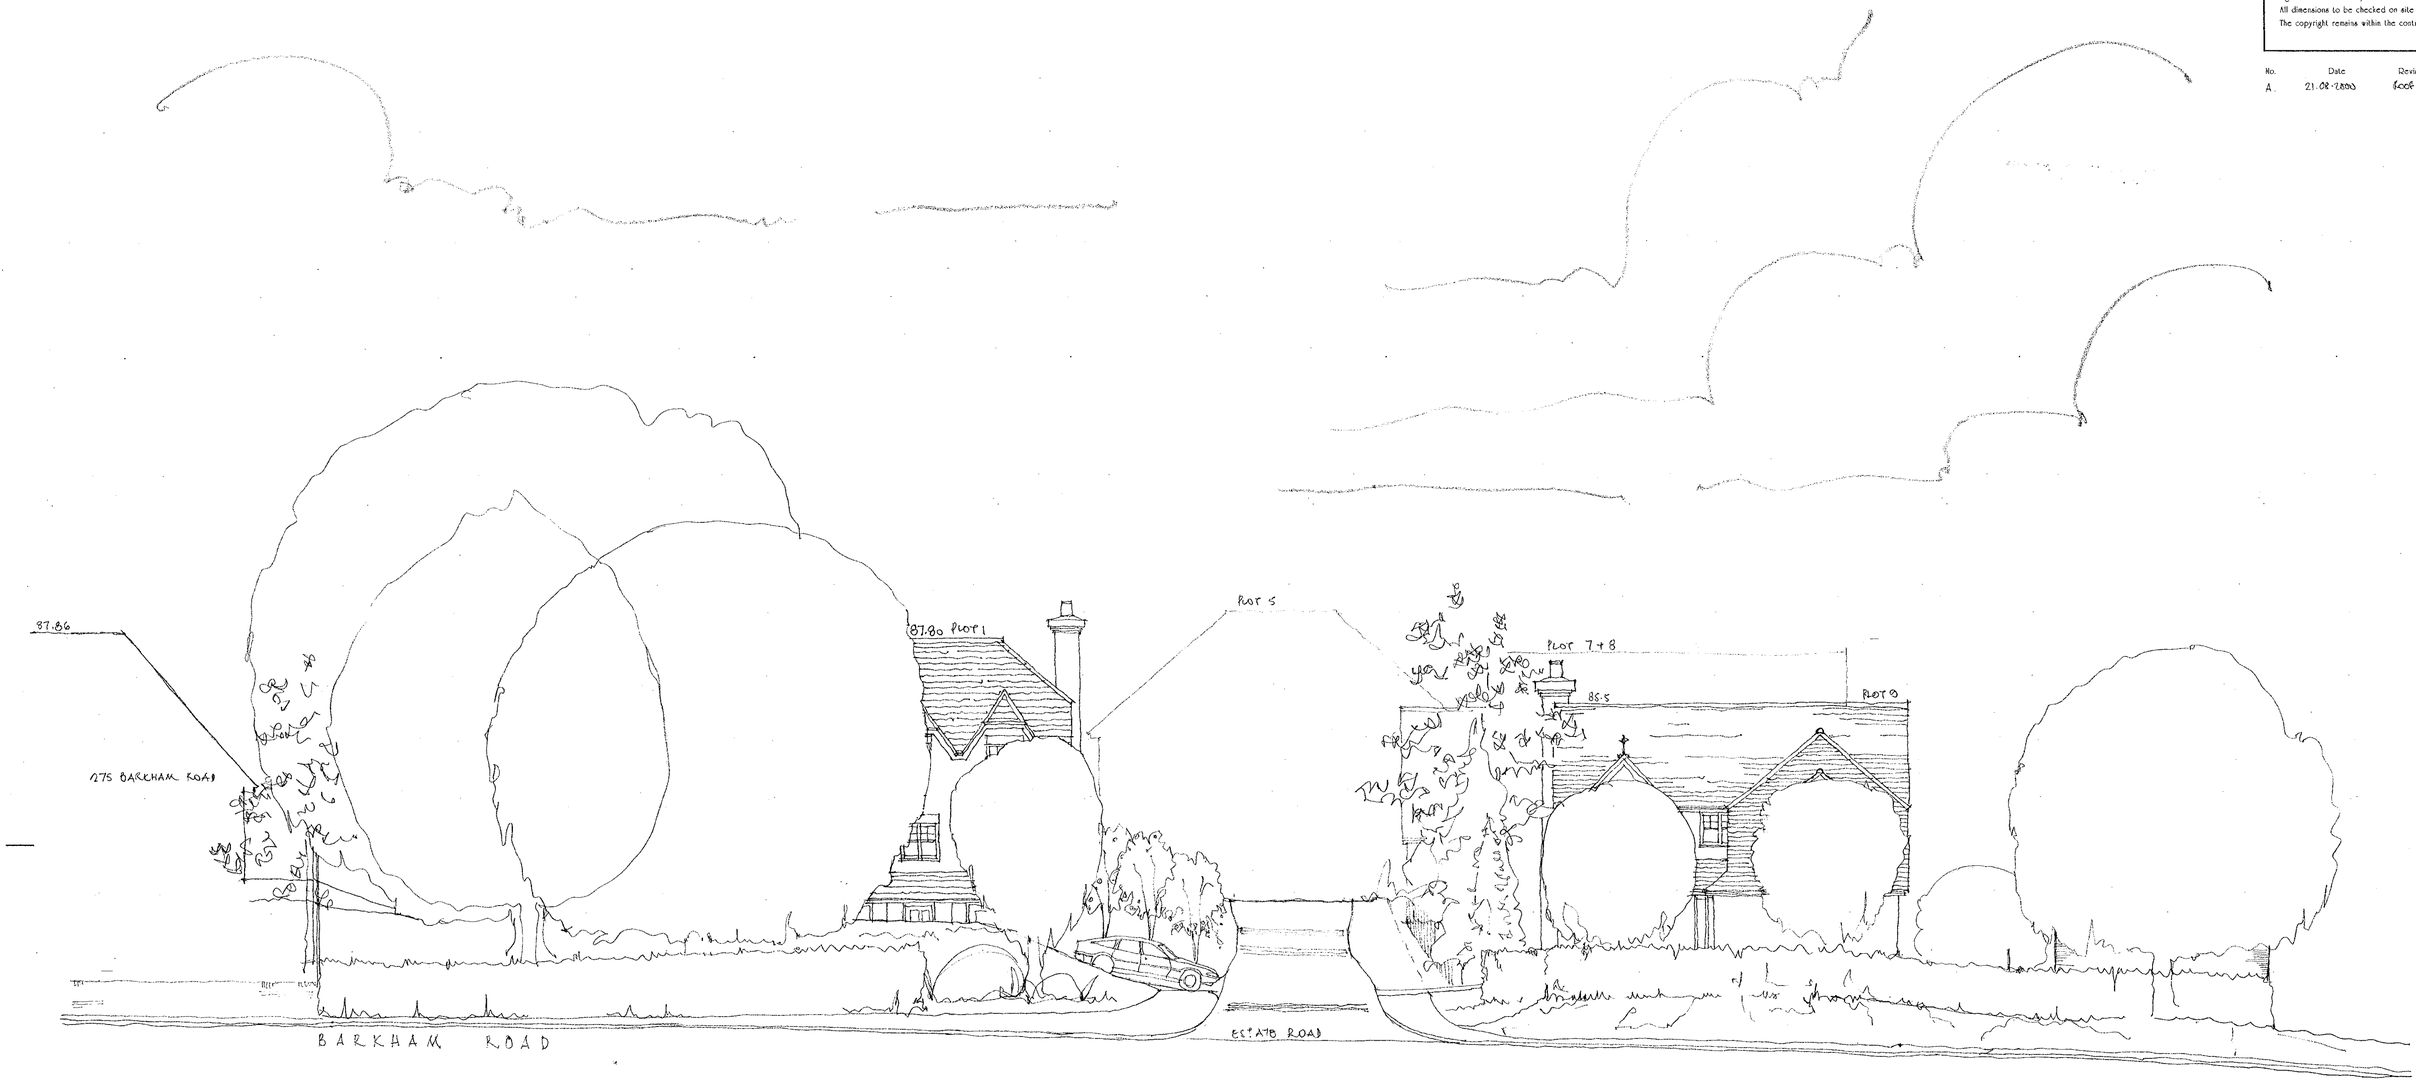

ADDITIONAL PLAN

707

project
269-273 BARKHAM ROAD
WOKINGHAM

title
STREET SCENE

date AUG 00 scale 1: 100

drawing number 99 73 031 rev. A

PHILIP
DESIGN ASSOCIATES
architects & surveyors
Braboeuf House 64 Portsmouth Road
Guildford Surrey GU2 5DU
Tel 01483 533011 Fax 01483 576647
EMAIL: PHILDES2@AOL.COM

REPROPOINT 2198

1 sb/0.15/4
2 ok/0.2/3.5
3 sb/0.2/3.5
4 sb/0.25/5.5
5 sb/0.25/5
6 sb/0.35/6
7 sb/0.25/5

Figured dimensions only to be taken from this drawing
All scaled dimensions to be checked on site before any work is put in hand
The copyright remains within the control of Philip Design Associates.

No	Date	Revision.
A	22.5.2000	sight lines.

SURVEY STATION INFORMATION

STN	EASTING	NORTHING	LEVEL	TYPE
1	800.000	500.000	74.56	NAIL
2	744.381	473.677	75.44	NAIL
3	781.572	497.891	75.02	NAIL
4	827.664	517.727	73.79	NAIL
5	788.185	524.220	76.38	MARK
6	786.090	548.390	78.80	PEG
7	774.180	566.144	80.31	NAIL
8	812.281	538.429	75.76	NAIL
9	799.807	551.197	77.37	NAIL
10	791.842	573.540	78.37	MARK
11	765.407	597.029	78.78	PEG
12	765.630	543.101	79.97	NAIL
13	761.196	529.832	79.16	NAIL
14	755.862	559.699	80.22	NAIL
15	740.256	567.558	80.80	NAIL
16	761.892	569.881	80.16	NAIL
17	748.835	594.136	80.69	PEG
18	842.723	536.802	73.10	NAIL
19	814.594	571.411	76.86	PEG
20	798.247	592.576	78.01	NAIL

REFUSED

ADDITIONAL PLAN

1074

1075

project
269 – 273 BARKHAM ROAD
WOKINGHAM

title
SITE SURVEY

date FEB 2000 scale 1:250

drawing number 99 . 73 . 030 rev A

PHILIP
DESIGN ASSOCIATES
architects & surveyors
Brabouef House, 64, Portsmouth Road,
Guildford, Surrey, GU2 5DU.
Tel; 01483 533011 Fax; 01483 576647
E:MAIL: PHILDES2@AOL.COM

Figured dimensions only to be taken from this drawing
All scaled dimensions to be checked on site before any work is put in hand
The copyright remains within the control of Philip Design Associates.

No Date Revision.

1 sb/0.15/4
2 ok/0.2/3.5
3 sb/0.2/3.5
4 sb/0.25/5.5
5 sb/0.25/5
6 sb/0.35/6
7 sb/0.25/5

SURVEY STATION INFORMATION

STN	EASTING	NORTHING	LEVEL	TYPE
1	800.000	500.000	74.56	NAIL
2	744.381	473.677	75.44	NAIL
3	781.572	497.891	75.02	NAIL
4	827.664	517.727	73.79	NAIL
5	788.185	524.220	76.38	MARK
6	786.090	548.390	78.80	PEG
7	774.180	566.144	80.31	NAIL
8	812.281	538.429	75.76	NAIL
9	799.807	551.197	77.37	NAIL
10	791.842	573.540	78.37	MARK
11	765.407	597.029	78.78	PEG
12	765.630	543.101	79.97	NAIL
13	761.196	529.832	79.16	NAIL
14	755.862	559.699	80.22	NAIL
15	740.256	567.558	80.80	NAIL
16	761.892	569.881	80.16	NAIL
17	748.835	594.136	80.69	PEG
18	842.723	536.802	73.10	NAIL
19	814.594	571.411	76.86	PEG
20	798.247	592.576	78.01	NAIL

SUPERSEDED BY 30A received 23.5.00

project
269 – 273 BARKHAM ROAD
WOKINGHAM

title
SITE SURVEY

date FEB 2000 scale 1:250

drawing number 99 . 73 . 030 rev

PHILIP
DESIGN ASSOCIATES
architects & surveyors
Braboeuf House, 64, Portsmouth Road,
Guildford, Surrey, GU2 5DU.
Tel; 01483 533011 Fax; 01483 576647
E:MAIL: PHILDES2@AOL.COM

Figured dimensions only to be taken from this drawing.
All dimensions to be checked on site before any work is put in hand.
The copyright remains within the control of Philip Design Associates.

No. Date Revisions



FRONT ELEVATION SIDE REAR SIDE

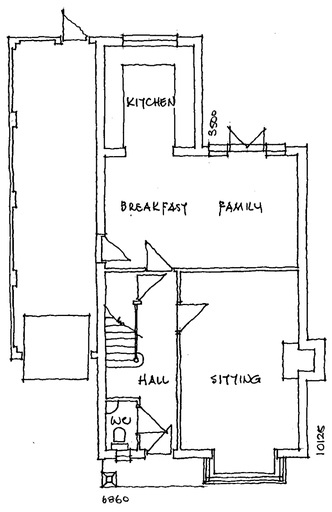

GROUND FLOOR

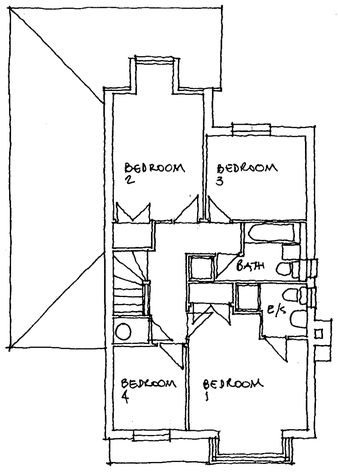

FIRST FLOOR

30. 1075

SUPERSEDED BY
99.73.023A
rec'd 10.8.00

project
269~273 BARKHAM ROAD
WOKINGHAM

title
HOUSE 3

date FEB 00 scale 1: 100

drawing number 99 73 023 rev.

PHILIP
DESIGN ASSOCIATES
architects & surveyors
Braboeuf House 64 Portsmouth Road
Guildford Surrey GU2 5DU
Tel 01483 533011 Fax 01483 576647
EMAIL: PHILDES2@AOL.COM

REPROPOINT 2198

Figured dimensions only to be taken from this drawing.
All dimensions to be checked on site before any work is put in hand.
The copyright remains within the control of Philip Design Associates.

No. Date Revisions

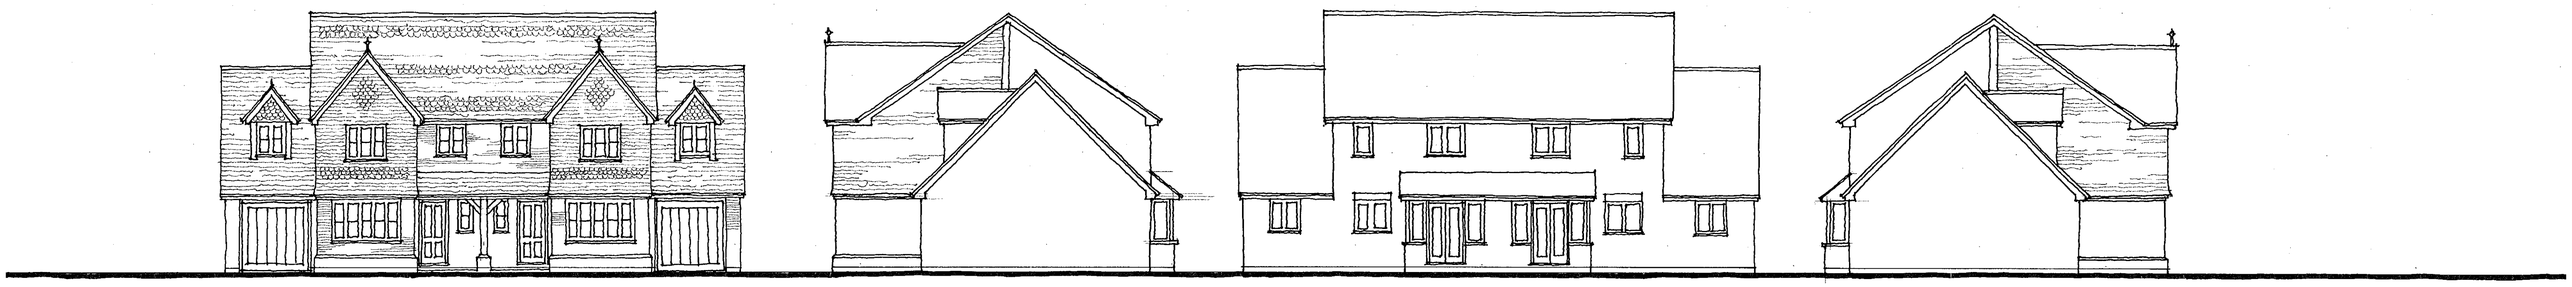

FRONT ELEVATION

SIDE

REAR

SIDE

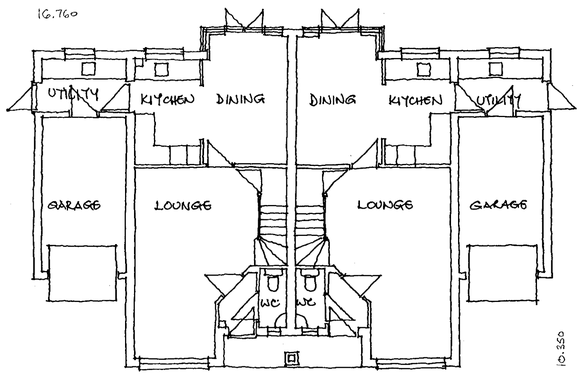

GROUND FLOOR

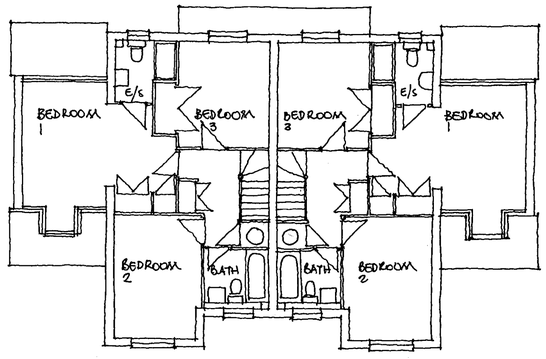

FIRST FLOOR

SUPERSEDED
BY
99.73.028 A
rec'd 30.3.00

project
269-273 BARKHAM ROAD
WOKINGHAM

title
HOUSES 7 + 8

date FEB 00 scale 1: 100

drawing number 99 73 028 rev.

PHILIP
DESIGN ASSOCIATES
architects & surveyors
Braboeuf House 64 Portsmouth Road
Guildford Surrey GU2 5DU
Tel 01483 533011 Fax 01483 576647
EMAIL: PHILDES2@AOL.COM