F/2000/

Rec'd 10.20AM 14.4.00

PLAN NO. 0664.

FOR ATTENTION OF M. E

PLANNING SERVICES	PRT 28412
POL	
DC EC	
APP	
CS	
17 A...	
COPIES TO:	ACK:
	FILE:

ACCESS AT REAR.

PUT TO HARD STANDING FOR 3 CARS.

AS OTHERS HAVE DONE.

PLOT ALSO HAS GARAGE. FOR 1 CAR.

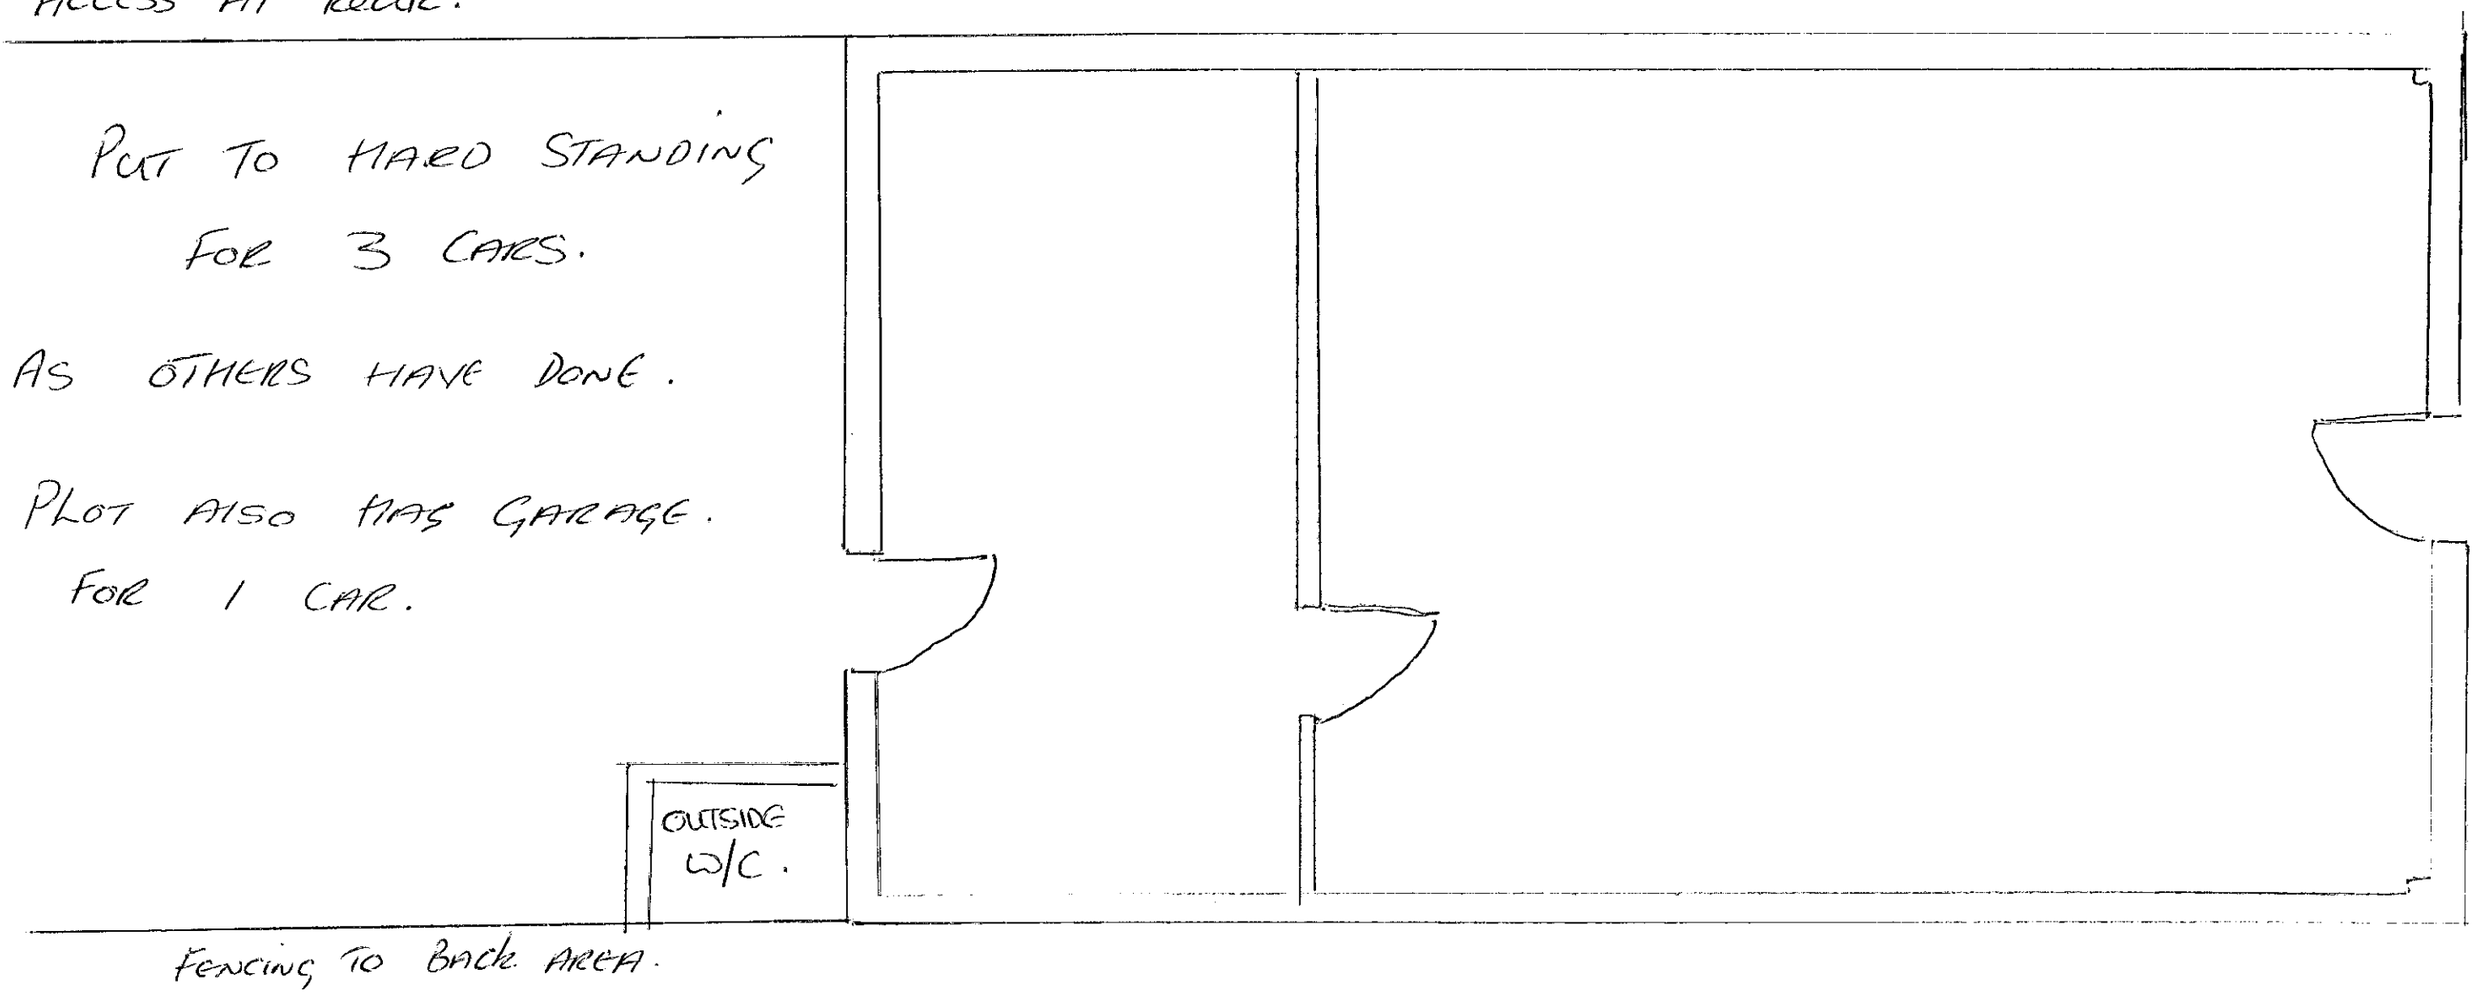

APPROVED

ADDITIONAL PLAN

0664

OFFICE PROJECTS LIMITED
LONDON HOUSE
100 NEW KINGS ROAD
LONDON SW6 4LX

T 0207-731 8199
F 0207-731 8312
E people@office-projects.co.uk
W www.office-projects.co.uk

(FRONT)

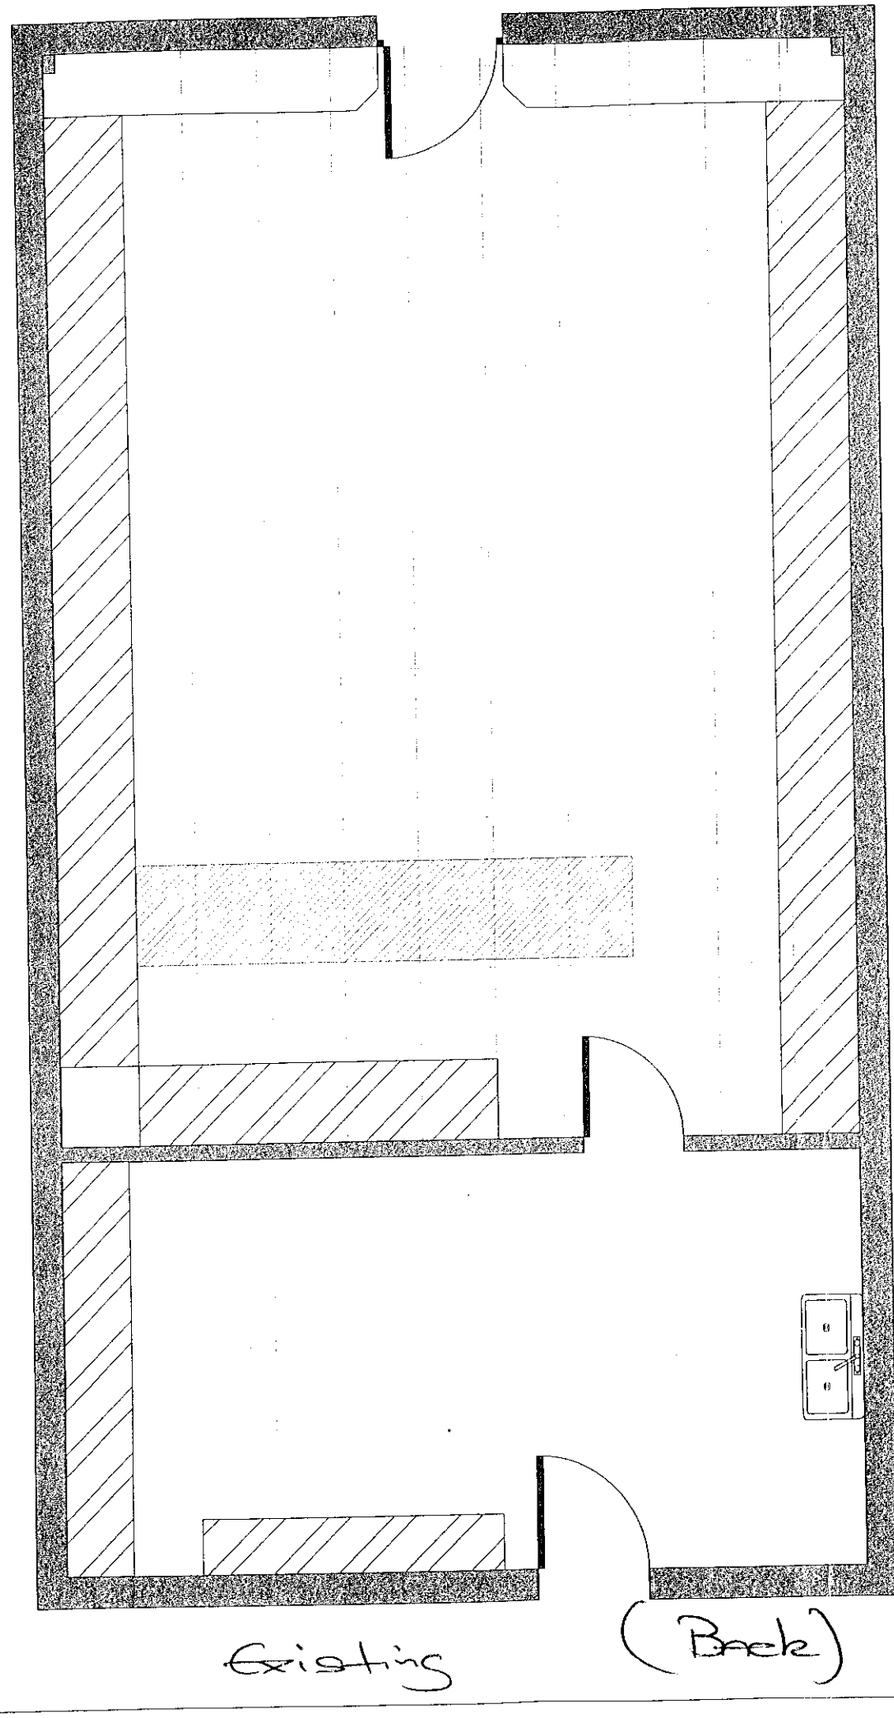

Existing

(Back)

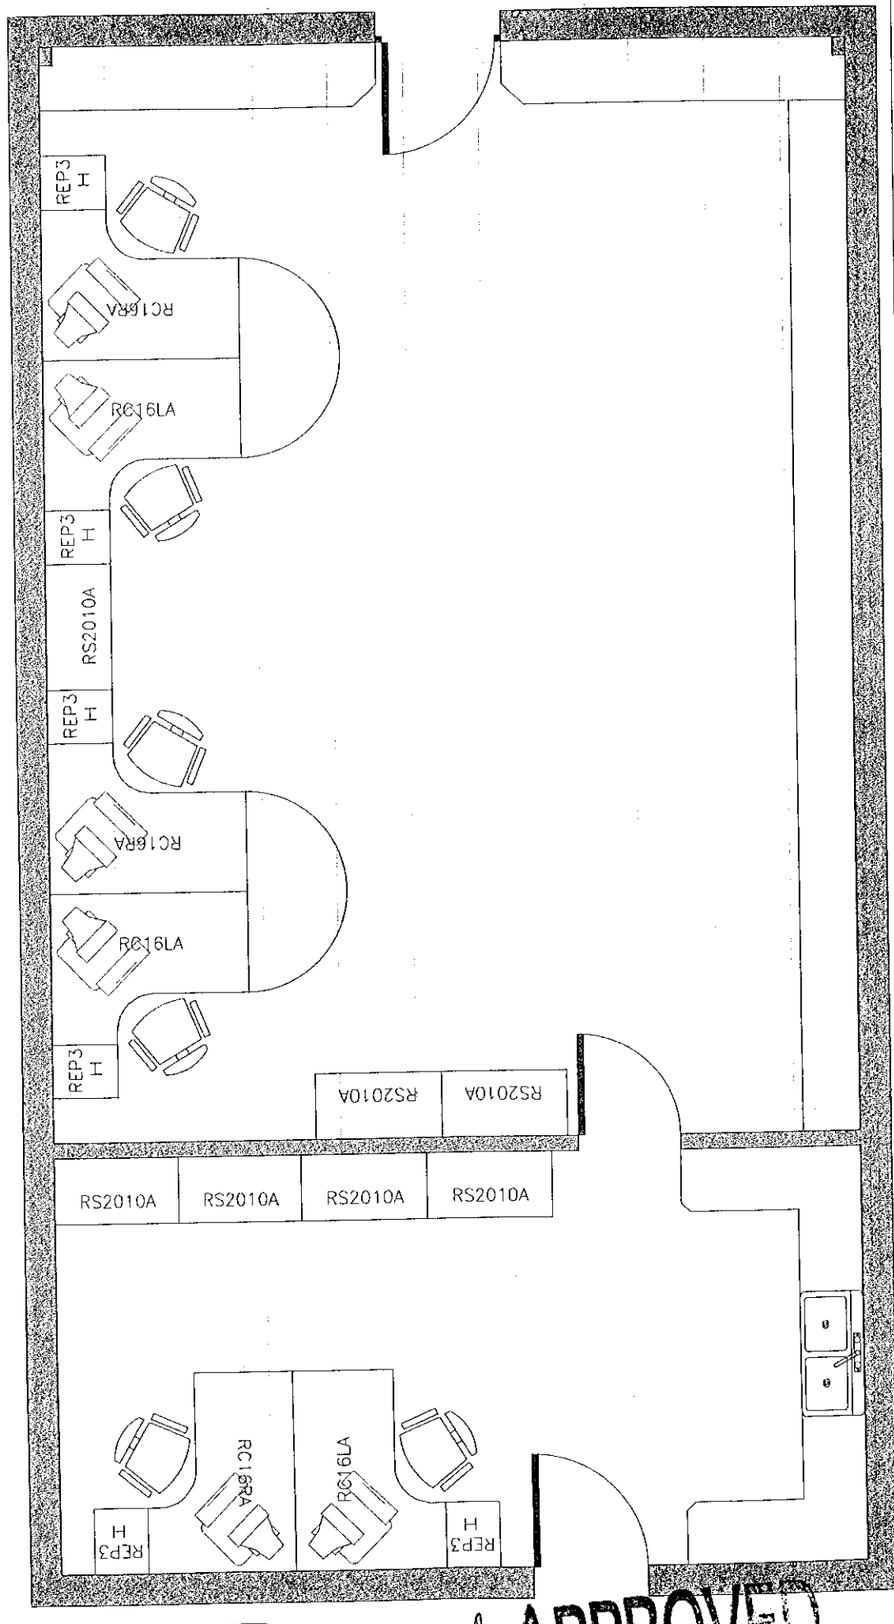

Proposed

APPROVED