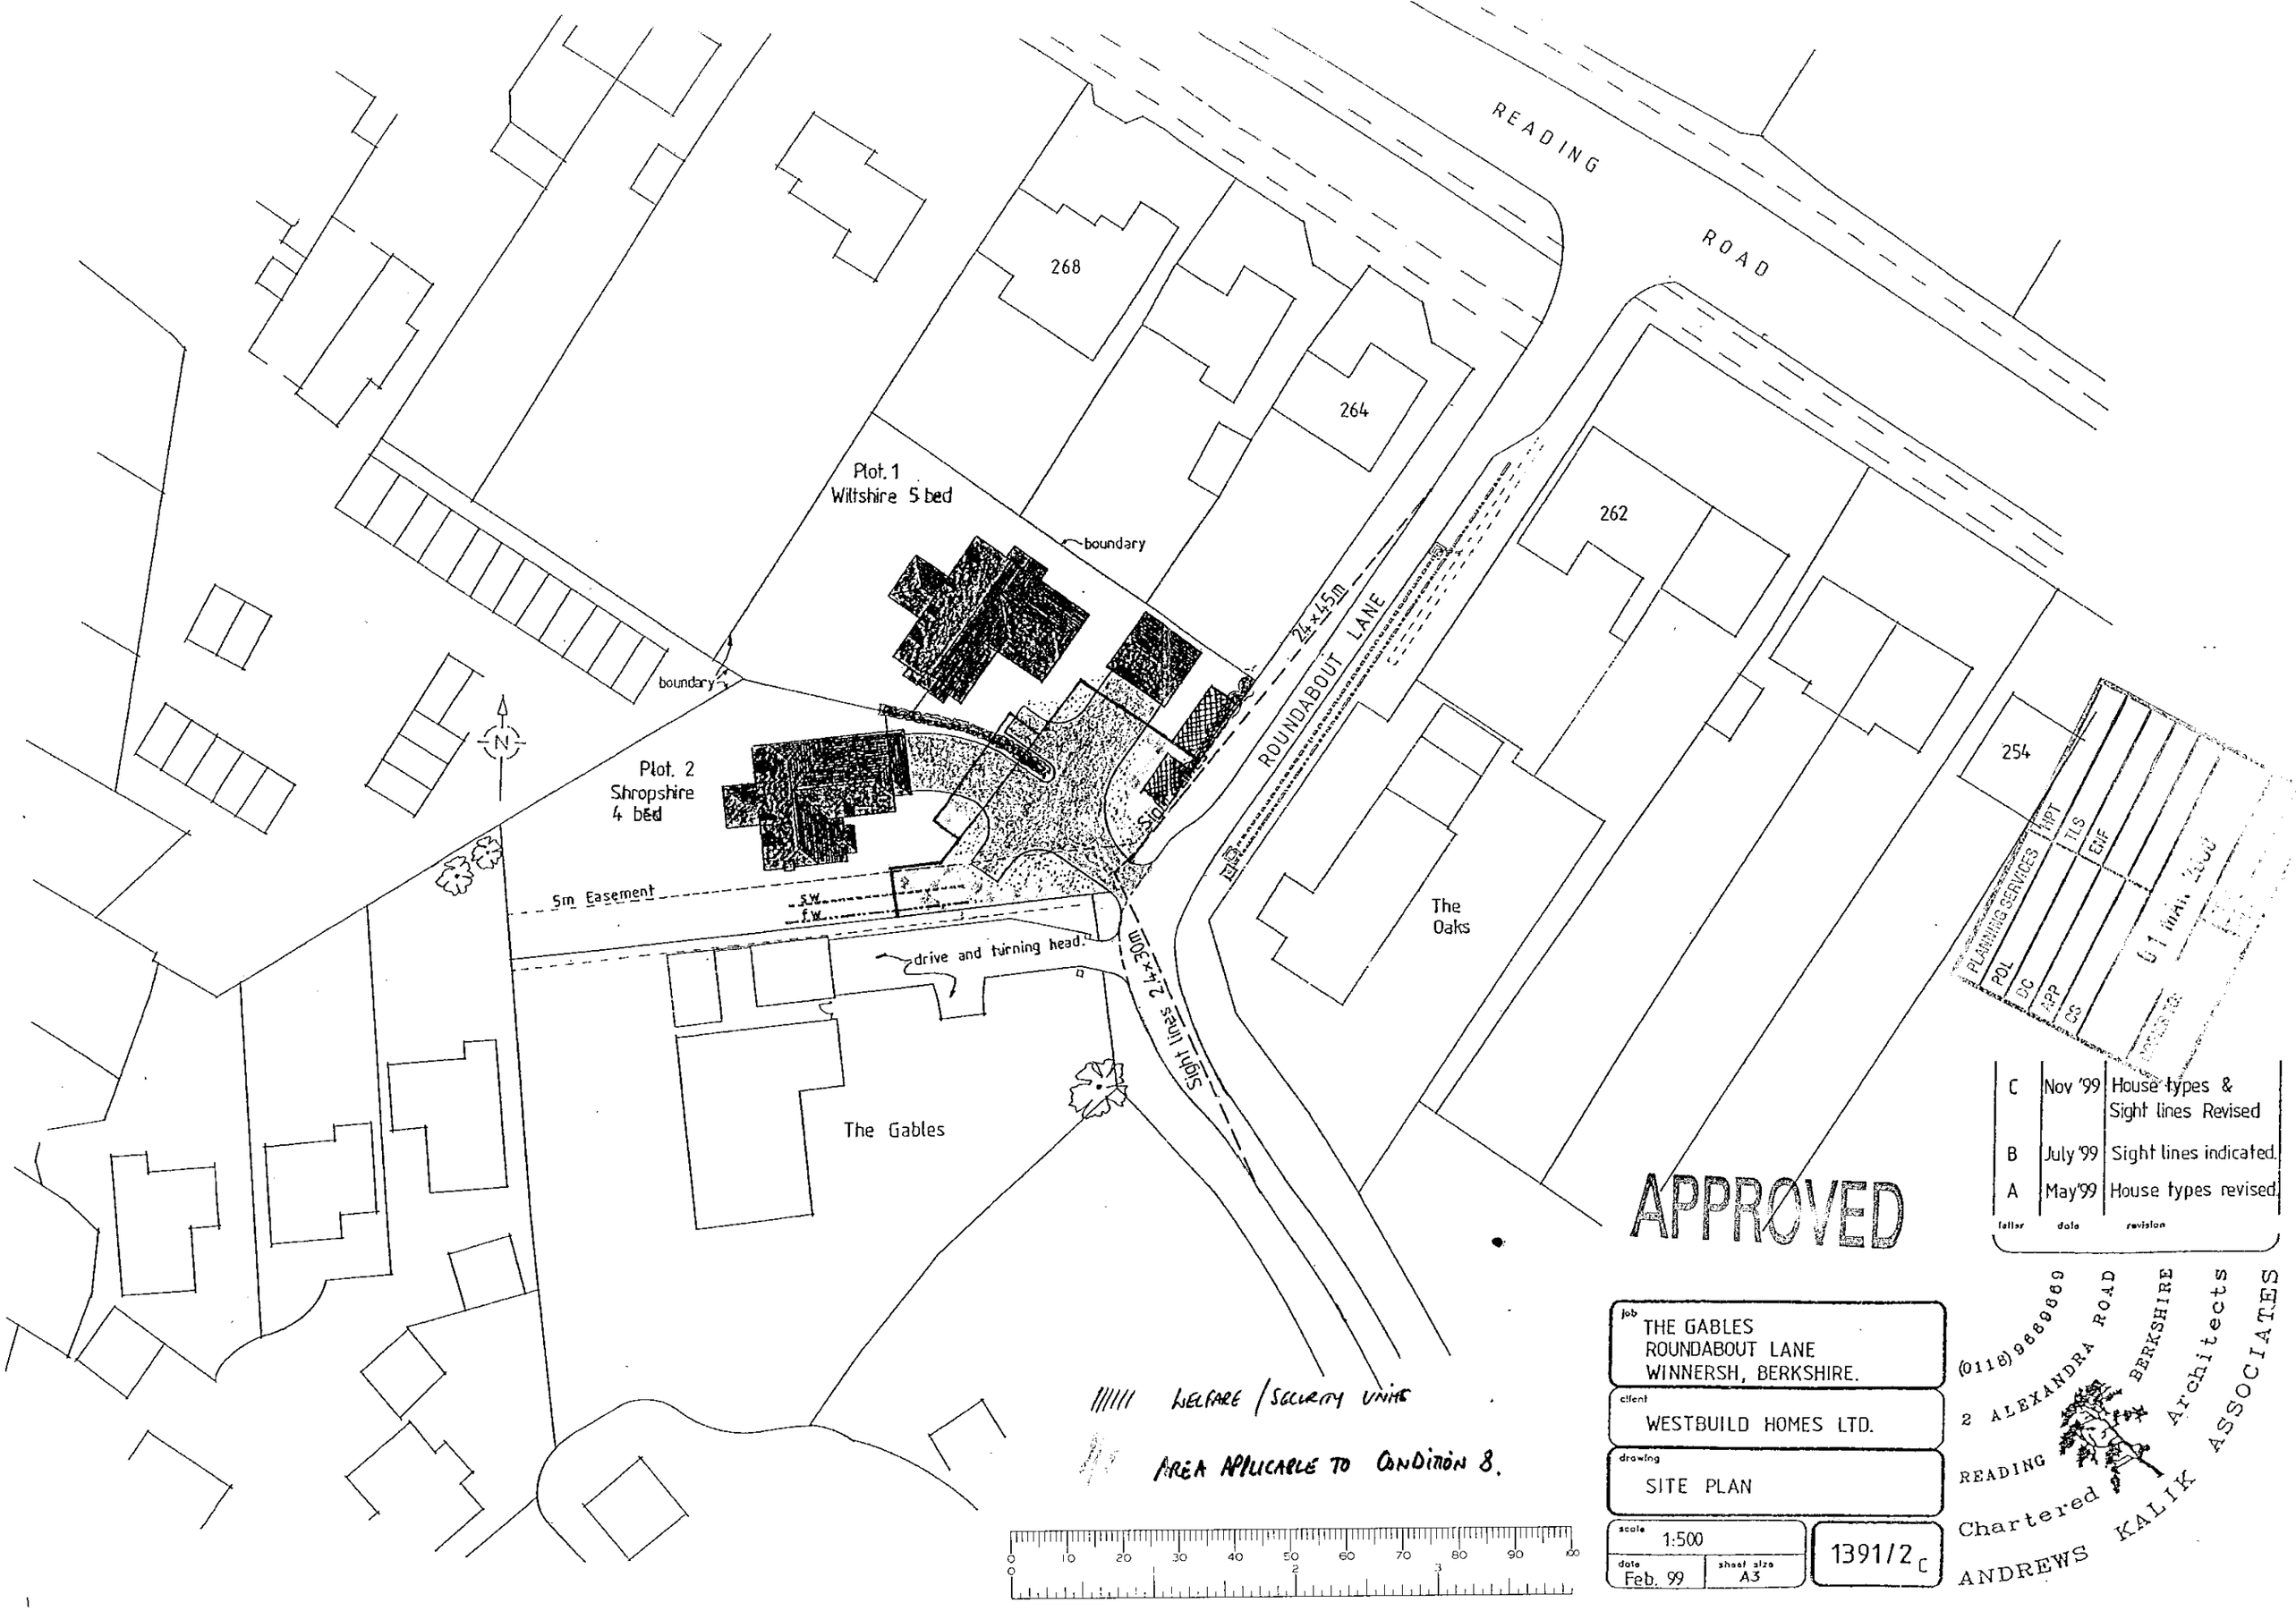
READING ROAD
268
264
262
254
Plot. 1
Wiltshire 5 bed
boundary
boundary
Plot. 2
Shropshire
4 bed
5m Easement
SW
FW
drive and turning head
The Gables
The Oaks
ROUNDABOUT LANE
24×45m
Sight lines 2.4×30m
N
PLANNING SERVICES
HPT
TLS
ENF
POL
DC
APP
CS
01 MAR 2000
APPROVED
C Nov '99 House types & Sight lines Revised
B July '99 Sight lines indicated.
A May'99 House types revised.
letter date revision
WELFARE / SECURITY UNITS
AREA APPLICABLE TO CONDITION 8.
job
THE GABLES
ROUNDABOUT LANE
WINNERSH, BERKSHIRE.
client
WESTBUILD HOMES LTD.
drawing
SITE PLAN
scale 1:500
date Feb. 99
sheet size A3
1391/2 C
(0118) 9669669
2 ALEXANDRA ROAD
READING BERKSHIRE
Chartered Architects
ANDREWS KALIK ASSOCIATES