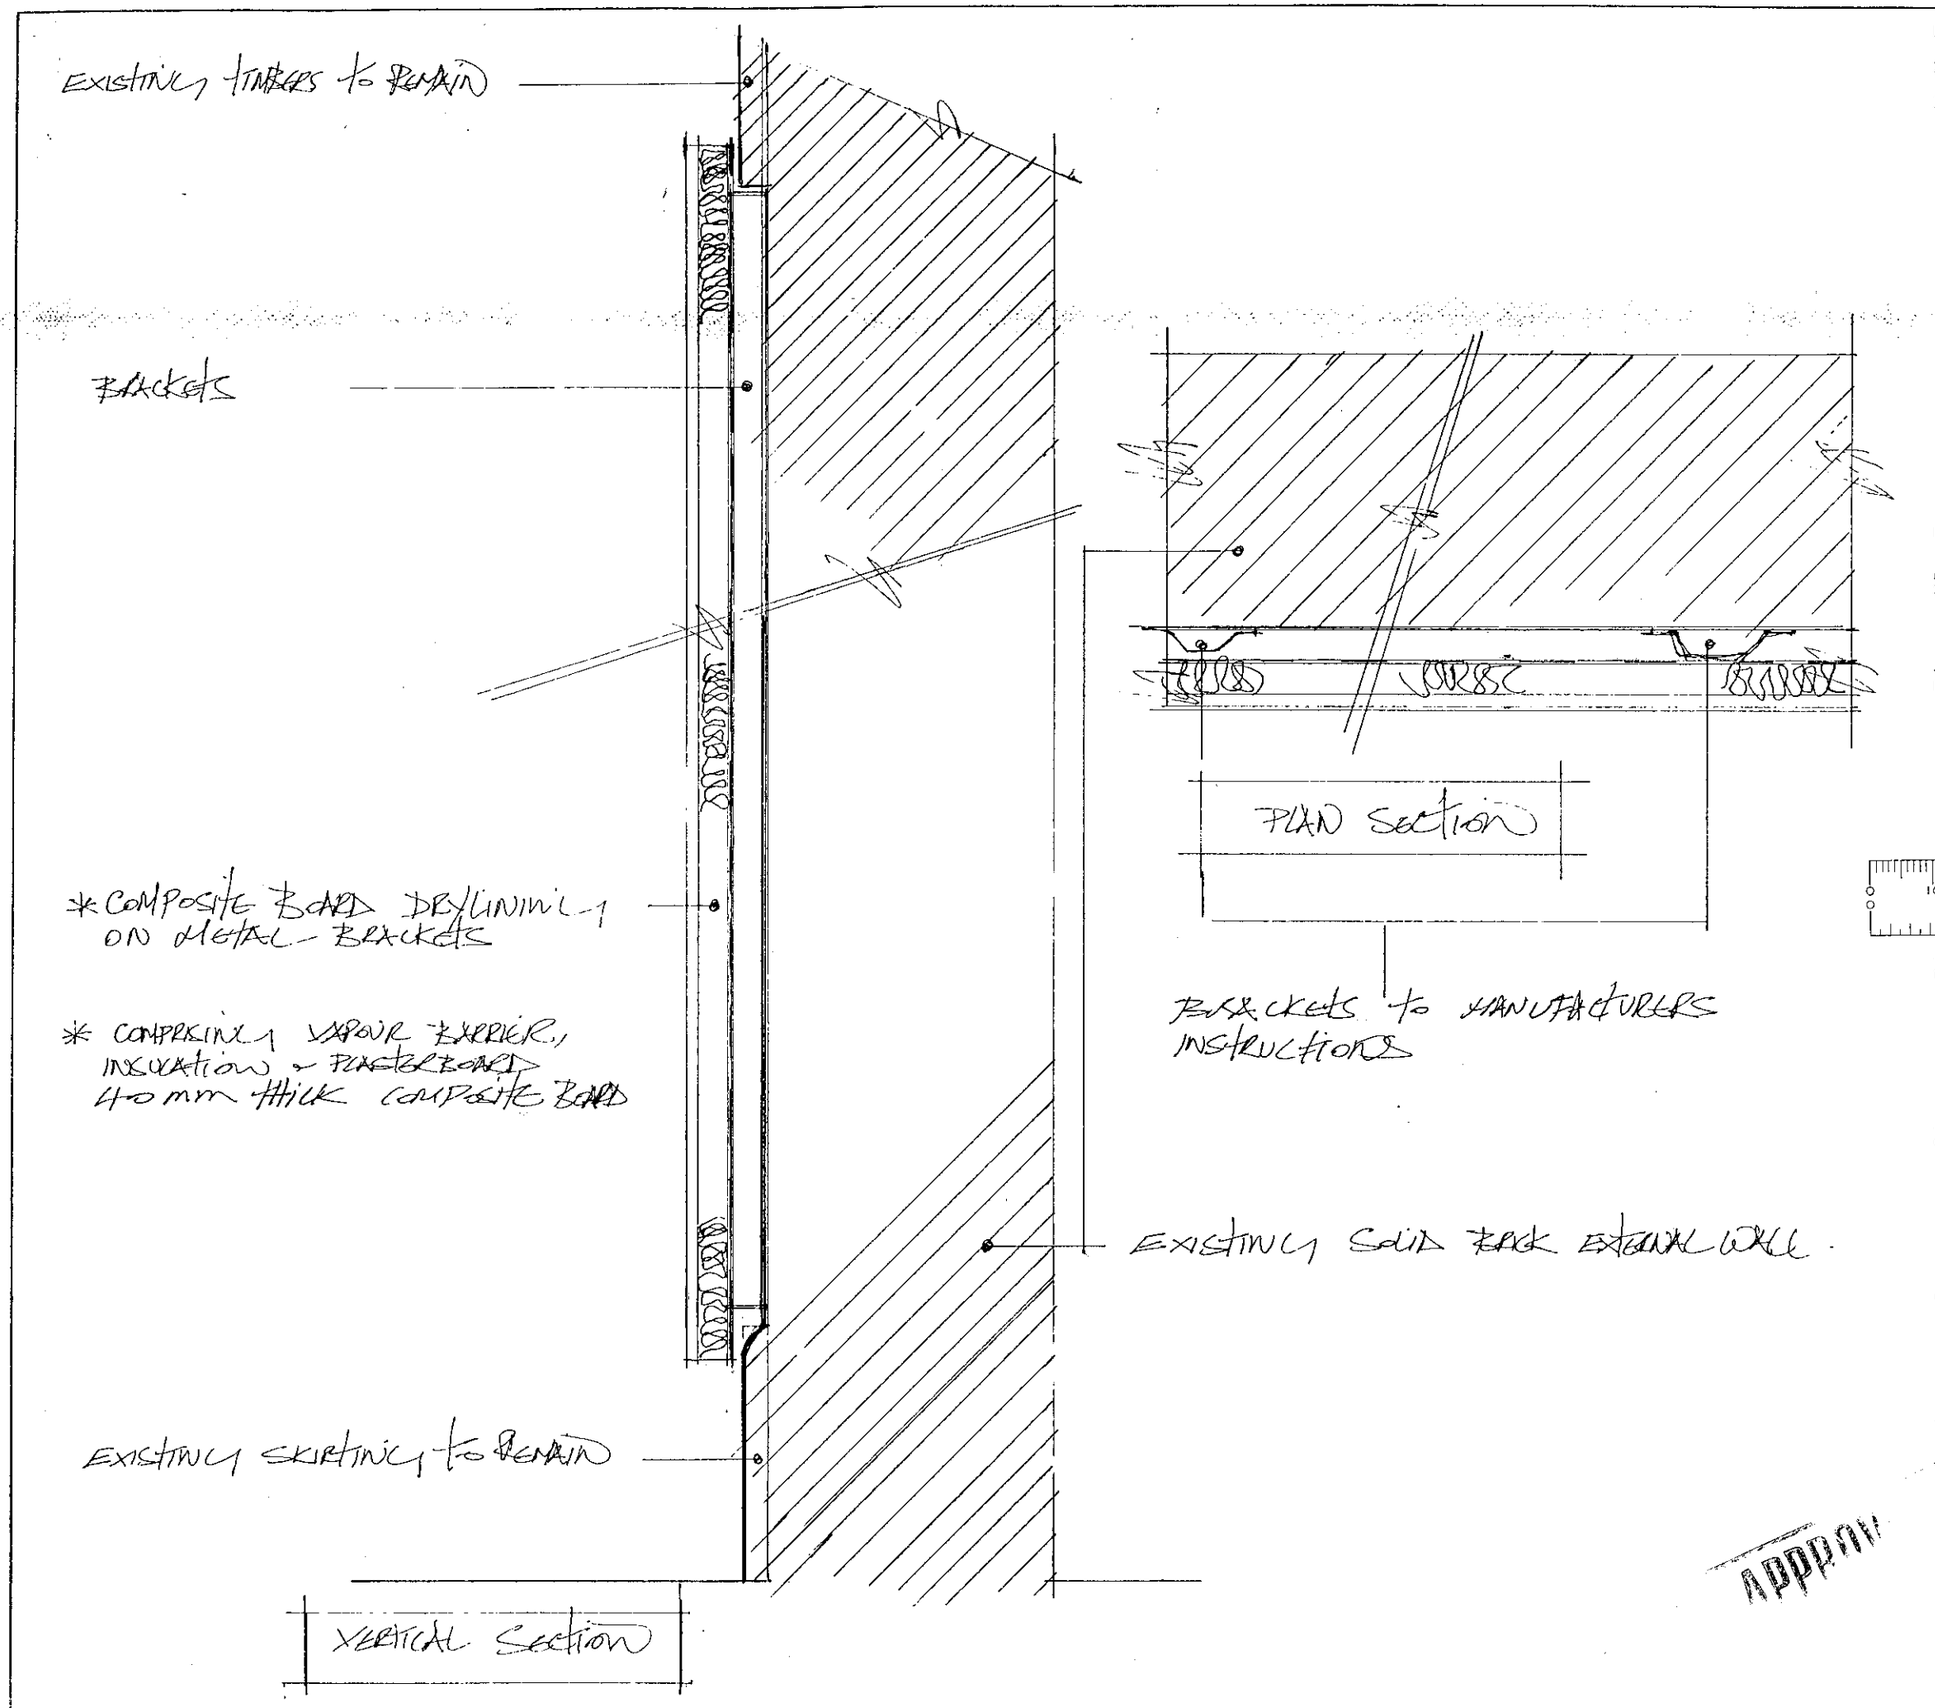

NOTES:
1. Do not scale.
2. Drawing to be read in conjunction with all service and structural engineers drawings and specifications.
3. © Copyright. Drawing not to be reproduced or used without prior written consent.

REV		DRAWN BY	CHECKED BY	DATE

SCALE	DATE	DRAWN BY	CHECKED BY	DATE
1:5	2/00	B	PC	

DRAWING

Sections showing DRYLINING to Function Room

PROJECT

THE SWAN, ARBORFIELD

CLIENT

UNIQUE PUB CO LTD

ACCEPTABLE TO ME [signature] 28-03-00

RIDGE AND PARTNERS

APPROV

GOLDSMITHS HOUSE
BROAD PLAIN
BRISTOL
BS2 0JP

TEL 0117 9252050
FAX 0117 9252016

Also at Oxford and Reading

DRG NO 990509/SK4

REV

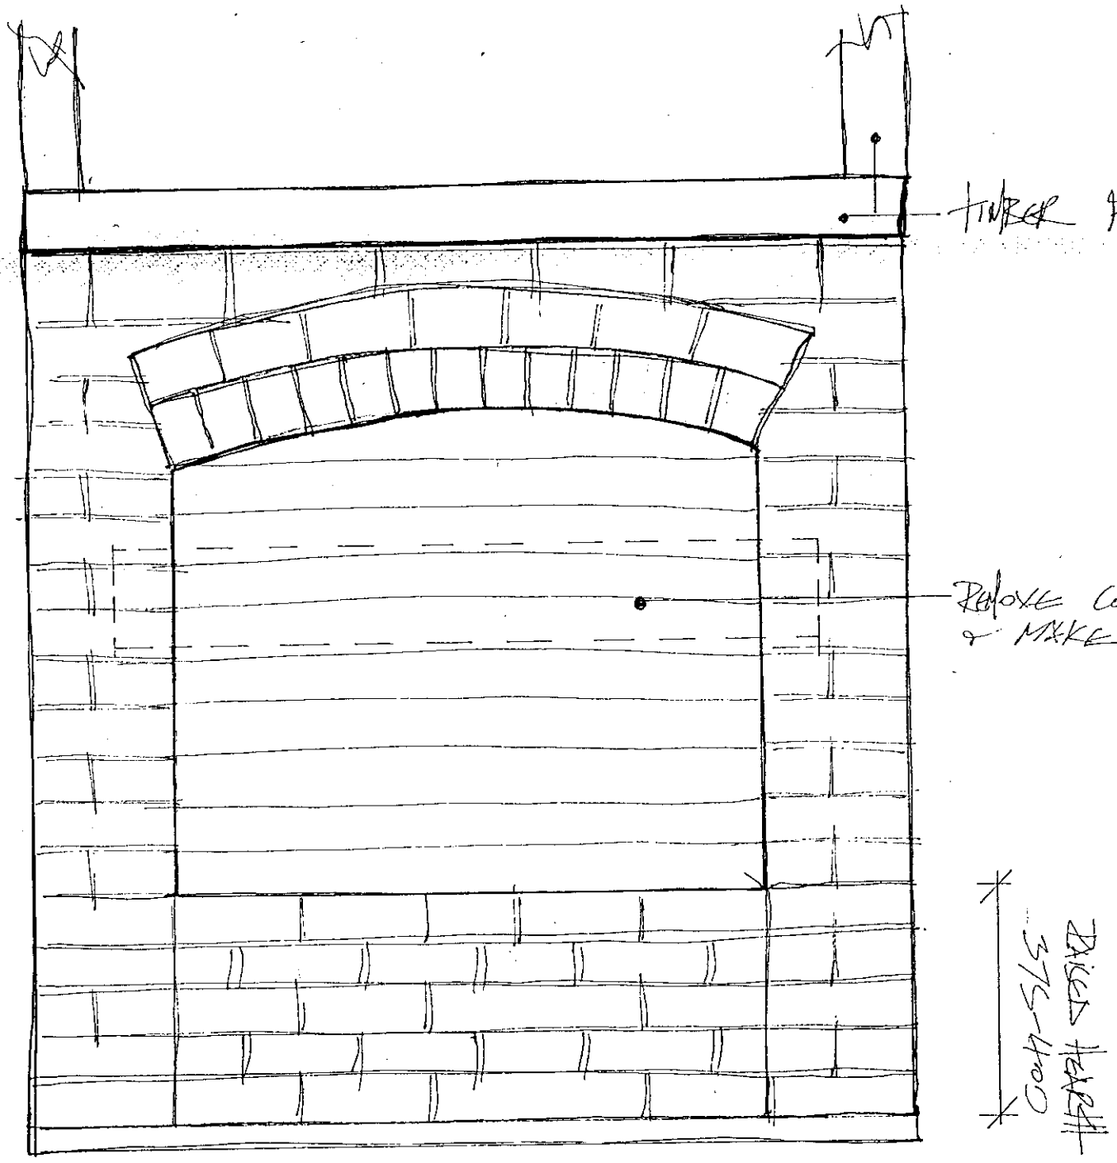

EXISTING FIREPLACE IN BAR WITH CONCRETE LINTEL REMOVED & HEARTH RAISED 400 mm APPROX.

NOTES:
1. Do not scale.
2. Drawing to be read in conjunction with all service and structural engineers drawings and specifications.
3. © Copyright. Drawing not to be reproduced or used without prior written consent.

REV			DRAWN BY	CHECKED BY	DATE
SCALE 1:10		DATE 2/00	DRAWN BY CB	CHECKED BY PL	DATE

DRAWING
SKETCH of FIREPLACE

PROJECT
SWAN PH, ABBOTSLEY, READING

CLIENT
UNIQUE PUB Co LTD

ACCEPTABLE to ME Henderson 28.03.00

APPROVED

RIDGE AND PARTNERS

GOLDSMITHS HOUSE
BROAD PLAIN
BRISTOL
BS2 0JP

TEL 0117 9252050
FAX 0117 9252016

Also at Oxford and Reading

DRG NO 990509/SK3 REV

NOTES:
1. Do not scale.
2. Drawing to be read in conjunction with all service and structural engineers drawings and specifications.
3. © Copyright. Drawing not to be reproduced or used without prior written consent.

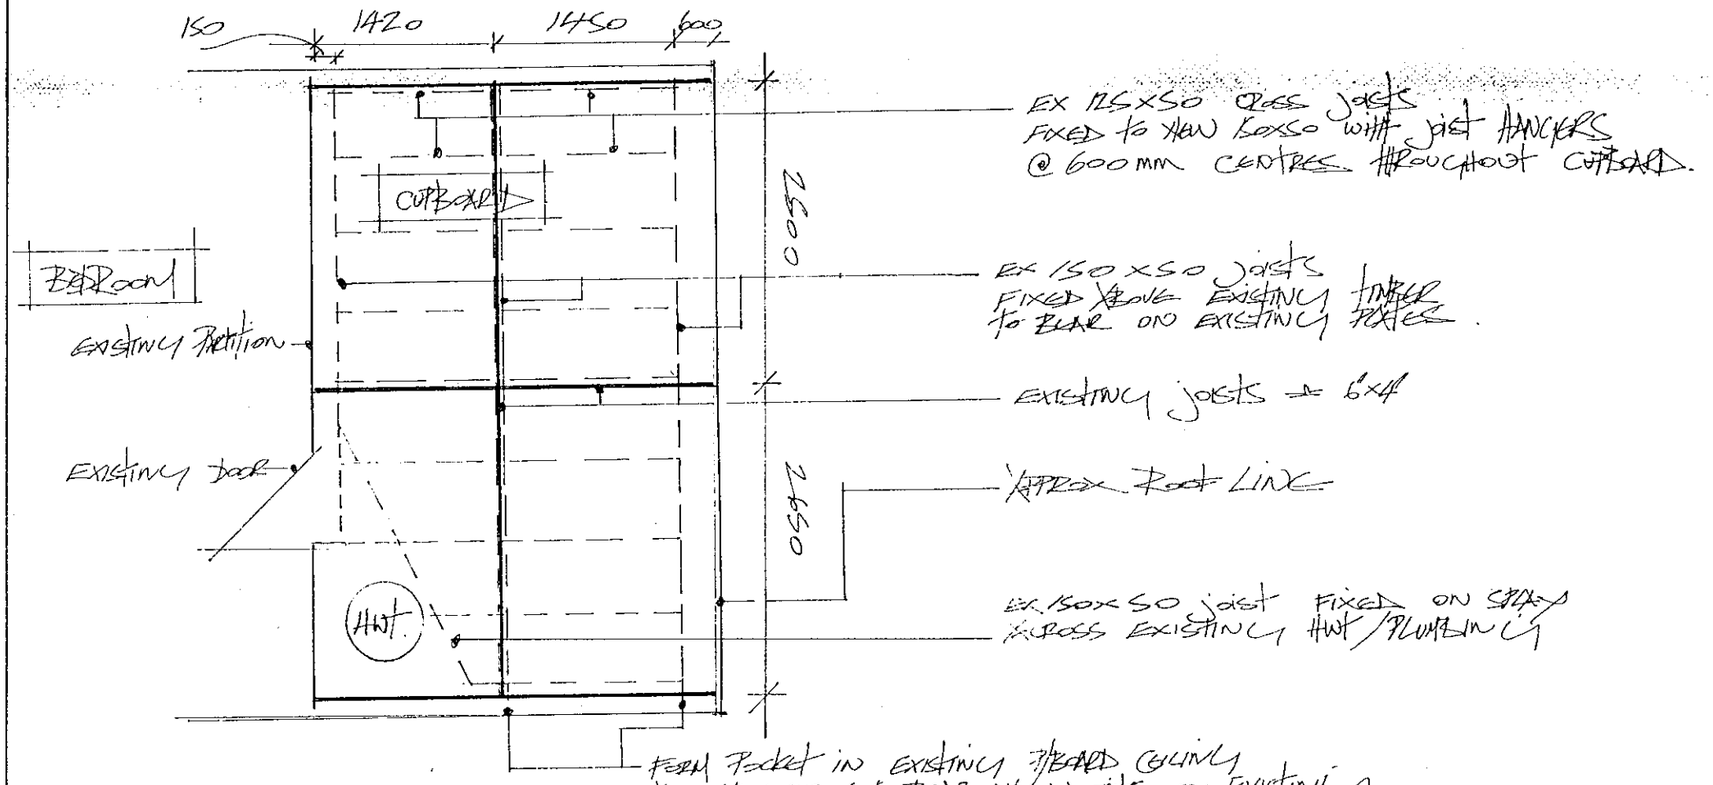

PLAN

EXISTING TIMBERS to REMAIN.
DITTO CEILINGS to KITCHEN UNDER.
NEW FLOOR JOISTS to BE LAID OVER EXISTING OVERLAY NEW JOISTS WITH 18mm THICK FLOORING GRADE CHIPBOARD.
EXISTING HWT & PLUMBING to REMAIN.

COPIES TO:
FILE:

REV		DRAWN BY	CHECKED BY	DATE
SCALE 1:50	DATE 2/2000	DRAWN BY CS	CHECKED BY PL	DATE

DRAWING

PLAN of CUPBOARD UNDER ROOF SHOWING NEW RAISED FLOORING.

PROJECT

THE SWAN PUBLIC HOUSE ~~WOKINGHAM~~, READING

CLIENT

UNIQUE PUB Co LTD.

ACCEPTABLE TO ME 28.03.00

RIDGE AND PARTNERS

GOLDSMITHS HOUSE
BROAD PLAIN
BRISTOL
BS2 0JP

TEL 0117 9252050
FAX 0117 9252016

Also at Oxford and Reading

DRG NO 990599/SK1 REV

NOTES:
1. Do not scale.
2. Drawing to be read in conjunction with all service and structural engineers drawings and specifications.
3. © Copyright. Drawing not to be reproduced or used without prior written consent.

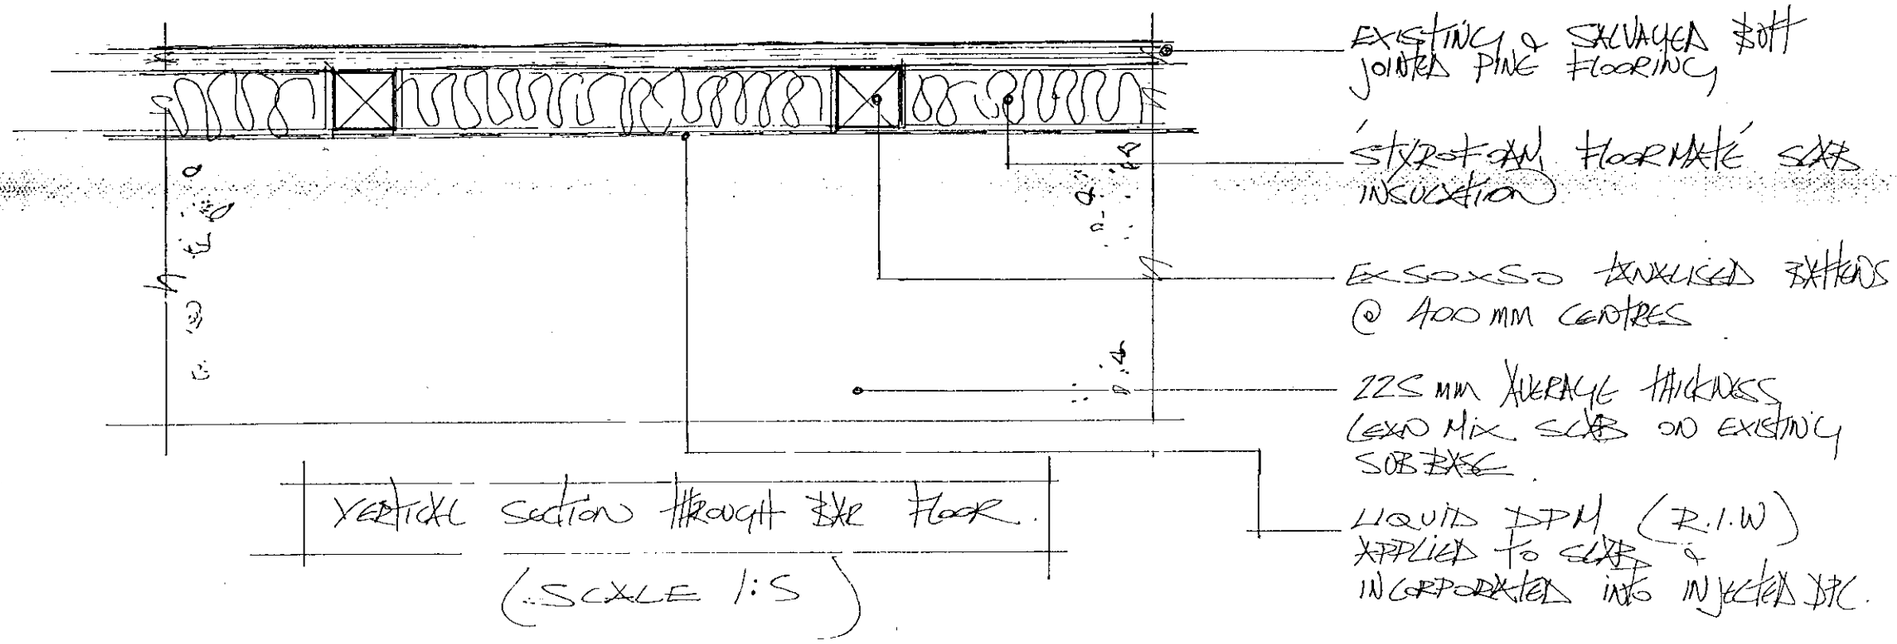

VERTICAL SECTION THROUGH BAR FLOOR.
(SCALE 1:5)

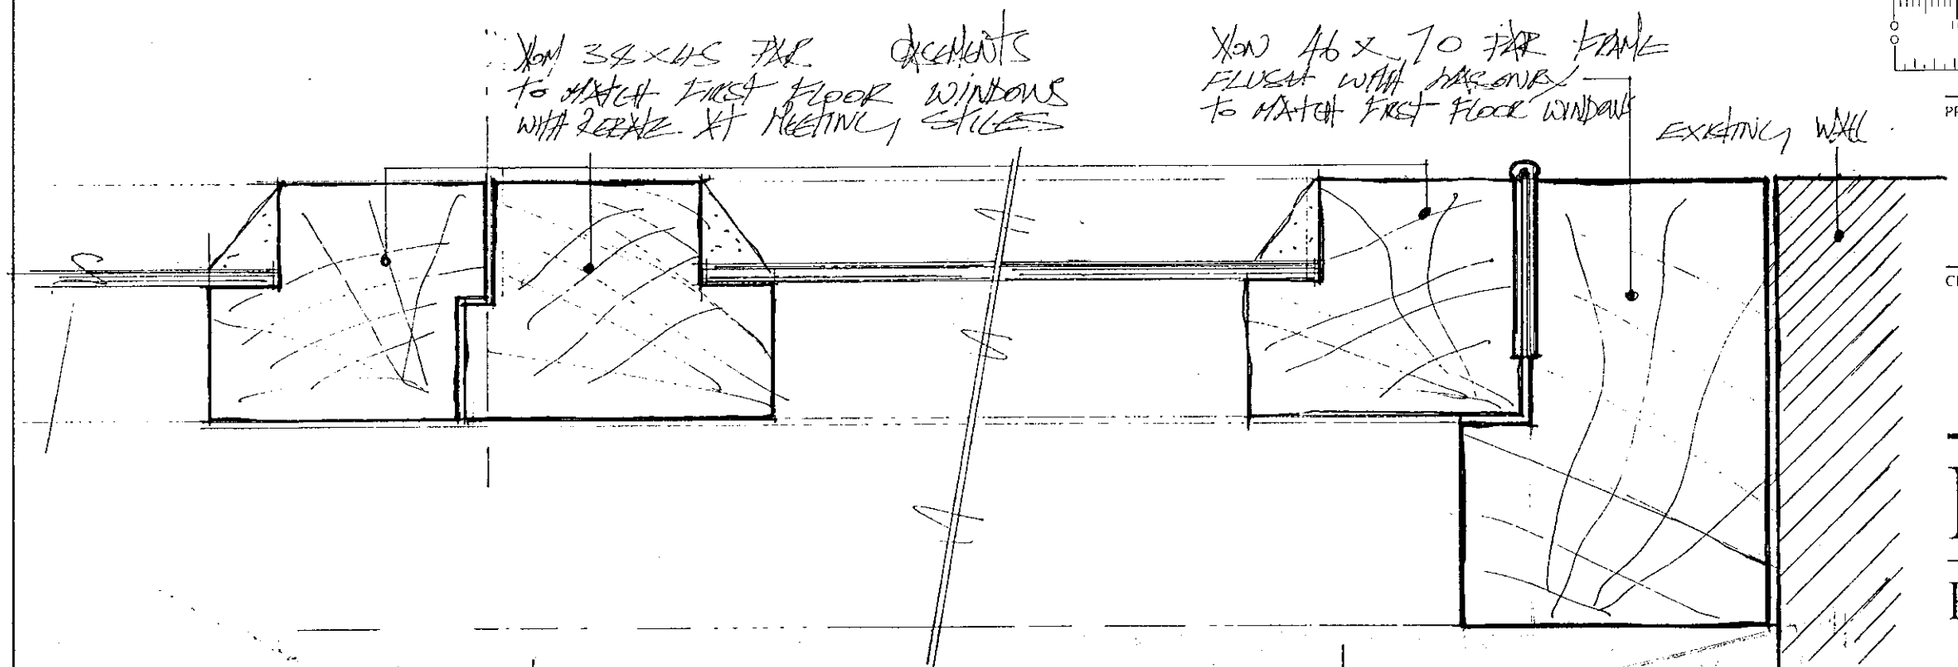

PLAN SECTION THROUGH NEW WINDOWS *
SCALE 1:10

* NEW WINDOWS W4, W5 & W6 TO MATCH W3 - SEE ATTACHED PHOTOGRAPH.

REV		DRAWN BY	CHECKED BY	DATE

SCALE	DATE	DRAWN BY	CHECKED BY	DATE
As shown	2/00	CB	PL	

DRAWING
DETAILS OF FLOOR CONSTRUCTION IN BAR & NEW WINDOWS W4, W5 & W6.

PROJECT
THE SWAN, EVERSLEY ROAD, ARBORFIELD, READING

CLIENT
UNIQUE PUB CO LTD

PRINCIPLE ACCEPTABLE TO ME
28.03.00

RIDGE AND PARTNERS

GOLDSMITHS HOUSE
BROAD PLAIN
BRISTOL
BS2 0JP

TEL 0117 9252050
FAX 0117 9252016

Also at Oxford and Reading

DRG NO 990599/SK.2
REV