NOTES:
1. Do not scale.
2. Drawing to be read in conjunction with all service and structural engineers drawings and specifications.
3. © Copyright. Drawing not to be reproduced or used without prior written consent.

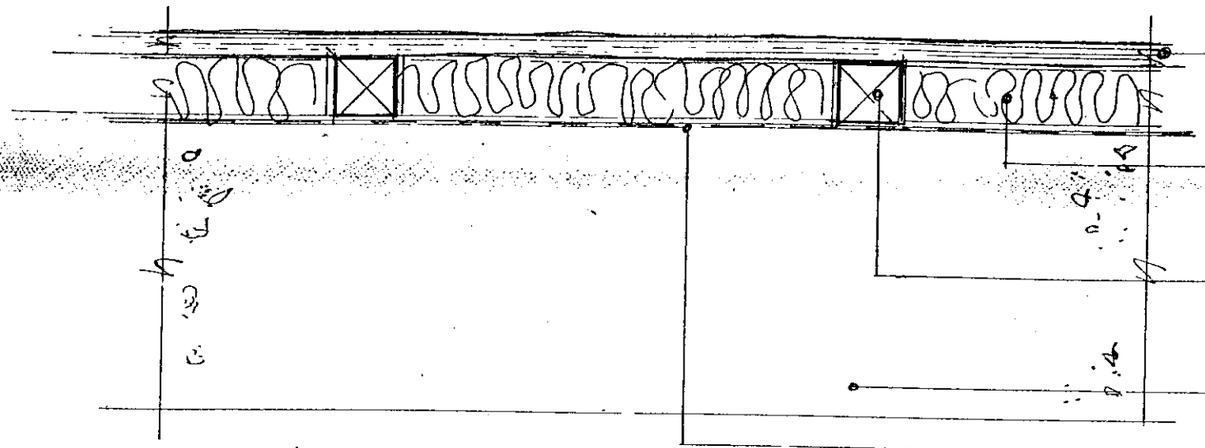

VERTICAL SECTION THROUGH EXT FLOOR.
(SCALE 1:5)

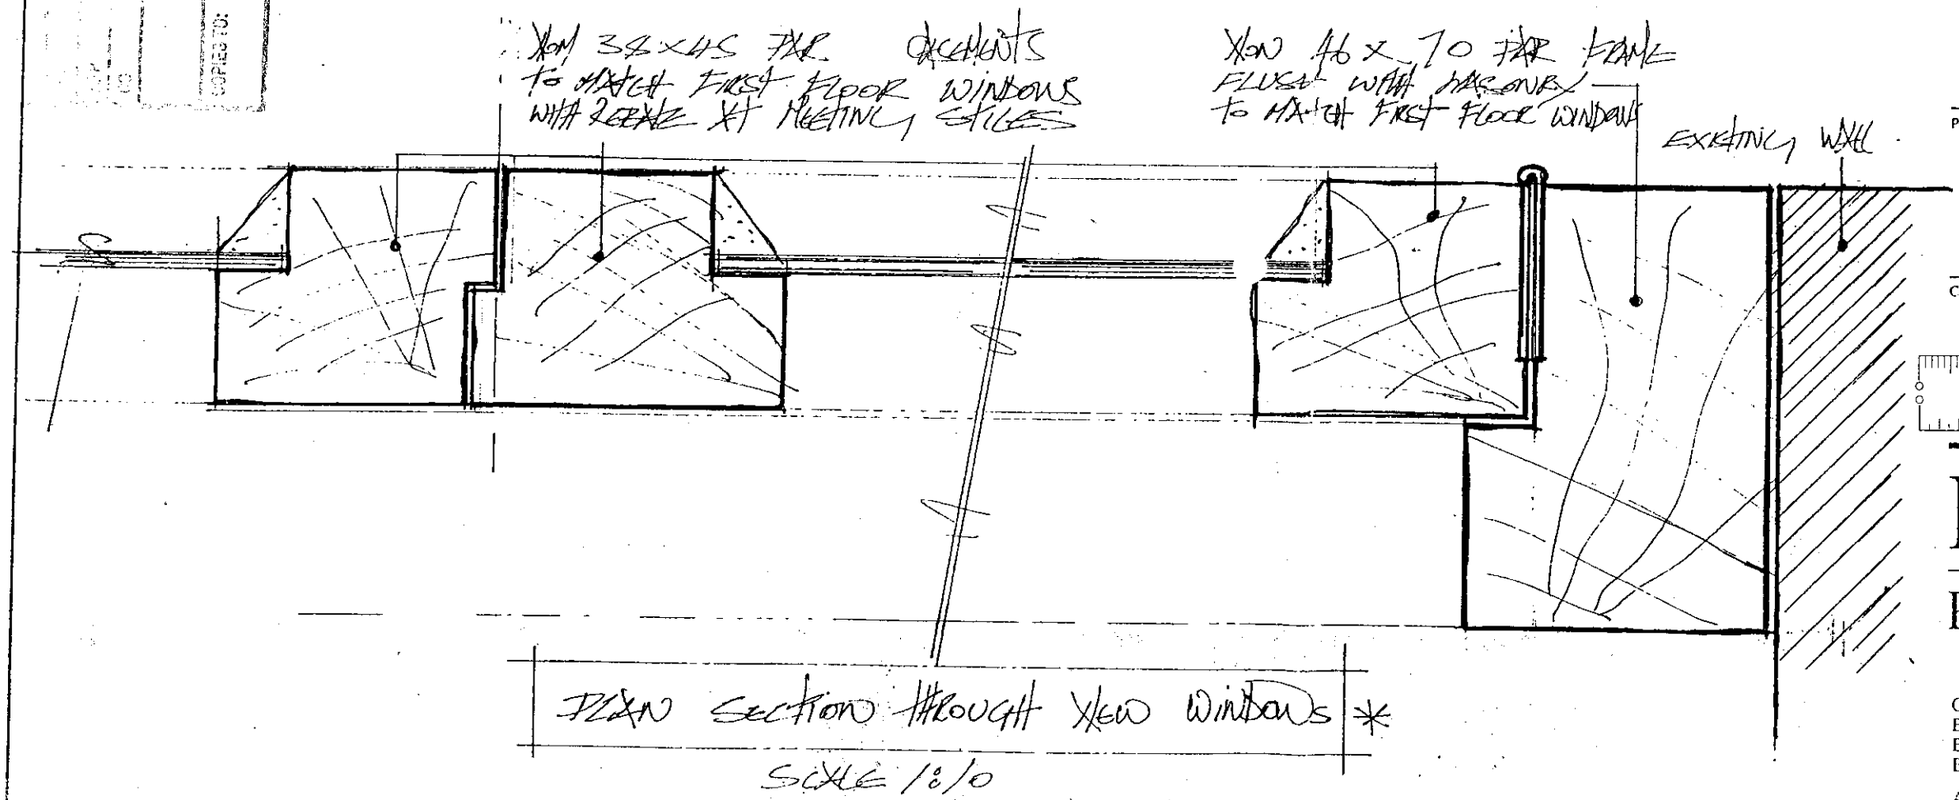

PLAN SECTION THROUGH NEW WINDOWS *
SCALE 1:10

* NEW WINDOWS W4, W5 & W6 TO MATCH W3 - SEE ATTACHED PHOTOGRAPH.

REV		DRAWN BY	CHECKED BY	DATE
SCALE	DATE	DRAWN BY	CHECKED BY	DATE
As shown	2/00	CB	RL	

DRAWING
Details of Floor Construction in Ext & New Windows W4, W5 & W6.

PROJECT
The Swan, Eversley Road, Arborfield, Reading

CLIENT
Unique Pub Co Ltd

RIDGE AND PARTNERS
GOLDSMITHS HOUSE
BROAD PLAIN
BRISTOL
BS2 0JP
TEL 0117 9252050
FAX 0117 9252016
Also at Oxford and Reading

APPROVED

DRG NO 990509/SK2 | REV