

12 JUN 2000* 1688

PROPOSED LOCATION OF SITE

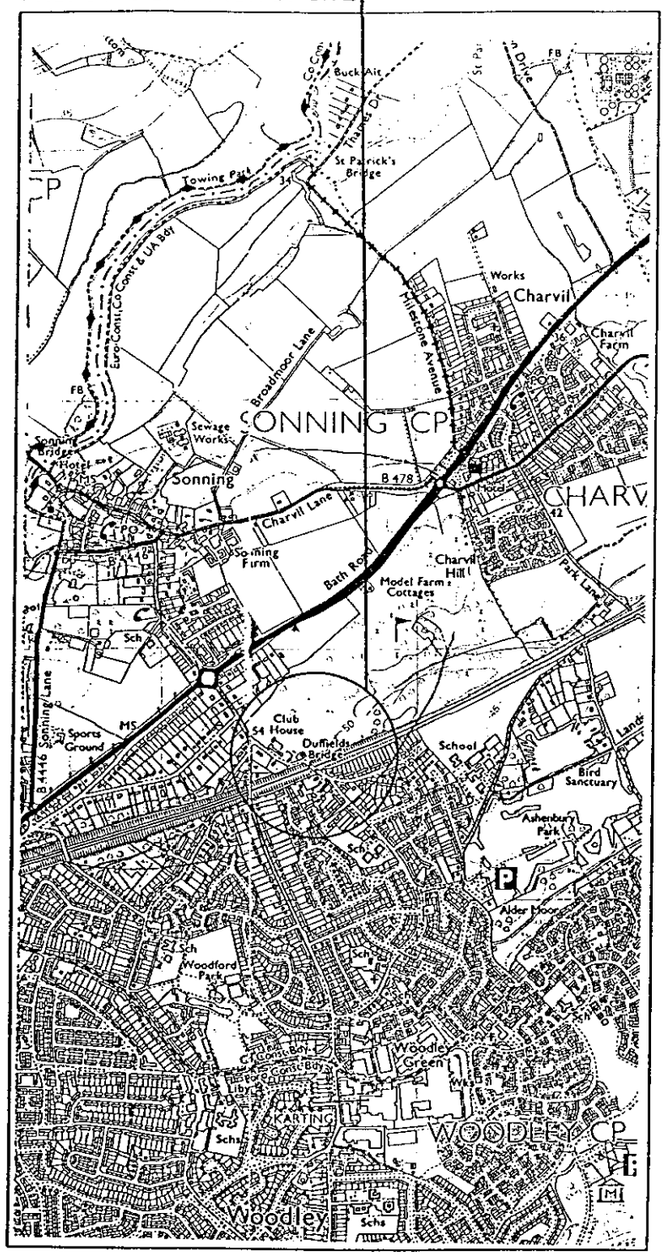

SITE LOCATION PLAN
SCALE 1:25,000

PROPOSED LOCATION OF SITE

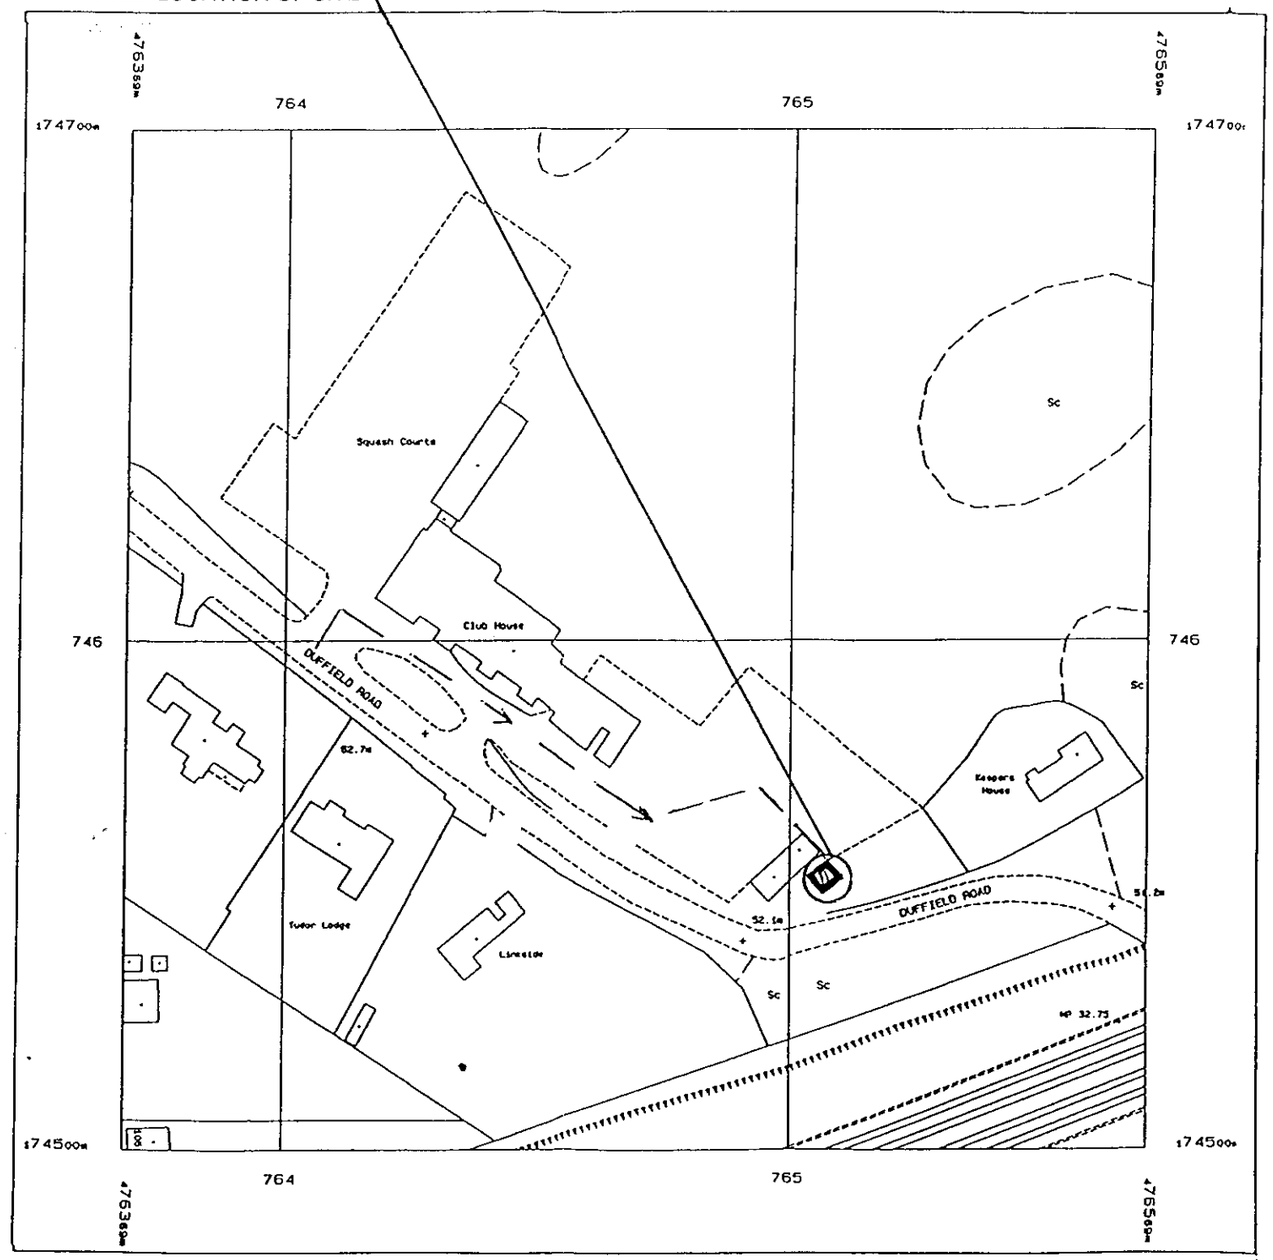

SITE BLOCK PLAN
SCALE 1:2,500

0 10 20 30 40 50 60 70 80 90 100

GENERAL NOTES

This drawing is the Copyright of BTCellnet and must not be reissued, loaned or copied without written consent.
Use written dimensions only. Do not scale.

Rev	Date	Description	Drw	Ckd

Ordnance Survey

This drawing is based upon the Ordnance Survey's 1:1250 map of 1996 with permission of the controller of Her Majesty's Stationery Office, Crown Copyright. Unauthorised reproduction infringes Crown copyright. © Crown Copyright 1998. Licence Number: AR 372684

Grantham Parsons and Nolan Ltd
Triumph House, Birmingham Road
Meriden, Nr. Coventry CV5 9AZ
Tel: (01676) 522866 Fax: (01676) 521081

BTcellnet

NETWORK CONSTRUCTION

GSM 2000

Project Title:
Cell 9922
Charvil


Site Address:
Sonning Golf Club Limited,
Duffield Road,
Sonning on Thames,
Berkshire,
RG4 6GJ

Grid Ref.:	Ground Height AMSL:
SU 7650 7456	50 metres


Drawing Title:
Site Location Plans

Scale:	Drawn:
As Shown	PC
Date: 19 Oct 99	Checked: AH

Drawing Number:
P/9922/GEN/001/A

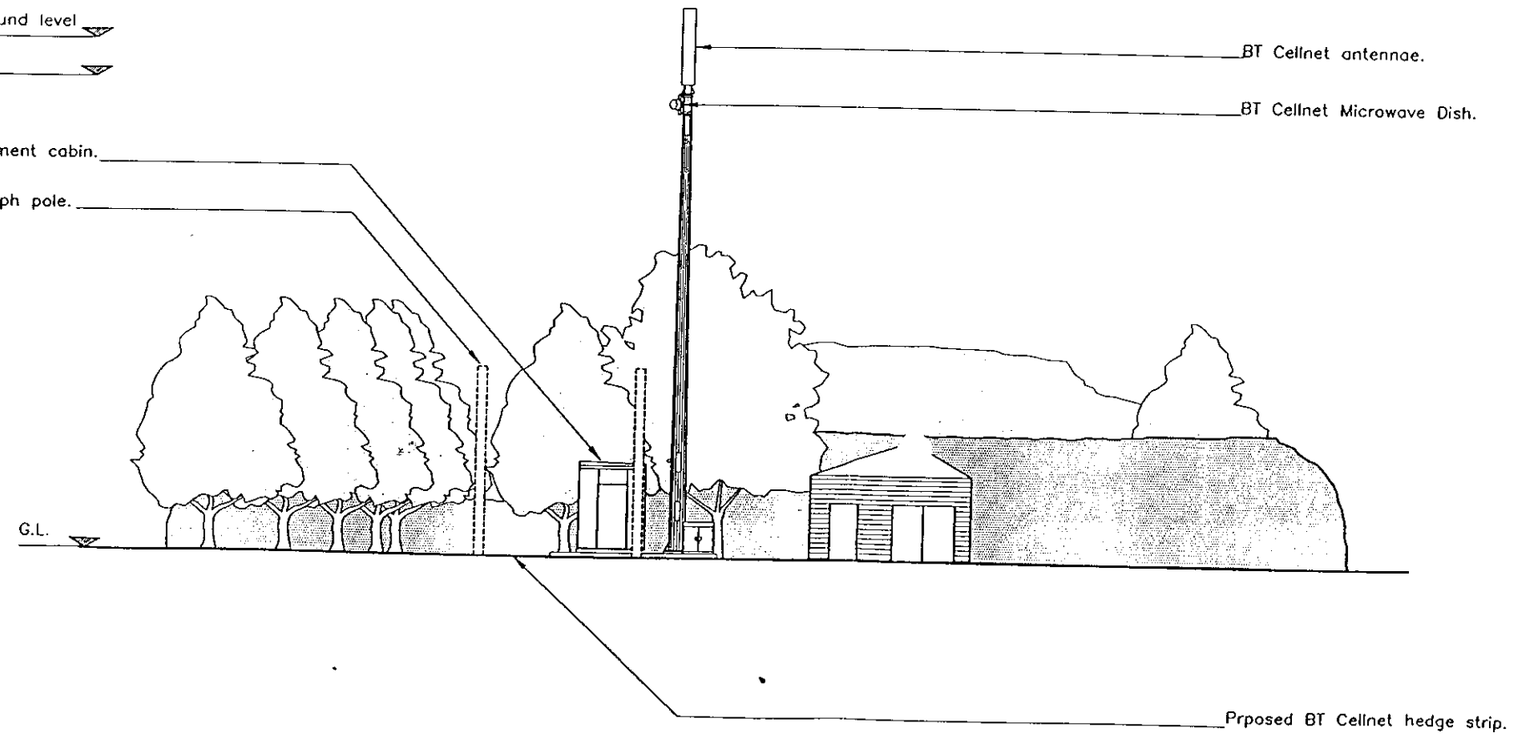

NORTH EAST ELEVATION

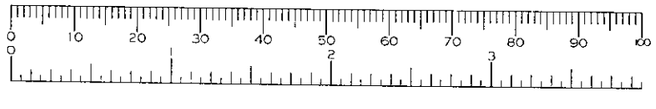

GENERAL NOTES

This drawing is the Copyright of Cellnet and must not be reissued, loaned or copied without written consent.
Use written dimensions only. Do not scale.

Rev	Date	Description	Drw	Ckd

Grantham Parsons and Nolan Ltd
Arden House, Marsh Lane
Hampton-in-Arden, Solihull, B92 0AJ
Tel: (01675) 443227 Fax: (01675) 443576

BTcellnet
NETWORK CONSTRUCTION


GSM 2000

Project Title:
Cell 9922
Charvil

Drawing Title:
Elevation

Scale:	1:200	Drawn:	PC
Date:	19 Oct 99	Checked:	AH

Drawing Number:
P/9922/GEN/003

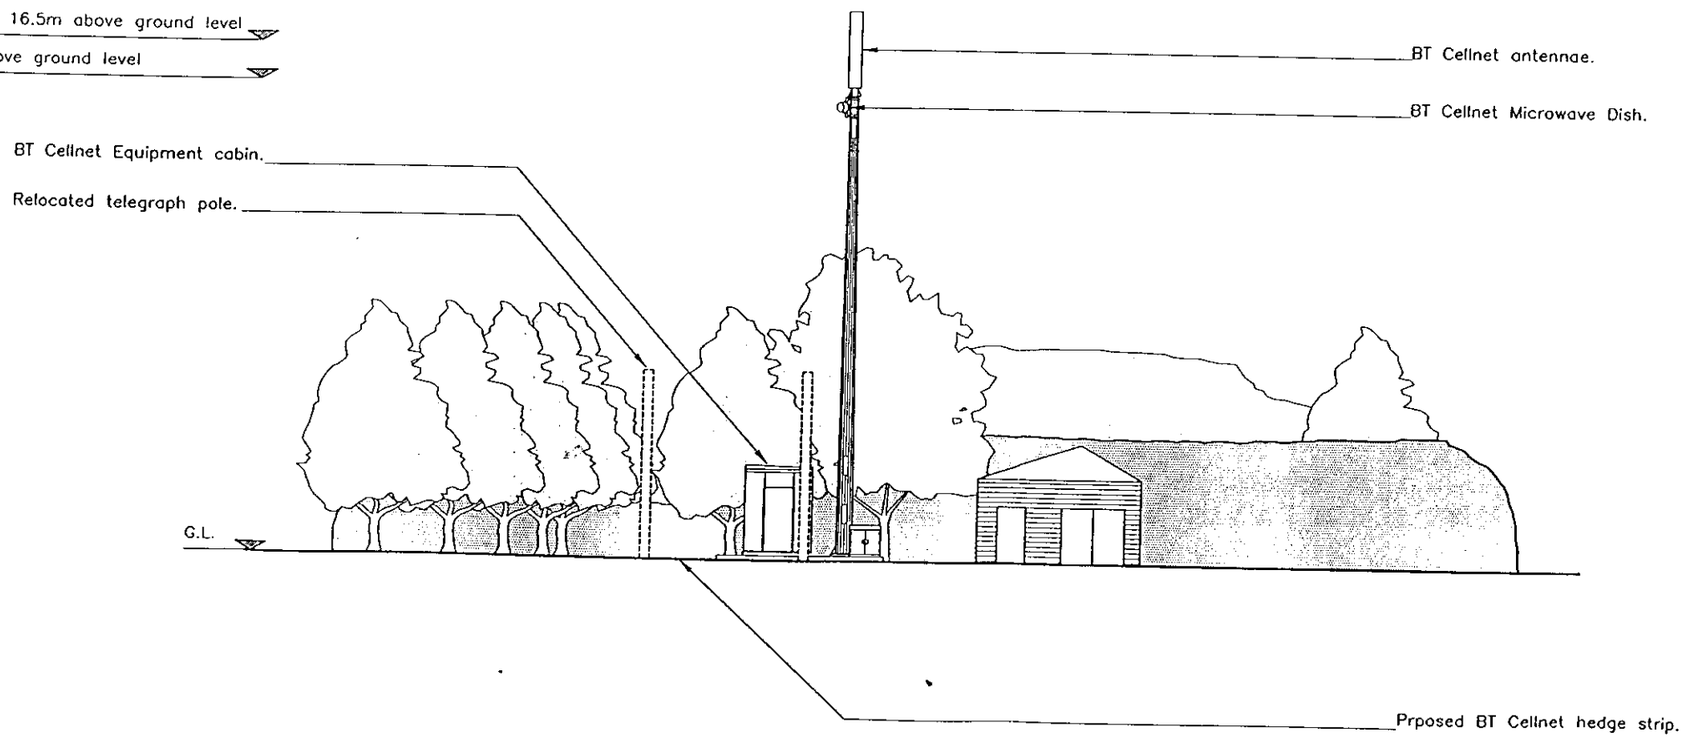

REFUSED

0 10 20 30 40 50 60 70 80 90 100
0 2 3

NORTH EAST ELEVATION

GENERAL NOTES
This drawing is the Copyright of Cellnet and must not be reissued, loaned or copied without written consent.
Use written dimensions only. Do not scale.

Rev	Date	Description	Drw	Ckd

Grantham Parsons and Nolan Ltd
Arden House, Marsh Lane
Hampton-in-Arden, Solihull, B92 0AJ
Tel: (01675) 443227 Fax: (01675) 443576

BTcellnet
NETWORK CONSTRUCTION

GSM 2000

Project Title:
Cell 9922
Charvil


Drawing Title:
Elevation

Scale: 1:200	Drawn: PC
Date: 19 Oct 99	Checked: AH

Drawing Number:
P/9922/GEN/003


REFUSED

PROPOSED LOCATION OF SITE

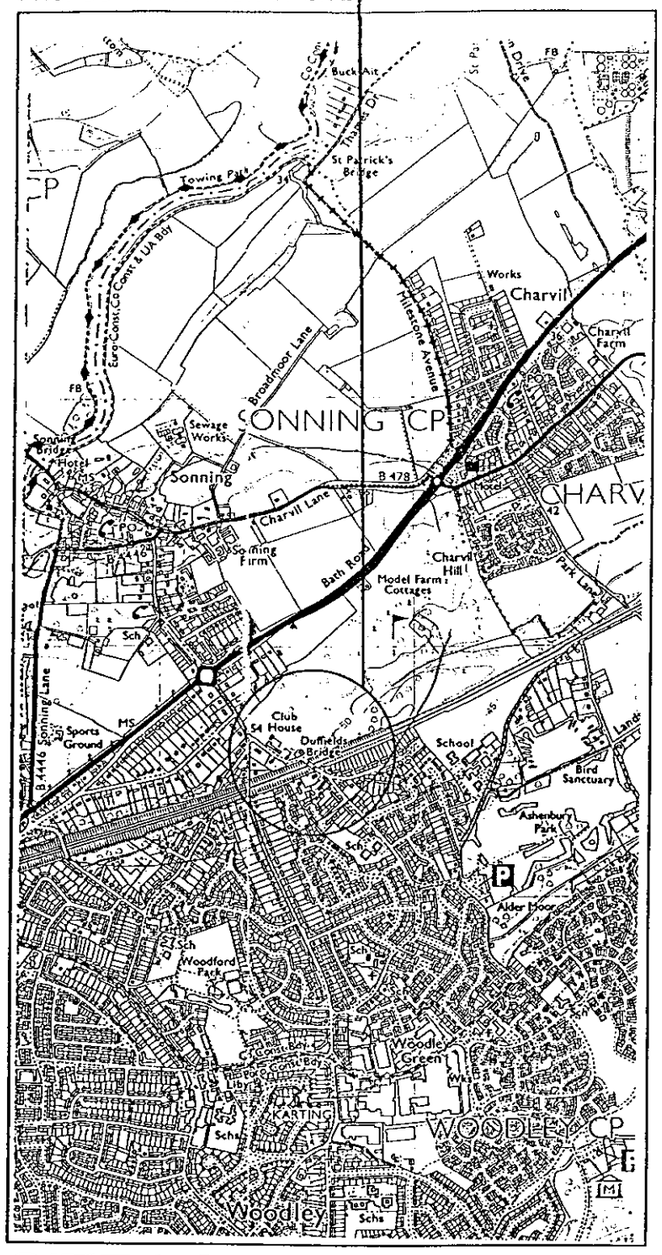


SITE LOCATION PLAN
SCALE 1:25,000

PROPOSED LOCATION OF SITE

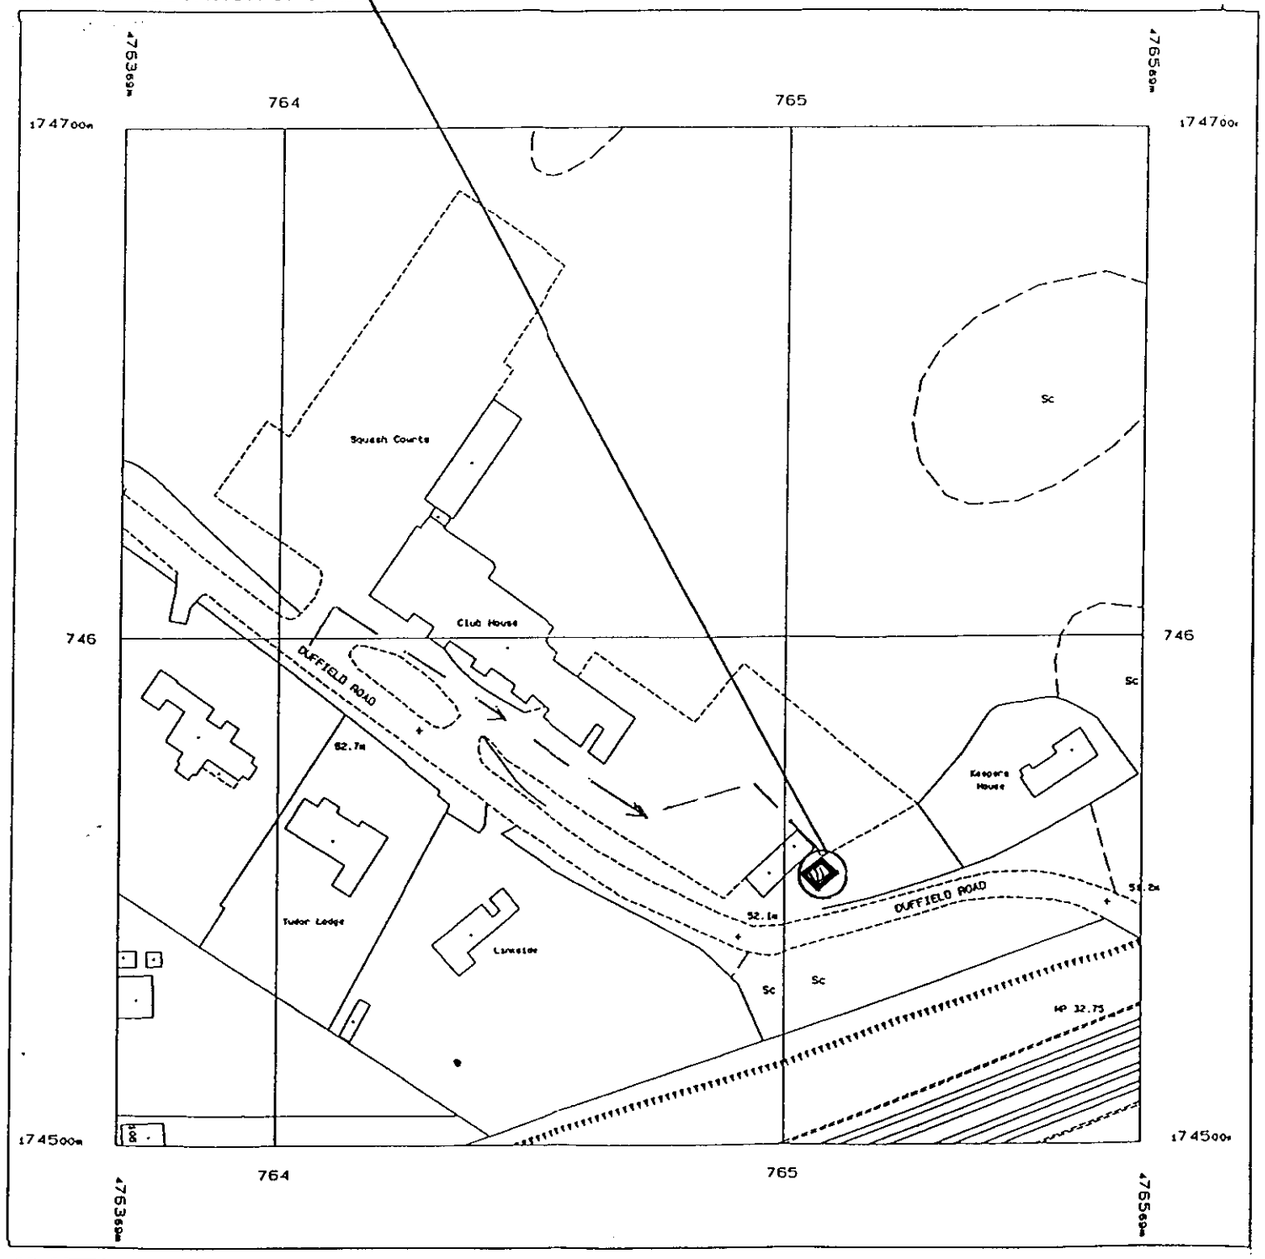

SITE BLOCK PLAN
SCALE 1:2,500

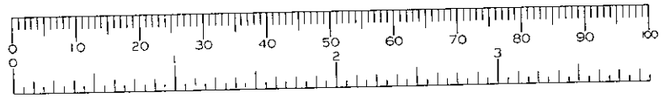

GENERAL NOTES

This drawing is the Copyright of BTCellnet and must not be reissued, loaned or copied without written consent.
Use written dimensions only. Do not scale.

Rev	Date	Description	Drw	Ckd

Ordnance Survey

This drawing is based upon the Ordnance Survey's 1:1250 map of 1996 with permission of the controller of Her Majesty's Stationery Office, Crown Copyright. Unauthorised reproduction infringes Crown copyright. © Crown Copyright 1998. Licence Number: AR 372684

Grantham Parsons and Nolan Ltd
Triumph House, Birmingham Road
Meriden, Nr. Coventry CV5 9AZ
Tel: (01676) 522866 Fax: (01676) 521081

BTcellnet
NETWORK CONSTRUCTION

GSM 2000

Project Title:
Cell 9922
Charvil


Site Address:
Sonning Golf Club Limited,
Duffield Road,
Sonning on Thames,
Berkshire,
RG4 6GJ

Grid Ref.:	Ground Height AMSL:
SU 7650 7456	50 metres

Drawing Title:
Site Location Plans

Scale:	Drawn:
As Shown	PC
Date: 19 Oct 99	Checked: AH

Drawing Number:
P/9922/GEN/001/A

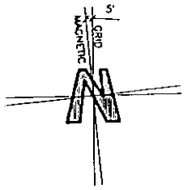

REFUSED

Existing telgraph pole to be relocated.

Relocated Telegraph pole.

BT Cellnet pre-cast paving slabs.

BT Cellnet Electrical Meter Cabinet.

BT Cellnet electrical supply duct, route to be confirmed.

BT Cellnet 15m integrated column with 3No 85° Dual Polar Dual band antenna, orientation as shown, and 2No. 600mm dia. Microwave Dishes, orientation to be confirmed.

CAR PARKING

GRASS

CAR PARKING

0°
240°
120°

BT Cellnet G.S.M Malcoe Equipment Cabin. (Cabin to be coloured brown to match adjacent building).

BTCellnet foundation on mass concrete fill.

Cellnet hedge strip e.g. Blackthorn.

Existing trees and hedge row.

0 10 20 30 40 50 60 70 80 90 100

SITE PLAN 1:200

GENERAL NOTES

This drawing is the Copyright of Cellnet and must not be reissued, loaned or copied without written consent.
Use written dimensions only. Do not scale.

Rev	Date	Description	Drw	Ckd
-	-	-	-	-

Grantham Parsons and Nolan Ltd
Arden House, Marsh Lane
Hampton-in-Arden, Solihull, B92 0AJ
Tel: (01675) 443227 Fax: (01675) 443576

BTcellnet
NETWORK CONSTRUCTION

GSM 2000

Project Title:
Cell 9922
Charvil

Drawing Title:
General Arrangement

Scale: 1:200	Drawn: PC
Date: 15 Oct 99	Checked: AH

Drawing Number:
P/9922/GEN/002

BTcellnet

0 (km) 2

Vectors:
- Railway
- B–road
- Minor_road
- Coast
- Motorway
- A–road

Site Colour Coding:
- Scotland
- North
- NI
- Midlands
- Sth West
- M25
- Sth East
- Not Assigned
- Borders
- M25 Core
- M25 North
- M25 South

Best Server (Classes)
- Gold – On Street [>= –78 (dBm)]
- Gold – In Car [>= –72 (dBm)]
- Gold – Suburban [>= –68 (dBm)]
- Gold – Urban [>= –60 (dBm)]

Existing coverage without 9922 Sonning Golf club

BTcellnet

0 (km) 2

Vectors:
- Railway
- B–road
- Minor_road
- Coast
- Motorway
- A–road

Site Colour Coding:
- Scotland
- North
- NI
- Midlands
- Sth West
- M25
- Sth East
- Not Assigned
- Borders
- M25 Core
- M25 North
- M25 South

Best Server (Classes)
- Gold – On Street [>= –78 (dBm)]
- Gold – In Car [>= –72 (dBm)]
- Gold – Suburban [>= –68 (dBm)]
- Gold – Urban [>= –60 (dBm)]

Existing coverage with 9922 Sonning Golf club