


This drawing is copyright and may not be reproduced without the written consent of the Architect.

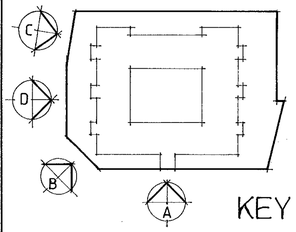


KEY

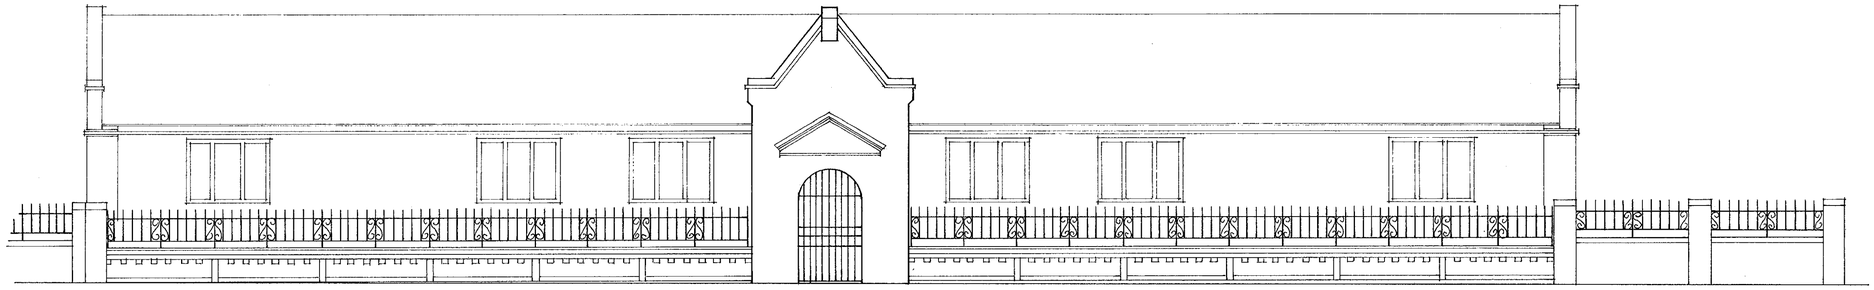


ELEVATION A

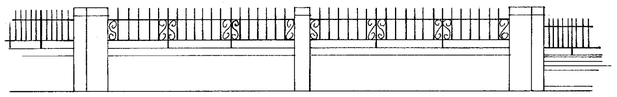


ELEVATION B

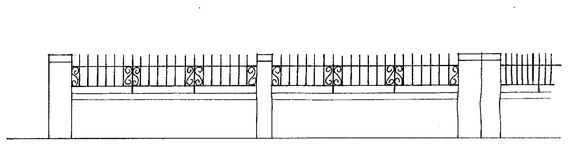


ELEVATION C

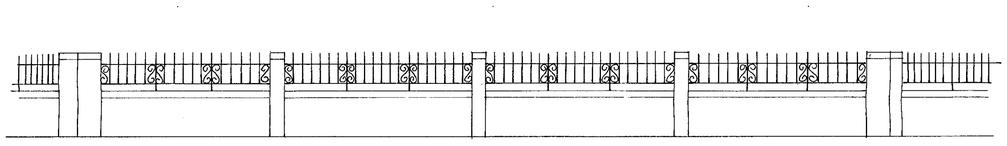

ELEVATION D

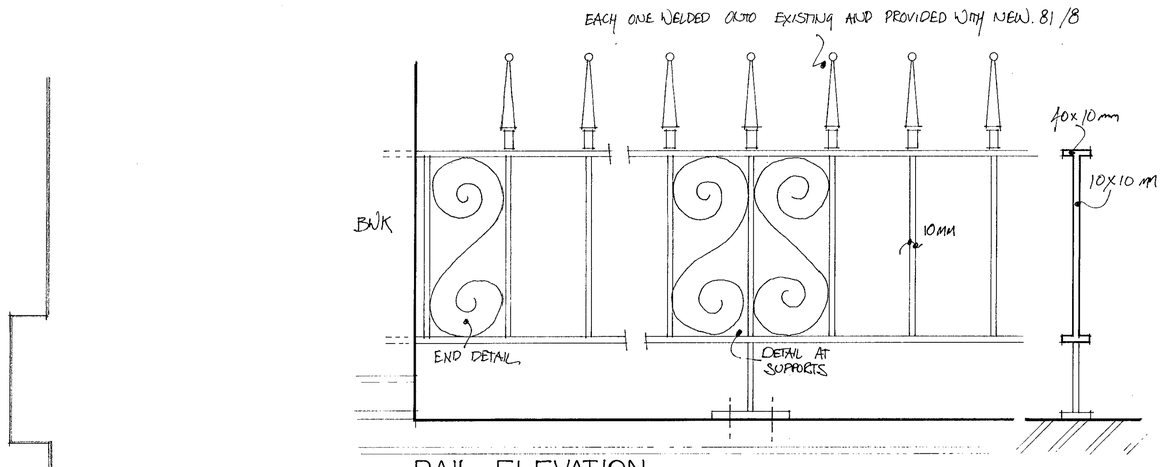

RAIL ELEVATION SCALE 1:5

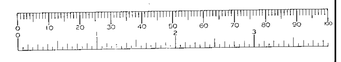

02.NOV.2000* 27 09

W. M. GRAHAM ASSOCIATES
CHARTERED ARCHITECTS
1 Rectory Road,
Wokingham,
Berkshire, RG40 1DJ,
Tel: 0118 9770464
Fax: 0118 9770482

Job
TWYFORD ALMSHOUSES
APPROVED

Title
RAILINGS

Scale	Date	Drawn By
1:50	OCT 2000	RWF
Job No.	Drawing No.	Revision
2040	301	

Artworker DS(UK) 00129