


Drawing Number

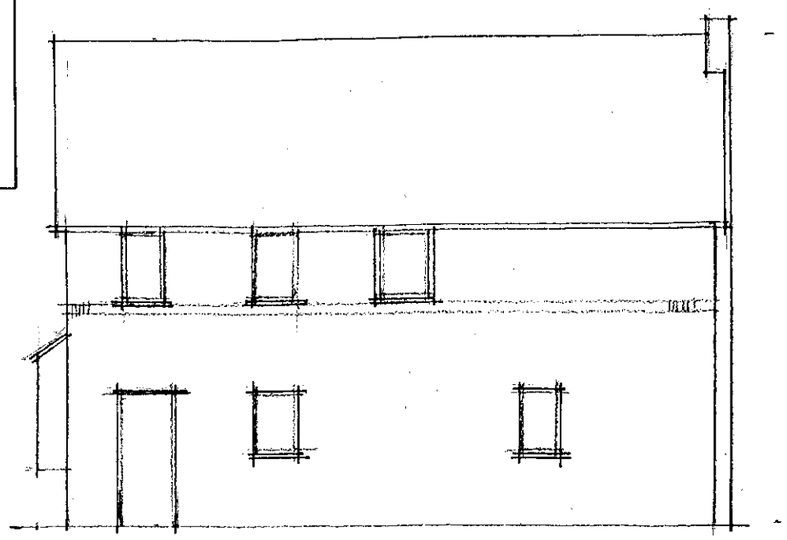

WEST ELEVATION

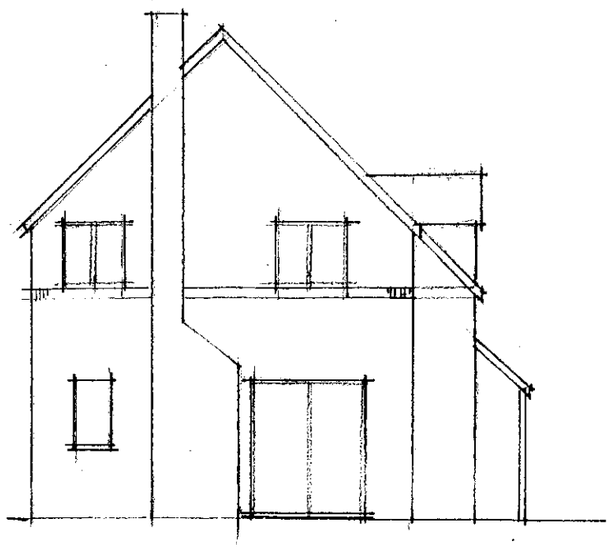

SOUTH ELEVATION

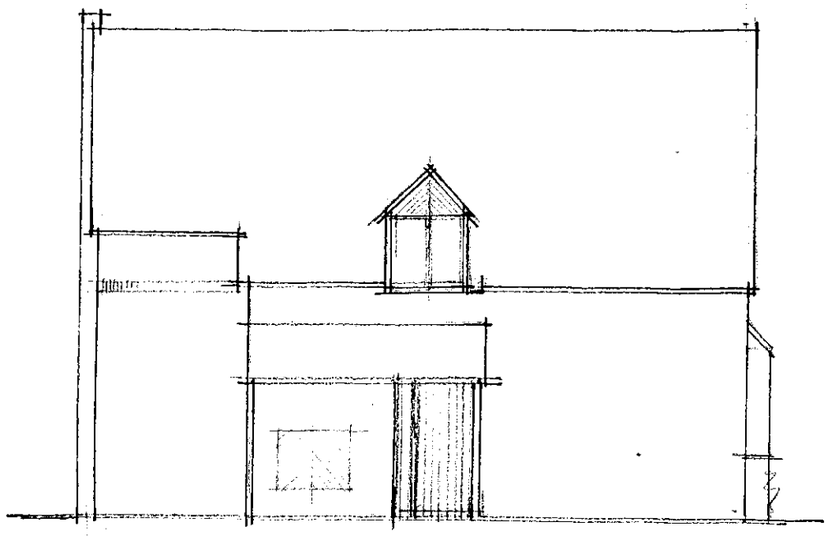

EAST ELEVATION

NOTES

| AMENDMENTS | Date | Initials |
|---|---|---|
| | | |
| | | |
| | | |
| | | |
| | | |
| | | |
| | | |
| | | |
| | | |
| | | |

02.NOV.2000* 2741

**Project title**
7 St ANDREWS CLOSE
CONSERVATORY


**Drawing title**
EXISTING ELEVATIONS

| Prepared by | Checked by |
|---|---|
| Scale 1:100 | Date Oct 2000 |


| Project Number | Drawing Number | Amendment Letter | Print Suffix |
|---|---|---|---|
| | 7/1 | | |

DOME


Drawing Number

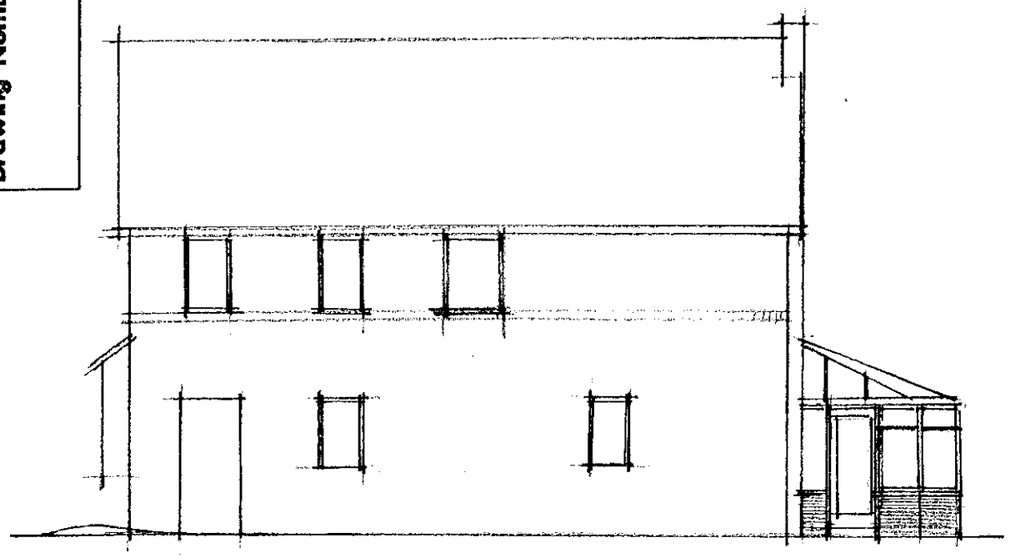


WEST ELEVATION

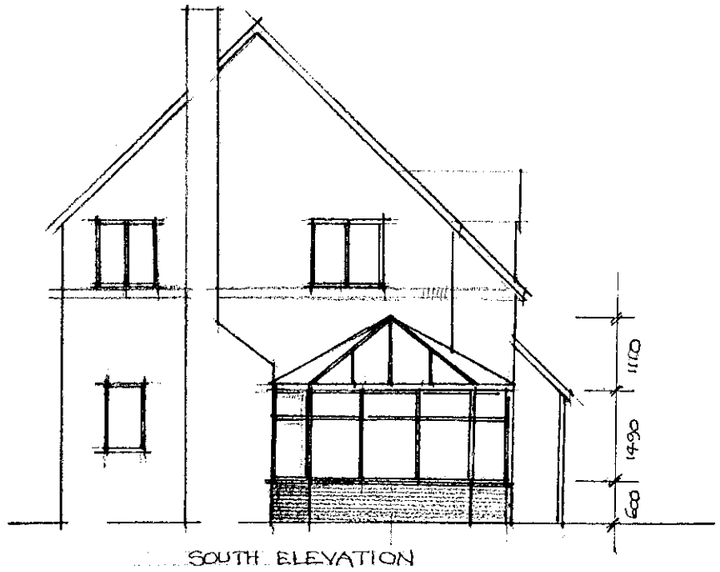



SOUTH ELEVATION

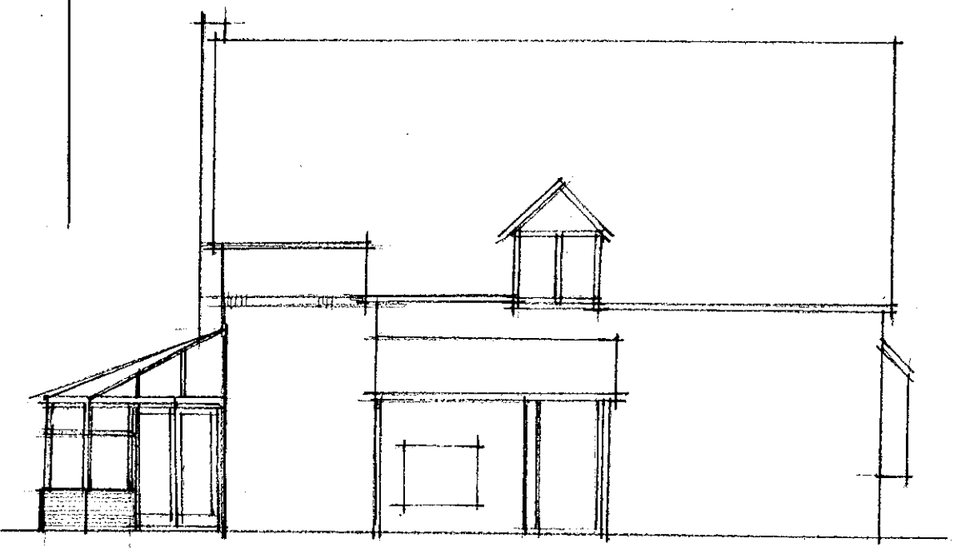

EAST ELEVATION

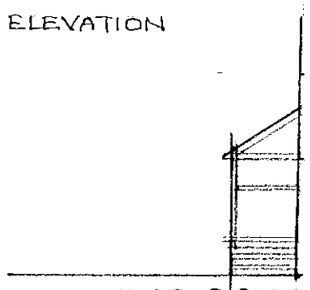

NORTH ELEVATION 'A'

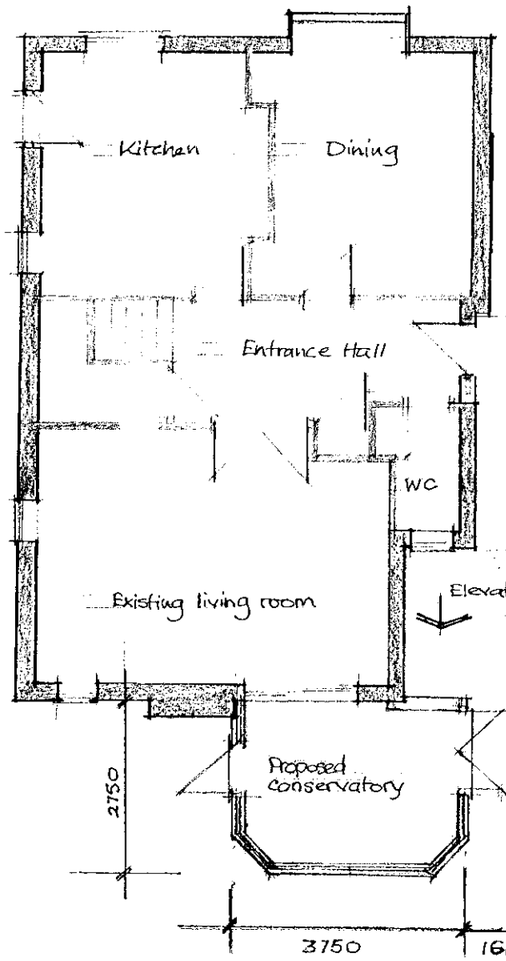


MATERIALS
Brickwork to match existing
Roof glazing to Part N of the Building regulations
Wood effect PVC glazing bars & sections

NOTES




| AMENDMENTS | Date | Initials |
|---|---|---|
| | | |
| | | |
| | | |
| | | |
| | | |
| | | |
| | | |

02.NOV.2000* 2741

**Project title**
7 ST ANDREWS CLOSE
CONSERVATORY

**Drawing title**
Plan & Proposed Elevations

| Prepared by | Checked by |
|---|---|
| Scale 1:100 | Date Oct 2000 |

| Project Number | Drawing Number | Amendment Letter | Print Suffix |
|---|---|---|---|
| | 7/2 | | |

DOME