


DRG. Nº 311000 W

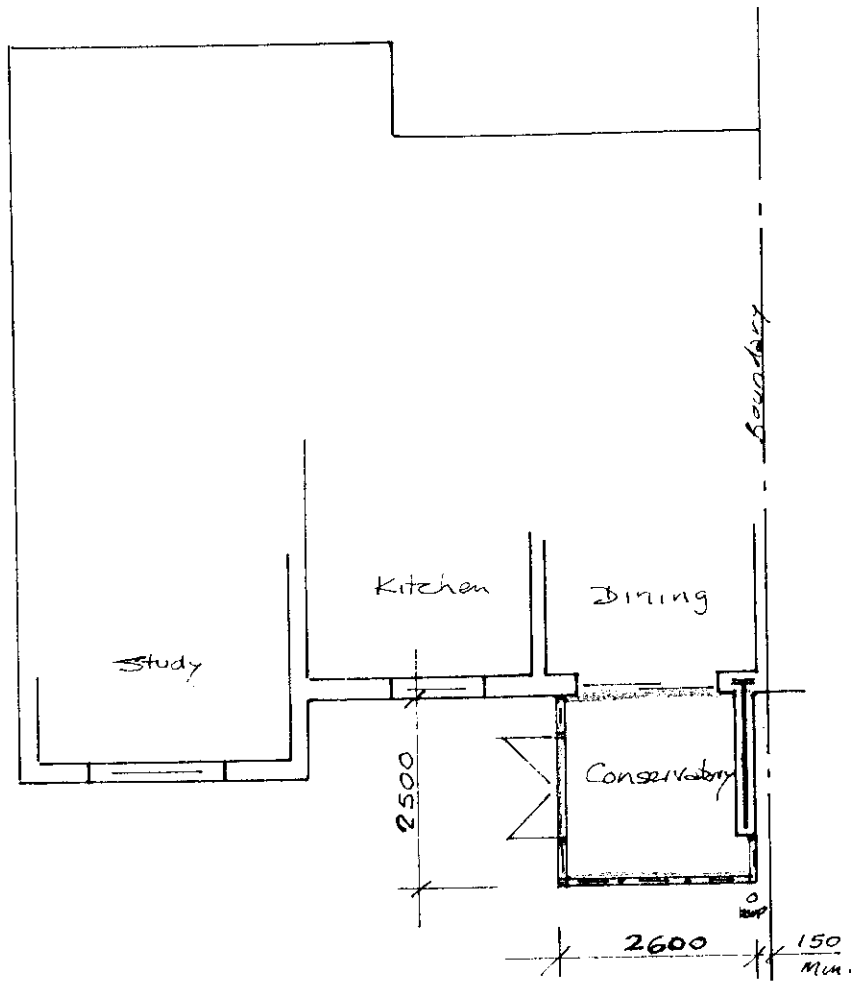

Ground Floor as proposed.

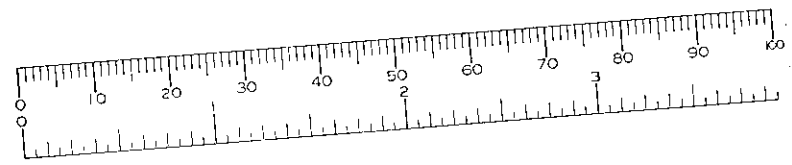


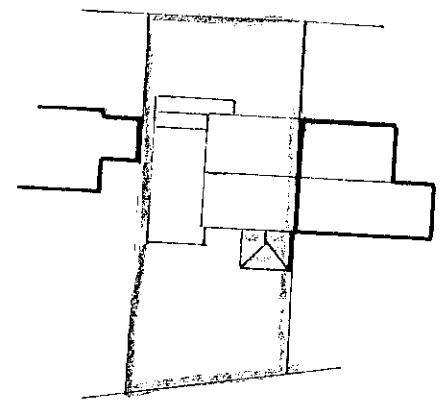


Site Plan 1:500

02 NOV 2006

2142

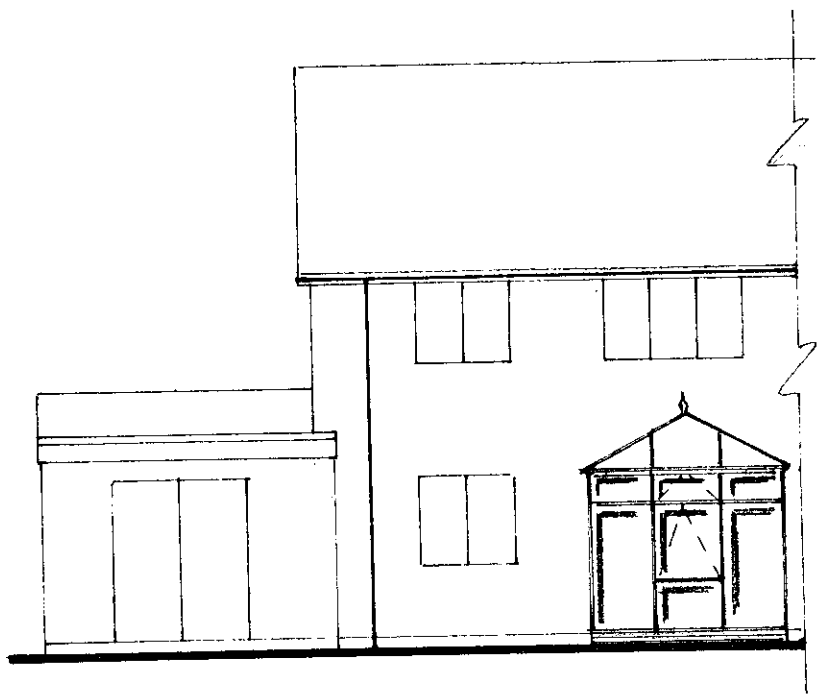


Rear Elevation

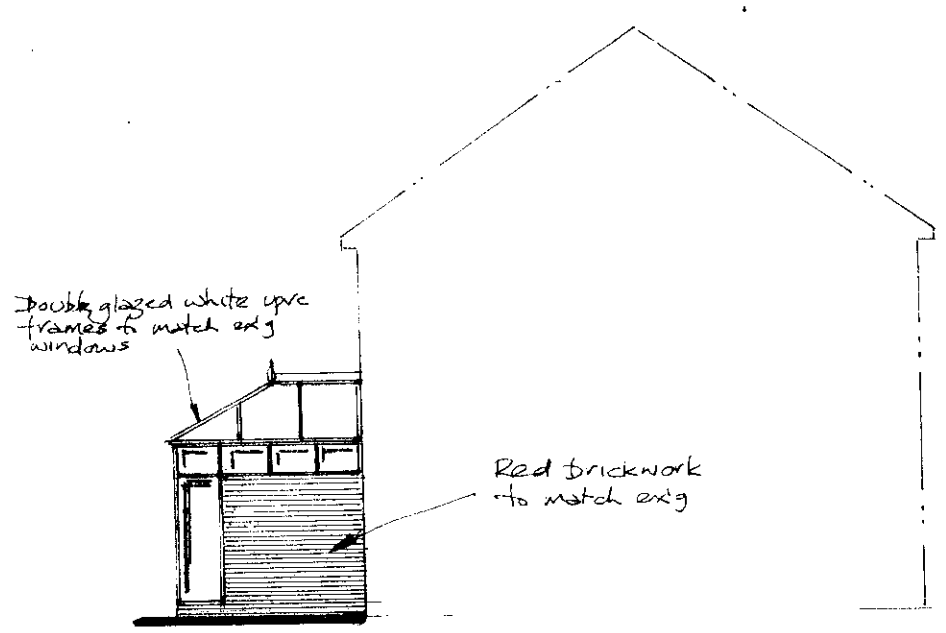

Side Elevation


APPROVED

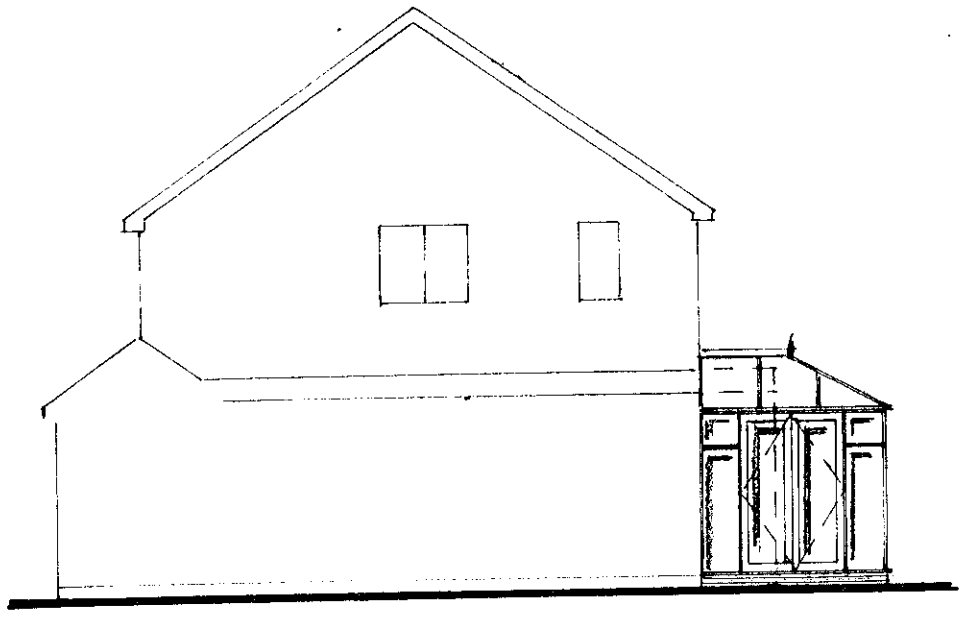

Side Elevation


PROPOSED CONSERVATORY
FOR MR & MRS KIDD
AT 95C WATERLOO ROAD. WOKINGHAM
SCALE :- 1:100

DRG. Nº 311000 W

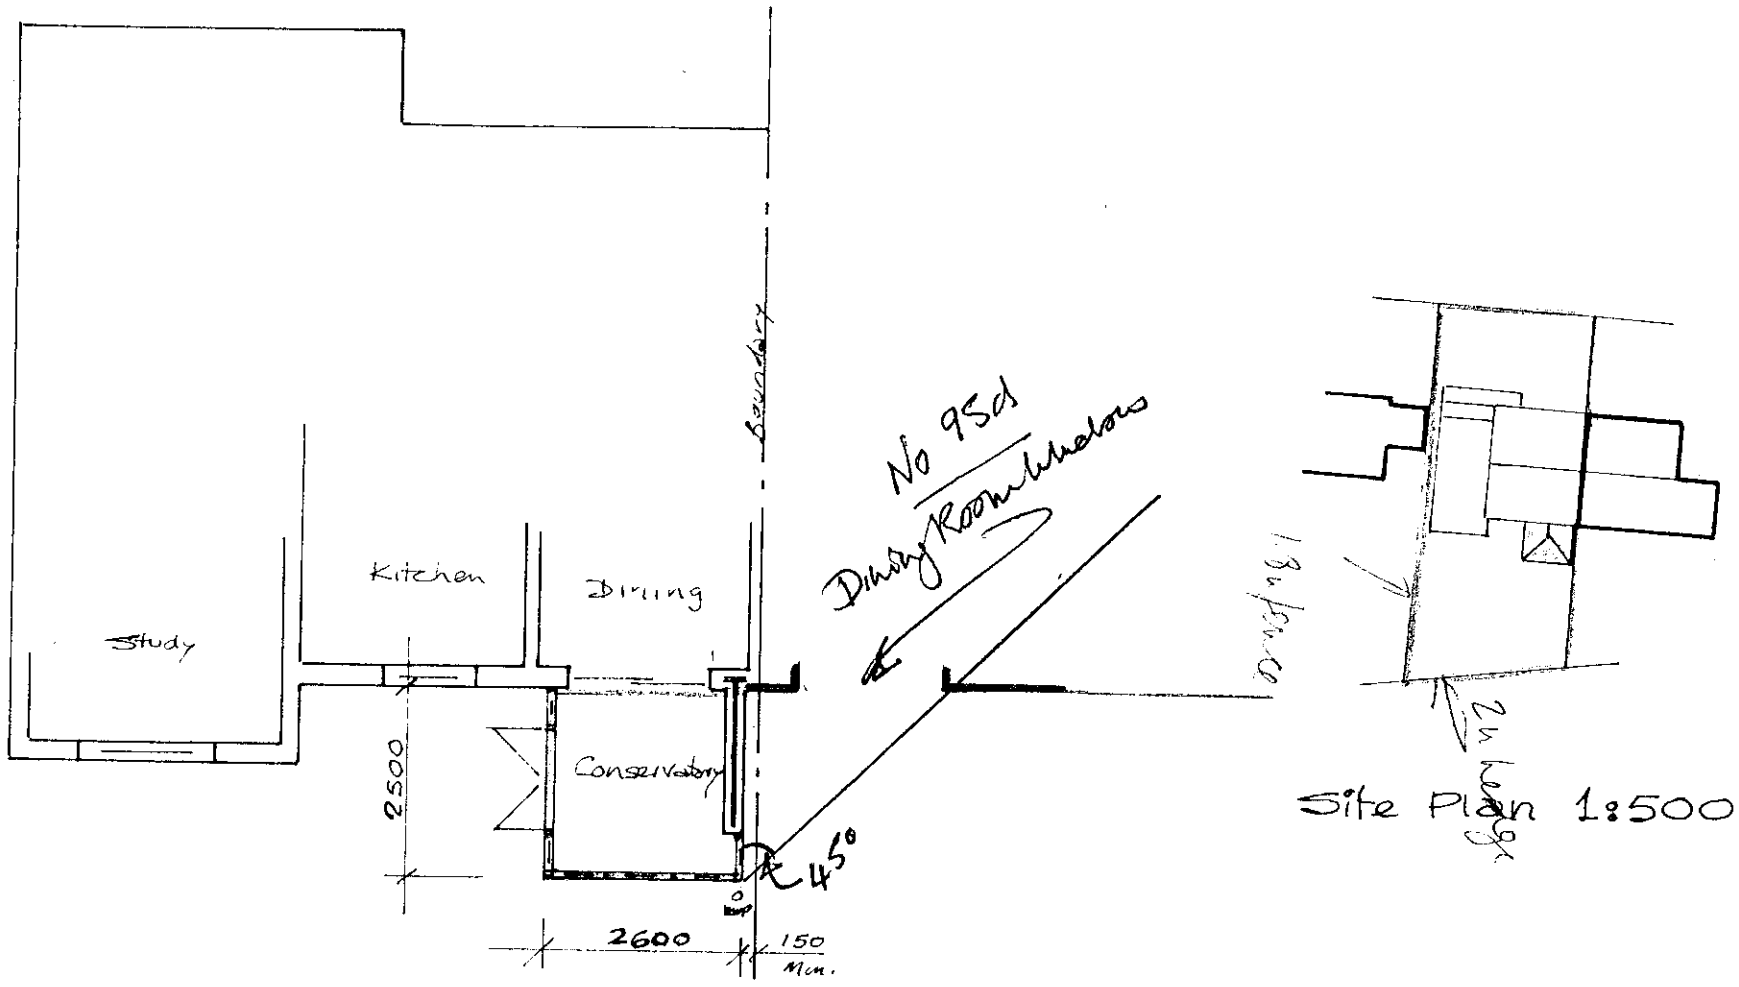


Site Plan 1:500

Ground Floor as proposed.

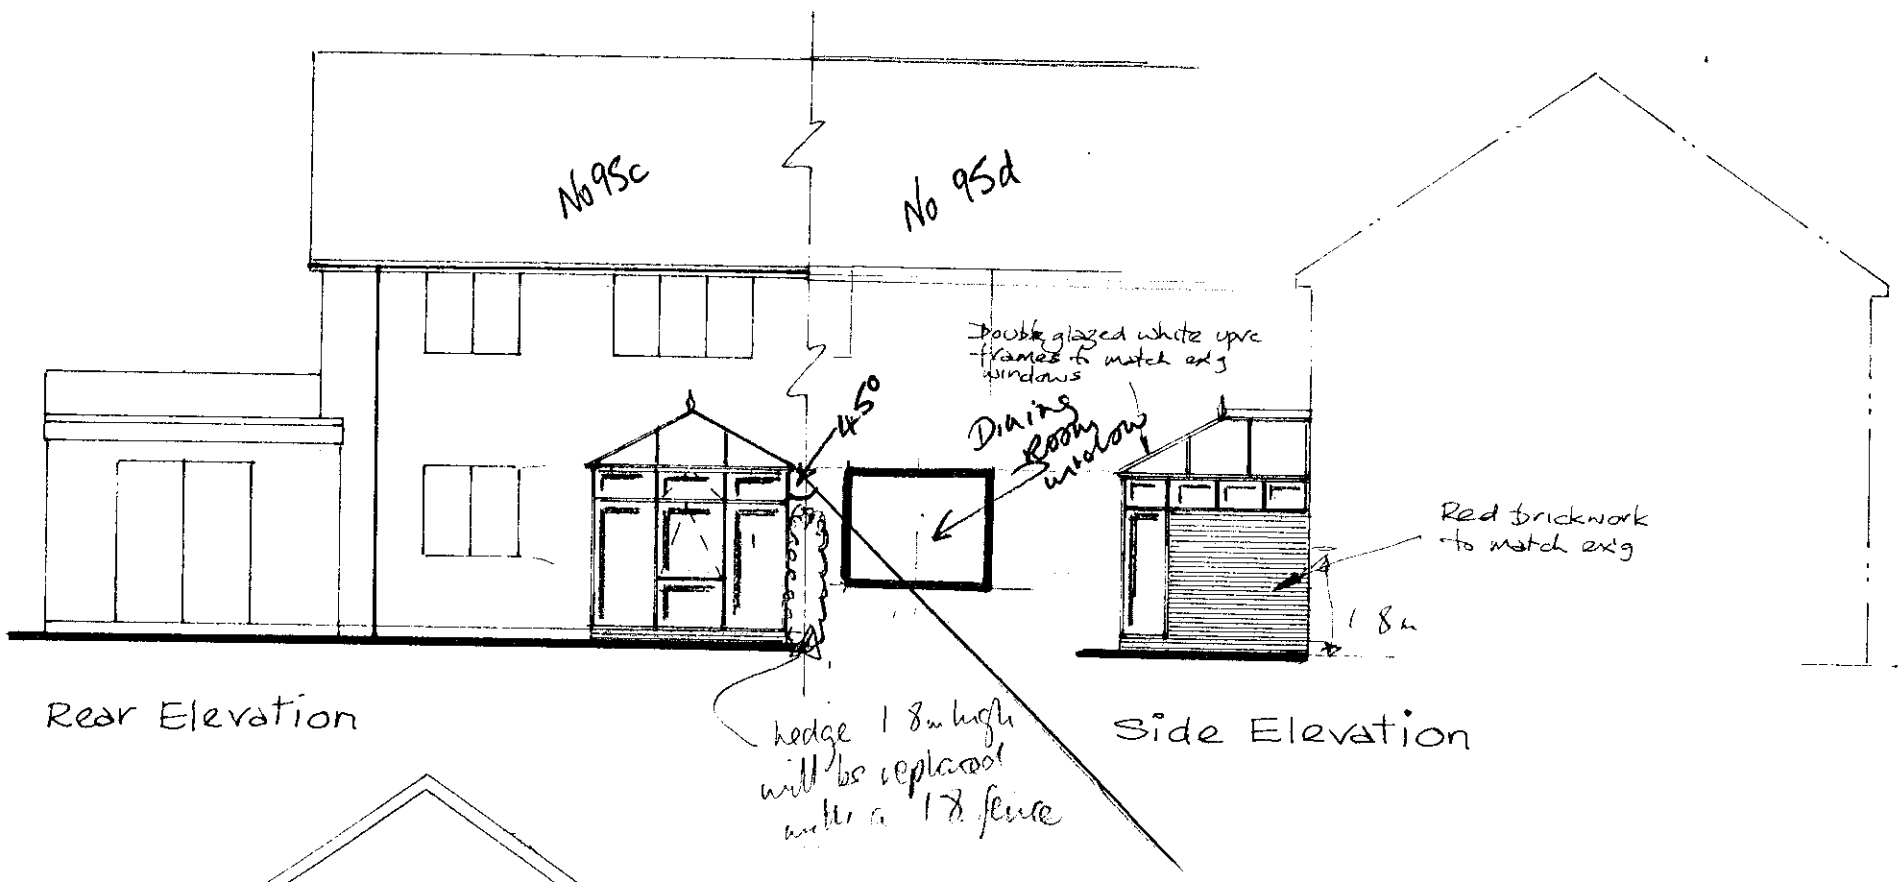

Rear Elevation

Side Elevation

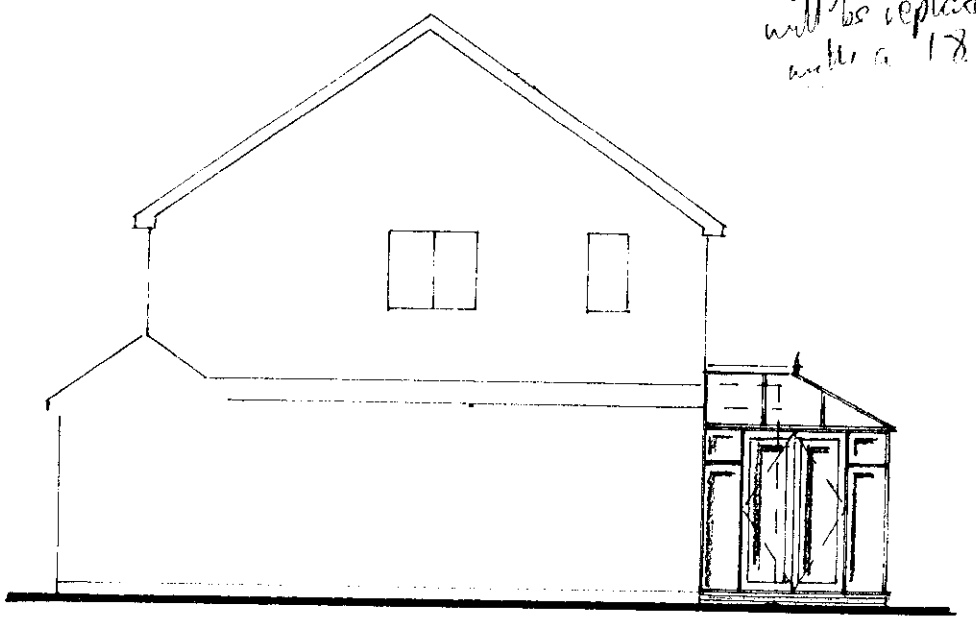

Side Elevation

PROPOSED CONSERVATORY
FOR MR & MRS KIDD
AT 95C WATERLOO ROAD. WOKINGHAM
SCALE :- 1:100

Site Notes

02. NOV. 2010 2142