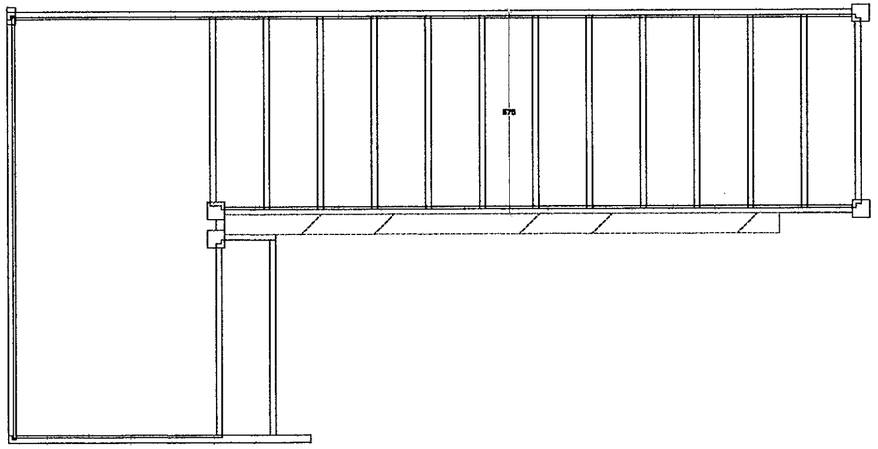

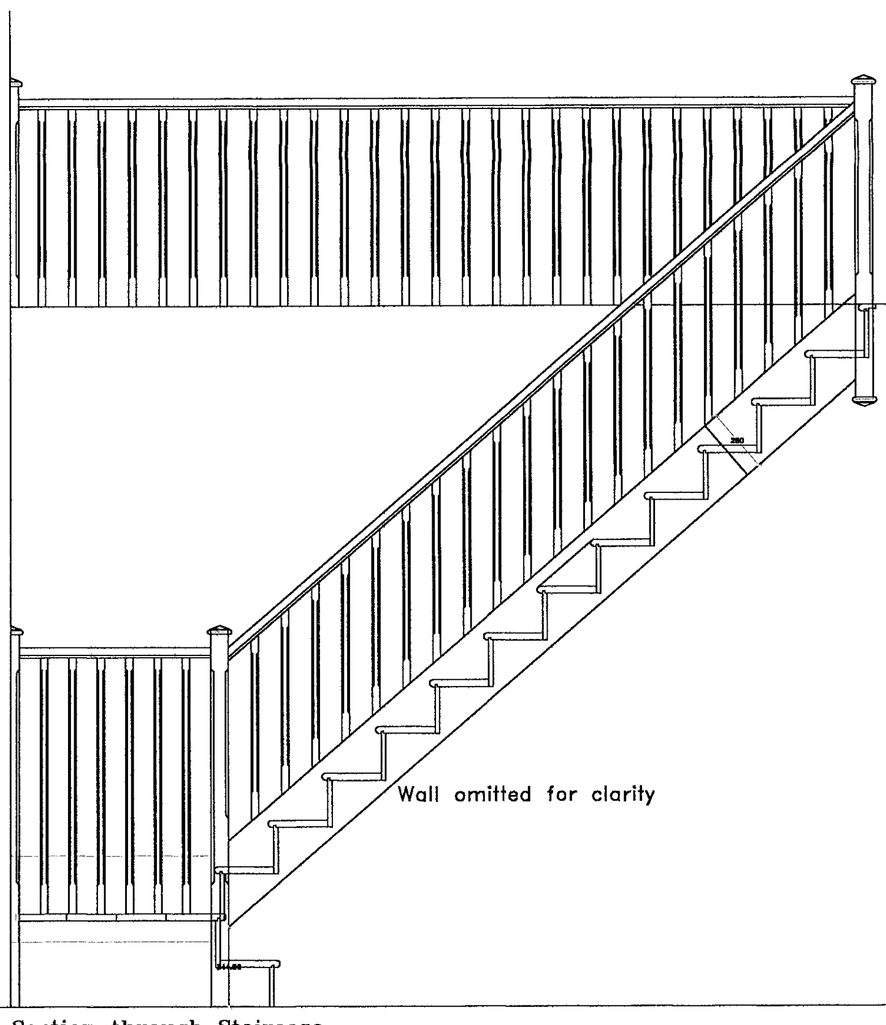

Section through Staircase

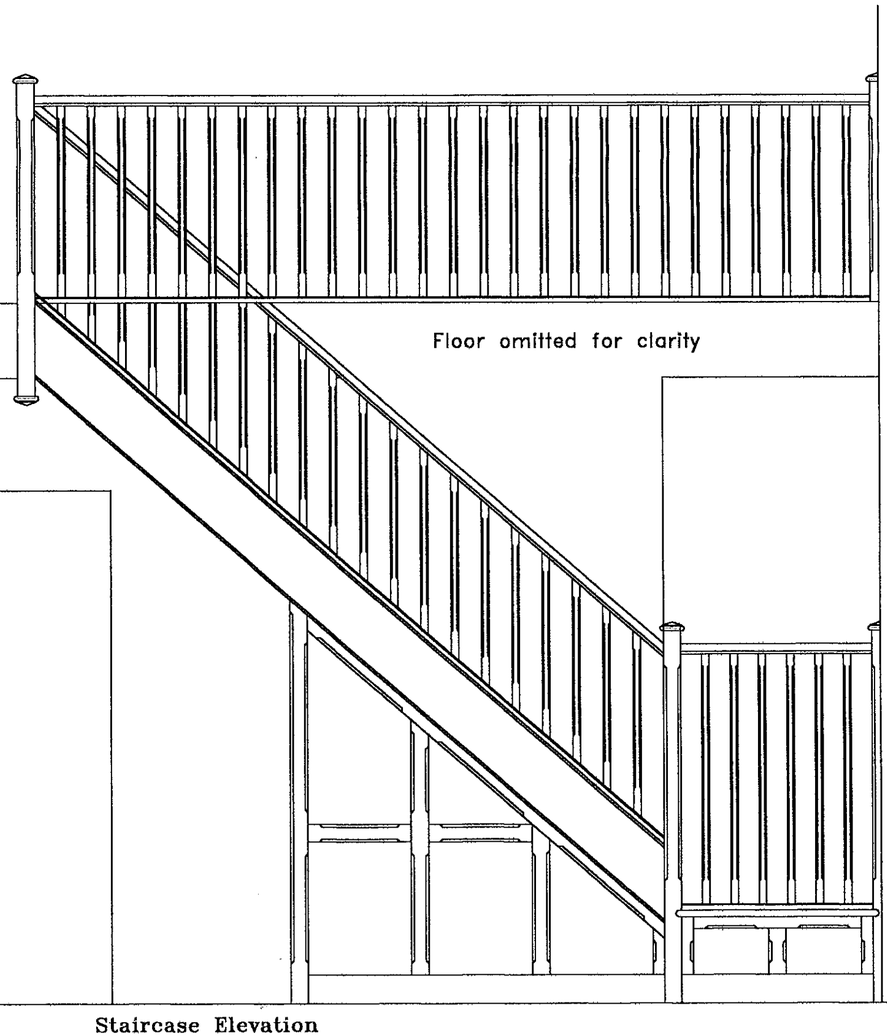

Staircase Elevation

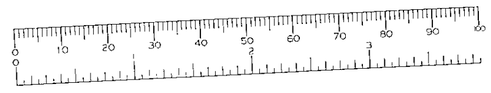

APPROVED

The
Bespoke Joinery
Company

Customer: M B Construction
Project: Remenham Farm
Description: Staircase

Job No:
DWG No: RM 1
Scale: 1:20
Drawn: PR
Date: Feb 00

COPYRIGHT OF DESIGN AND DRAWING RESERVED. NO COPYING OR DISTRIBUTION PERMITTED WITHOUT THE WRITTEN PERMISSION OF BESPOKE JNY. ALFABESS WORKS,SELINAS LANE, DAGENHAM, ESSEX. RM8 1QH TEL 0181 517 5171 DO NOT SCALE USE FIGURED



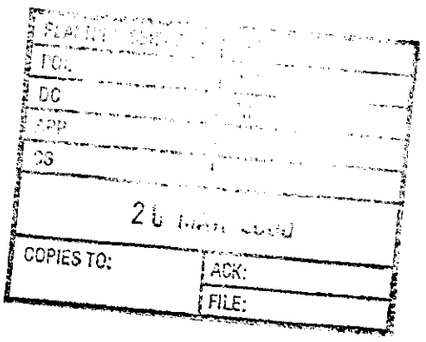

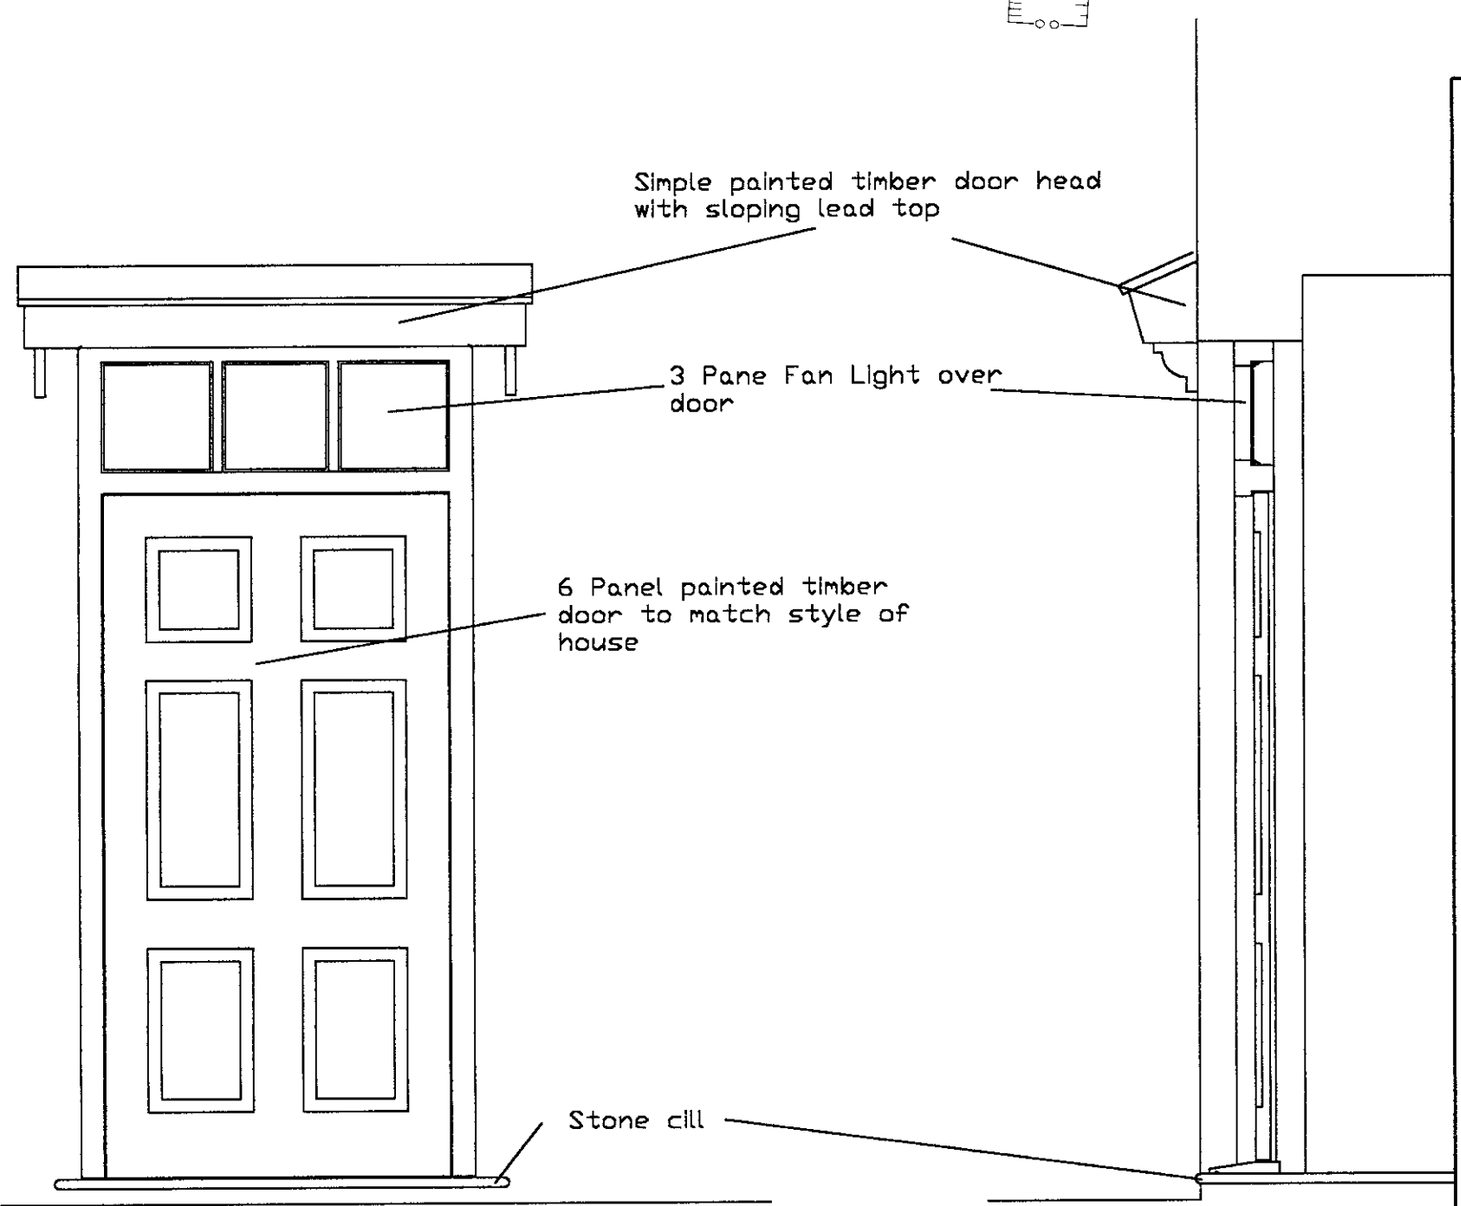

Elevation
1:20

Section
1:20

APPROVED

Michael D Morris Architects

Project :
Remenham Farm

Drawing Title :
New Side Door

Scale :	Drg No :
1:20	*D6*
Date : *Dec 99*	Revison :

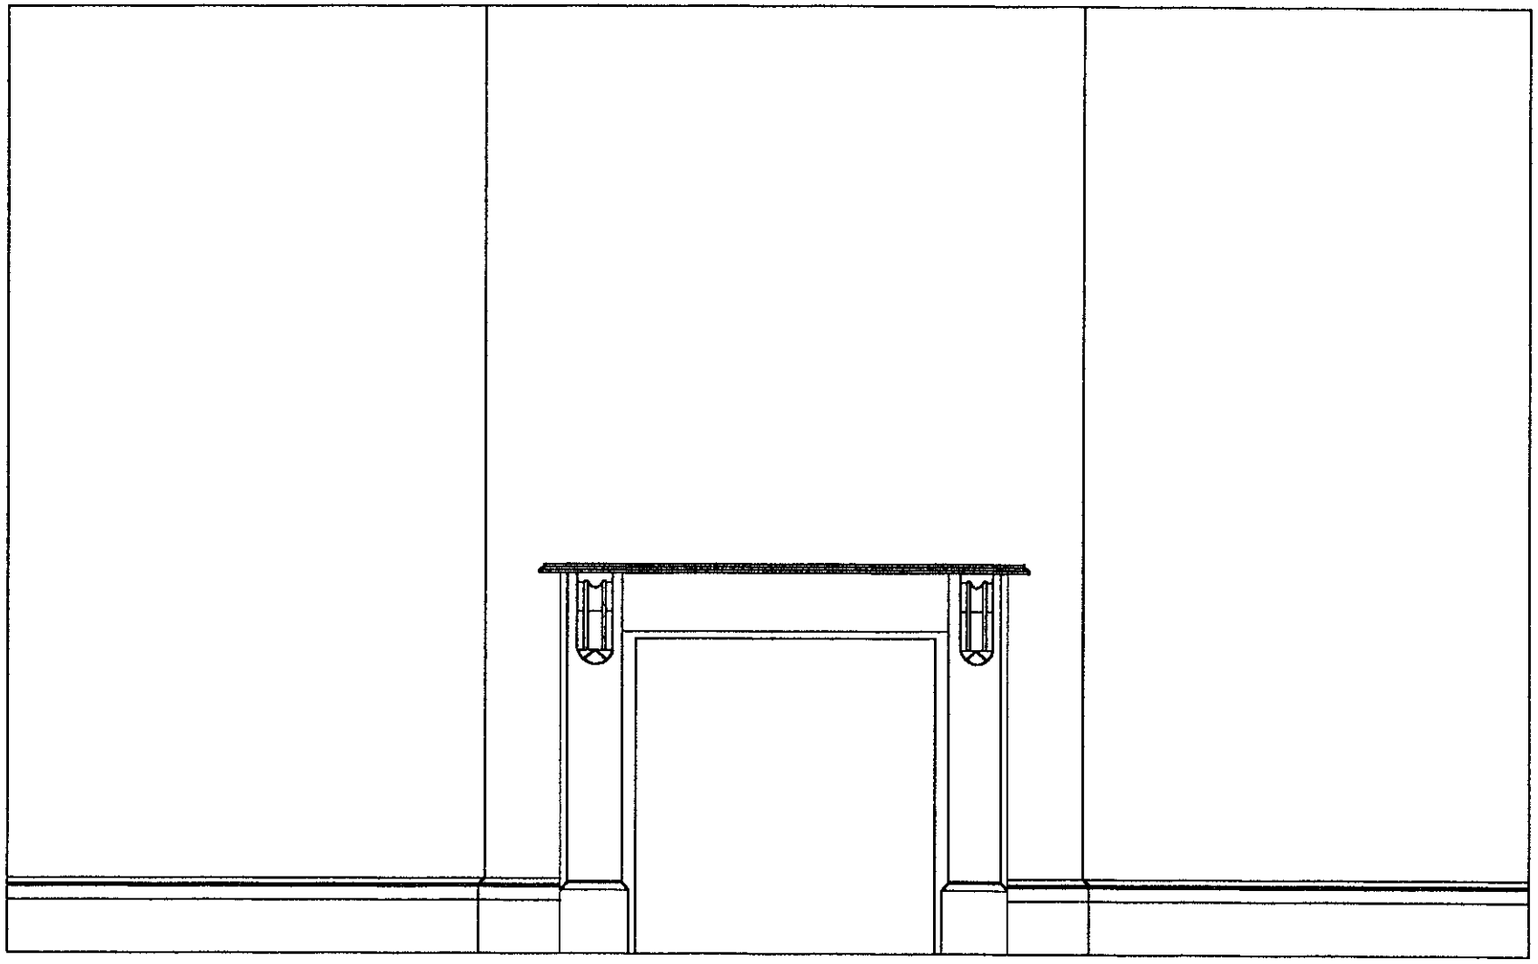

APPROVED

ADDITIONAL PLAN

1098

Elevation of fireplace in front righthand room 1:20

Remenham Farm House
Chimney wall front righthand
Livingroom
May 00
Michael D Morris Architects

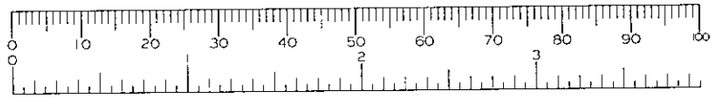

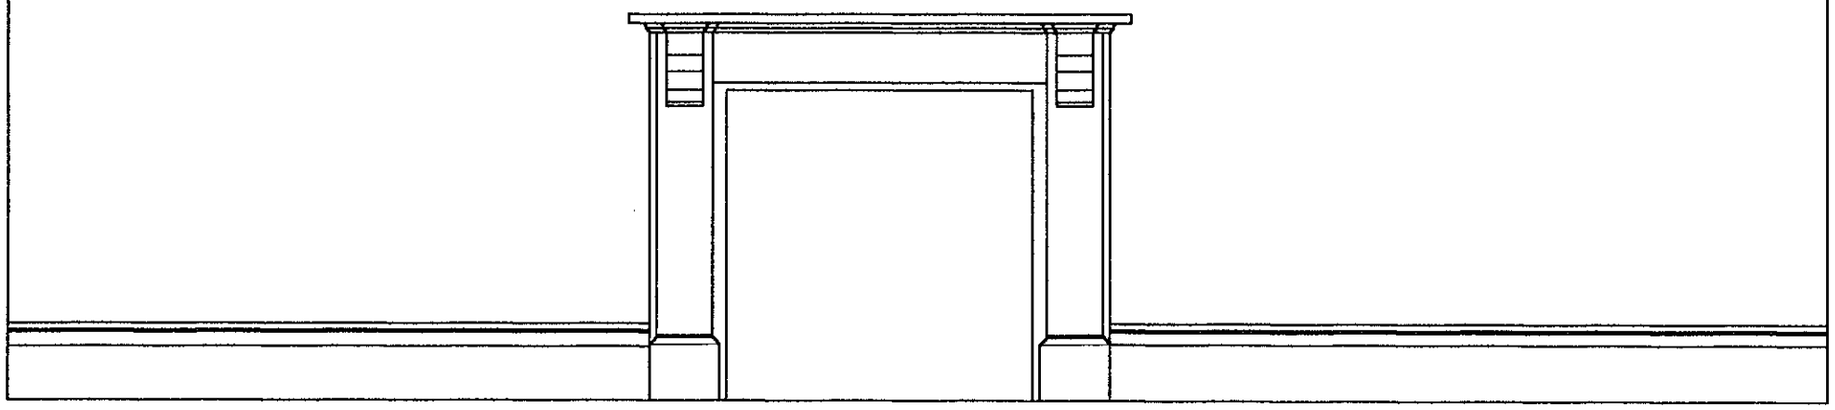

Elevation of fireplace in front lefthand room 1:20

APPROVED

ADDITIONAL PLAN

1098

Remenham Farm House
Chimney wall front left
Livingroom
May 00
Michael D Morris Architects

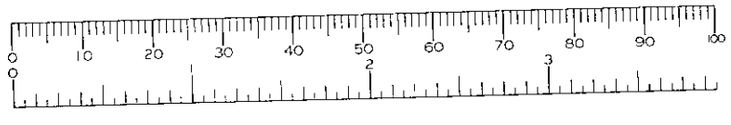

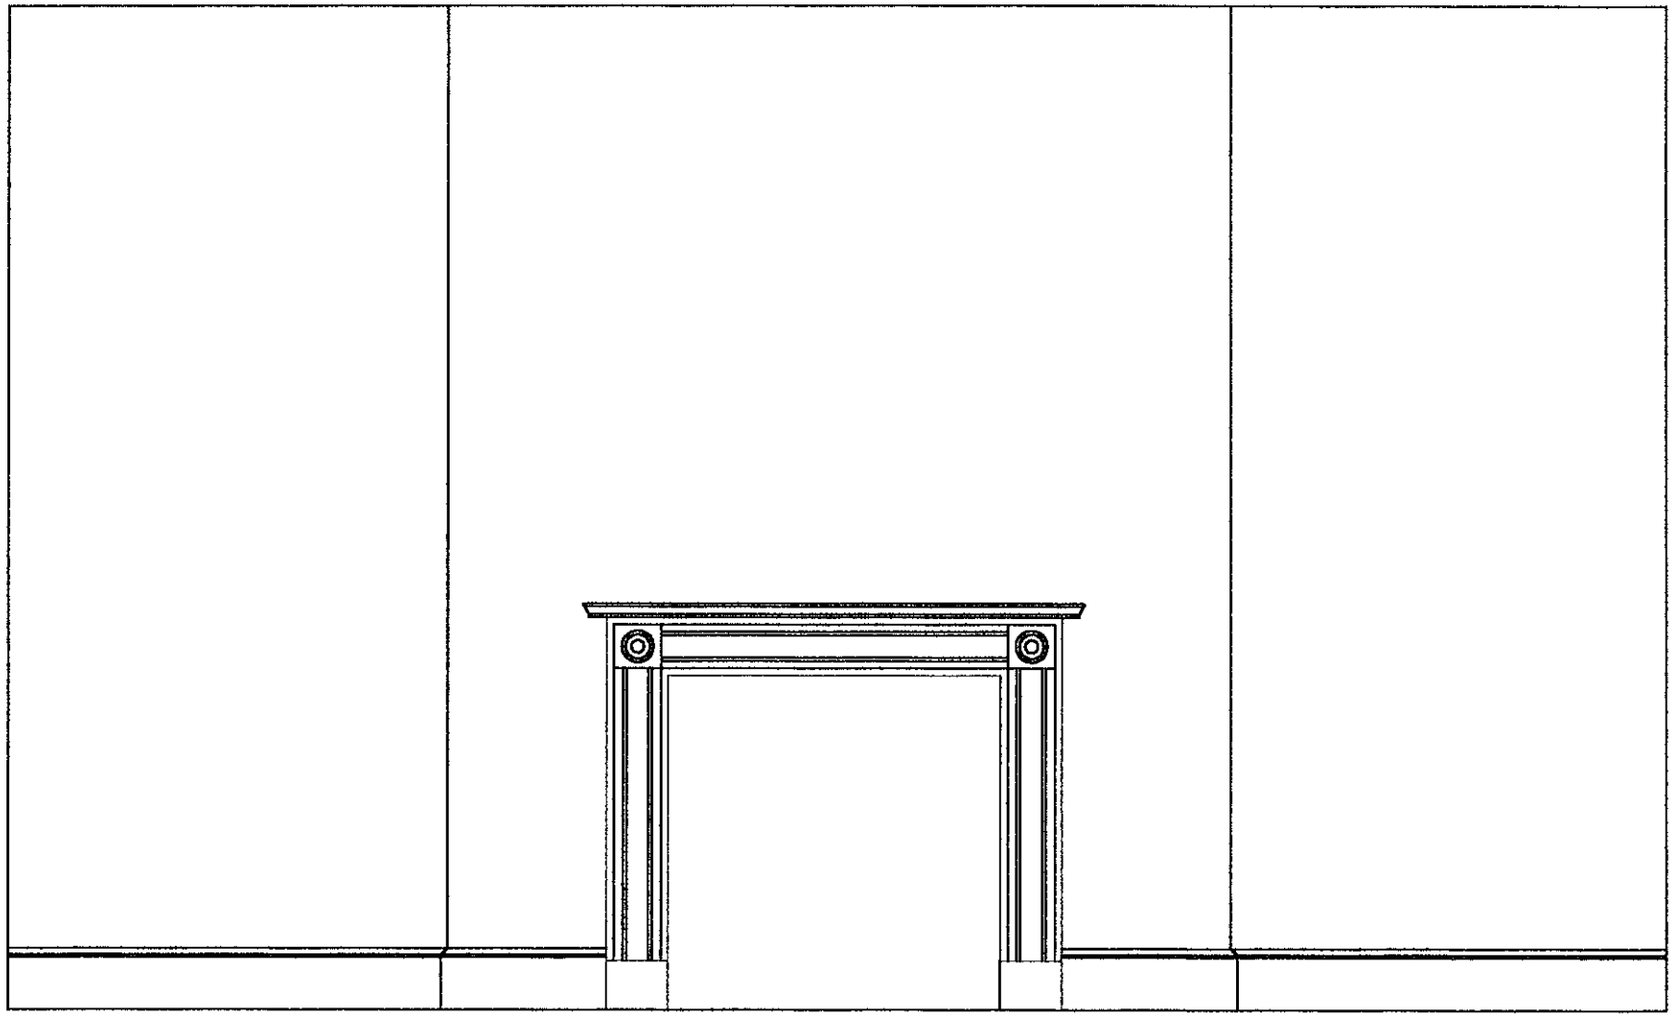

APPROVED

ADDITIONAL PLAN

1098

Elevation of replacement period fireplace in rear RIGHT room 1:20



Remenham Farm House
Chimney wall rear Livingroom
May 00
Michael D Morris Architects

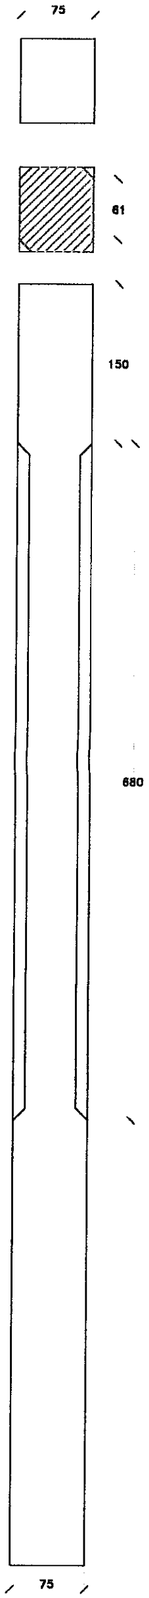

Newl Post

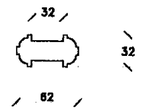

String
Capping

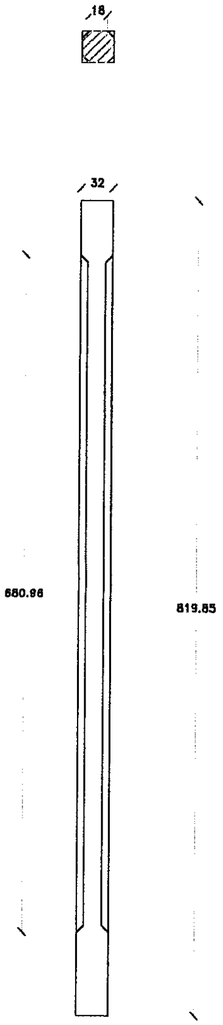

Balistrade
uprights

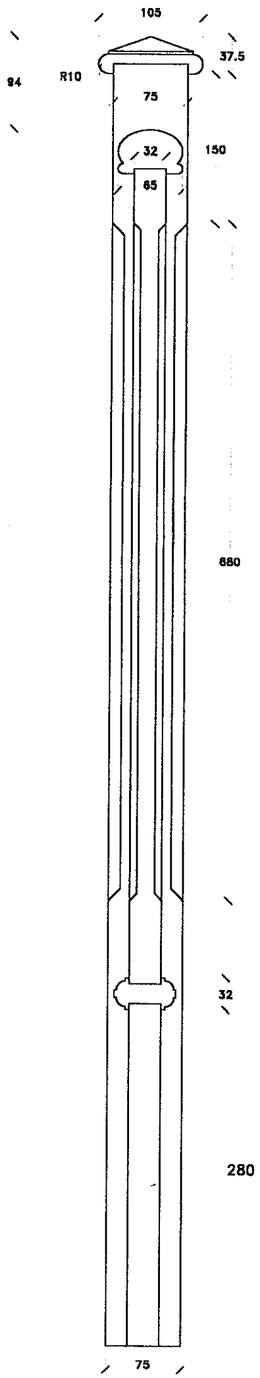

Composite of Parts

280 x 32 STRING

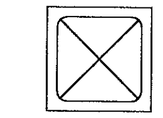

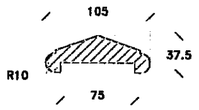

Newl Post
capping



Hand rail

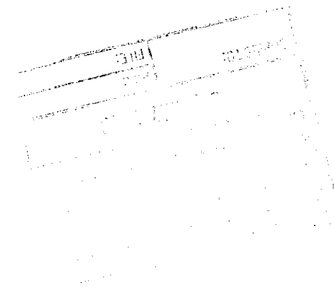

APPROVED

Remenham Farm House Henley

Details of stair components

Scale 1:5

Bespoke joinery Ltd

