




North Side

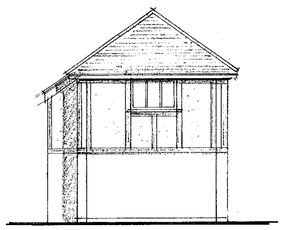


Rear

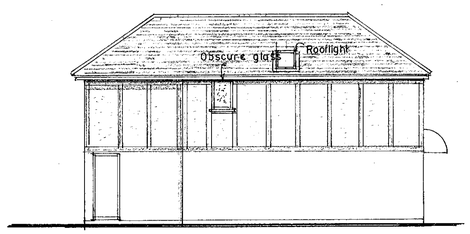


South Side

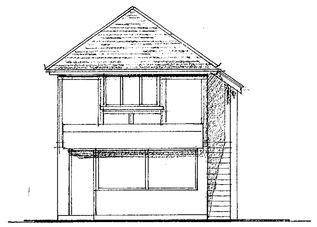

Front

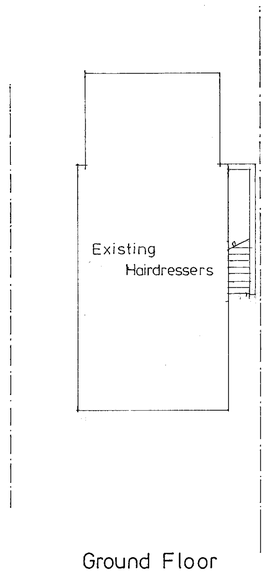


Ground Floor

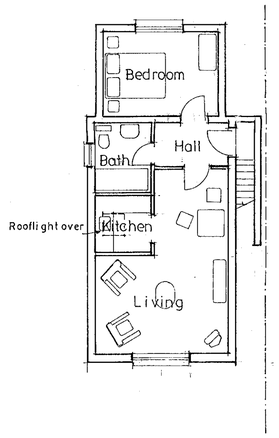


First Floor


PROPOSED

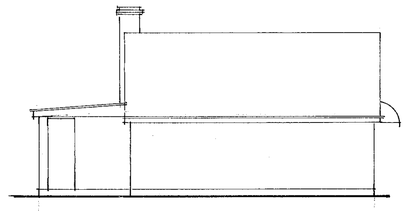


South Side

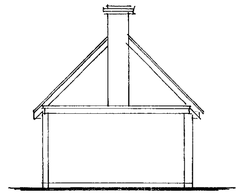


Rear

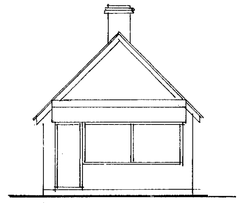


Front

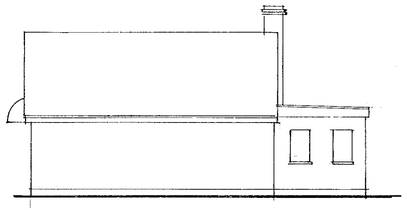

North Side

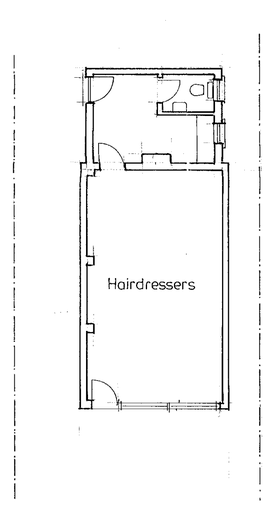

Plan

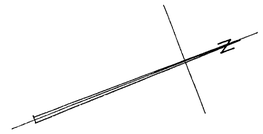

EXISTING



14 APR 2000 1242

APPROVED


No dimension is to be scaled from this drawing. Contractors must check all dimensions on site before starting any work or shop drawings.
All errors or discrepancies are to be reported to the Architect before commencing any work.

PROJECT	47 Western Avenue Woodley
TITLE	Flat above hairdressers
Scale	1:100
Drawn	D J S
Date	DEC. '99
JOB NO.	2044
DRG. NO.	2A


CHAMBERLAIN SYRAD ARCHITECTURE
Snook House, 66 Tilehurst Road, Reading RG30 2JH Tel. 0118 939 4554

19/10/00

CE UK LTD 409

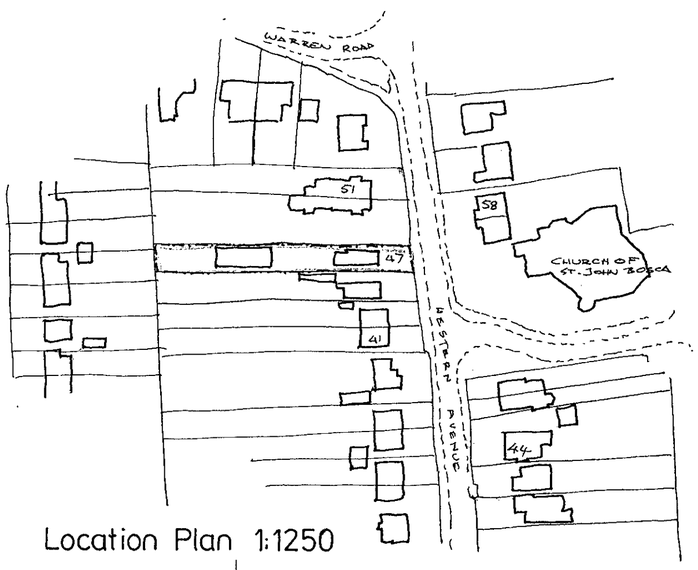

Location Plan 1:1250

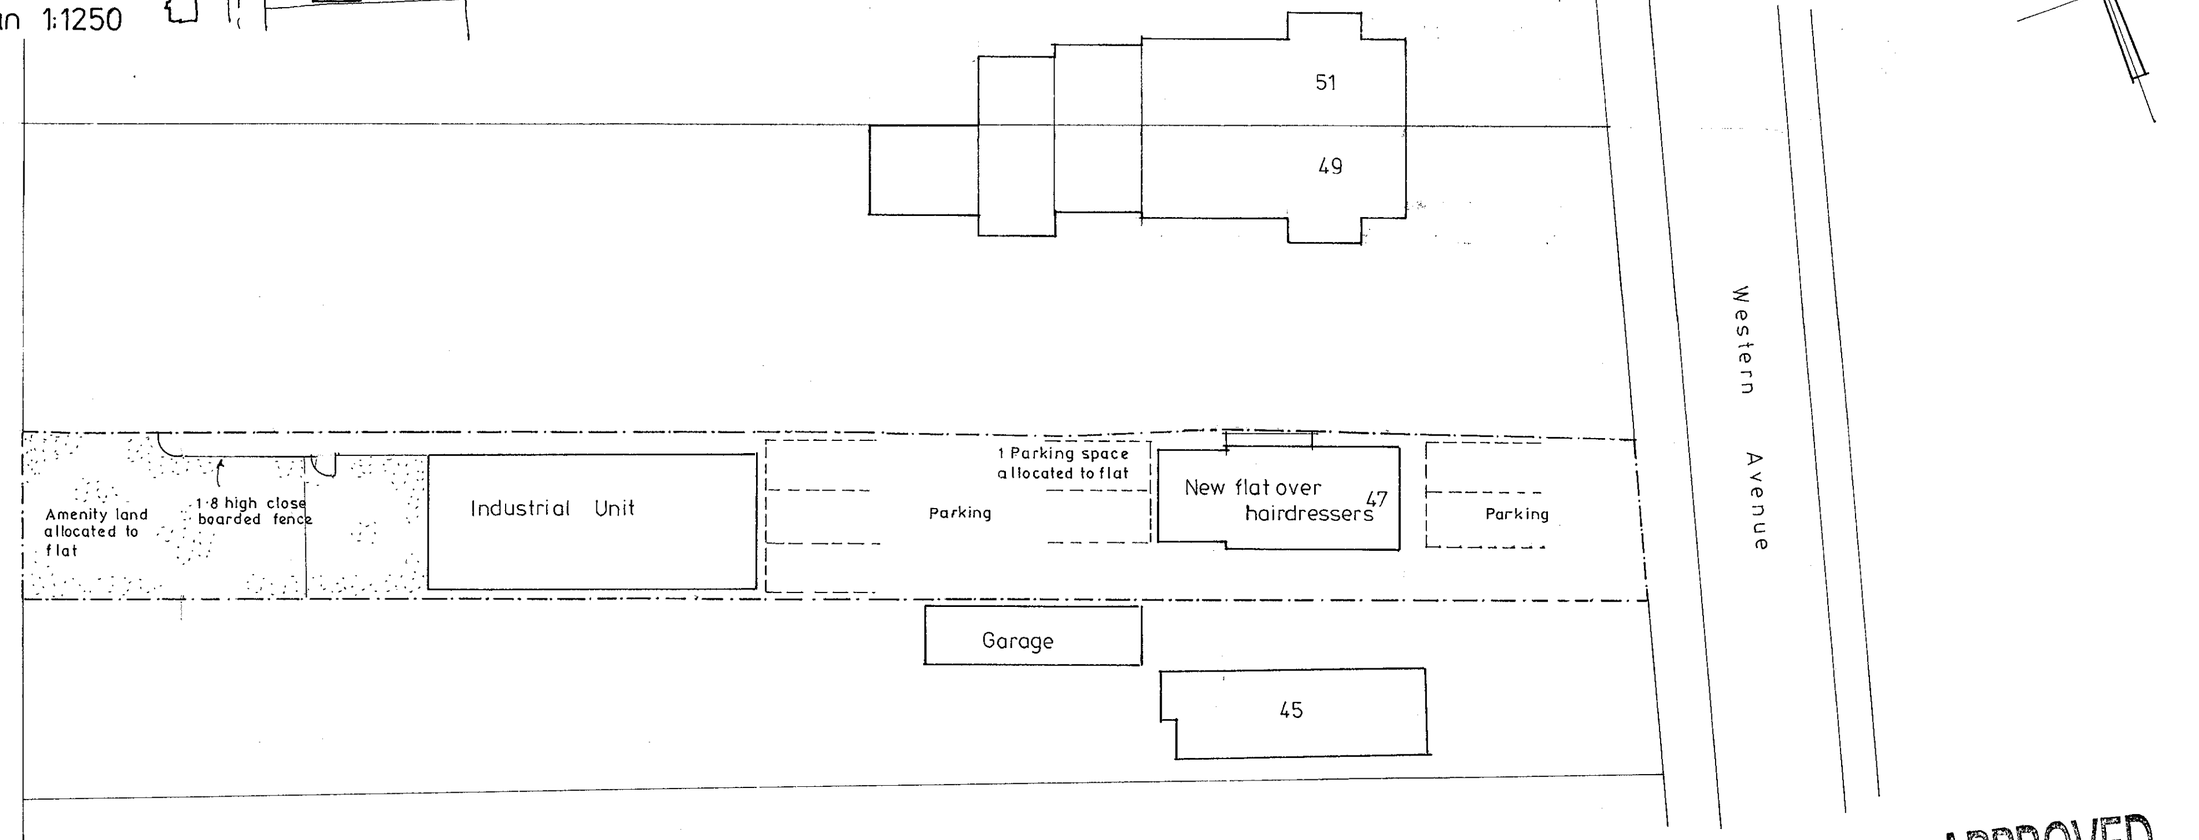

Site Plan 1:200

APPROVED

14.APR.2000* 1242

No dimension is to be scaled from this drawing. Contractors must check all dimensions on site before starting any work or shop drawings.
All errors or discrepancies are to be reported to the Architect before commencing any work.

PROJECT	47 Western Avenue Woodley
TITLE	Plans
Scale	As shown
Drawn	D J S
Date	Dec. 1999
JOB NO.	2044
DRG. NO.	3A

CHAMBERLAIN SYRAD ARCHITECTURE
Snook House, 66 Tilehurst Road, Reading RG30 2JH Tel. 0118 939 4554