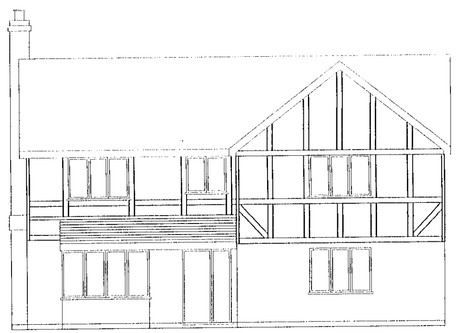

FRONT ELEVATION

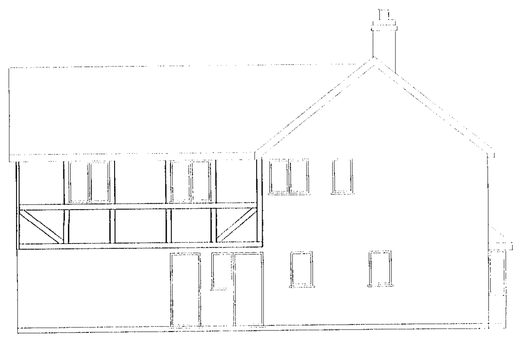

SIDE ELEVATION

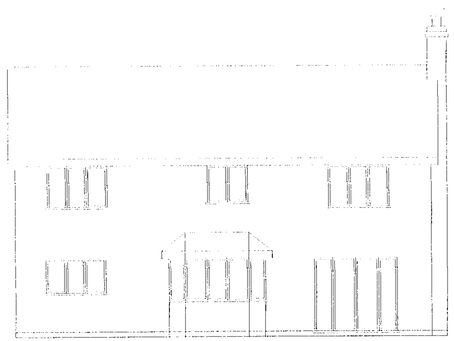

REAR ELEVATION

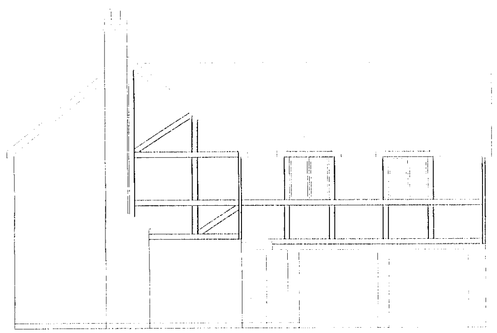

SIDE ELEVATION

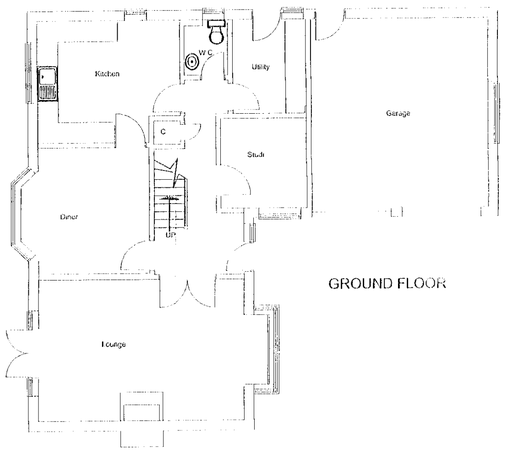

GROUND FLOOR

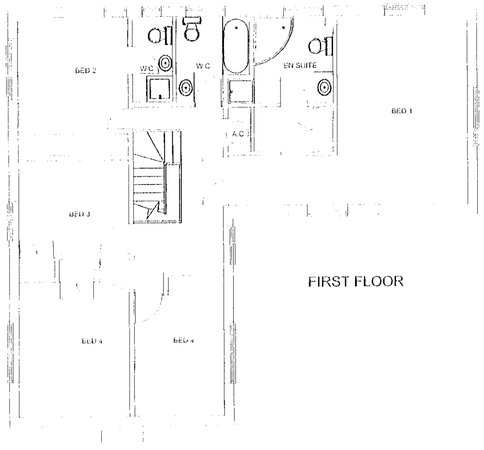

FIRST FLOOR

14 APR 2000* 1244

Client: MR &MRS THOMSON	
Project: 10 WINDERMERE CLOSE WINNERSH	
Drawing Title: EXISTING FLOOR PLANS AND ELEVATIONS	
Drawing No.: PS-003-01	Scale: 1:100
Revised:	Drawn By: P SMITH
Date: MARCH 2000	Checked By:

0 10 20 30 40 50 60 70 80 90 100



FRONT ELEVATION



SIDE ELEVATION



REAR ELEVATION

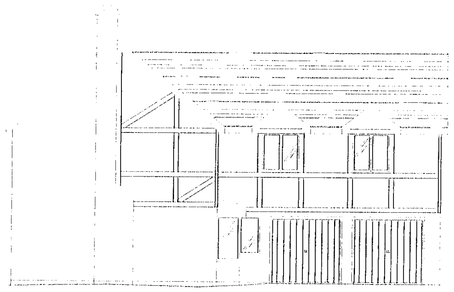

SIDE ELEVATION

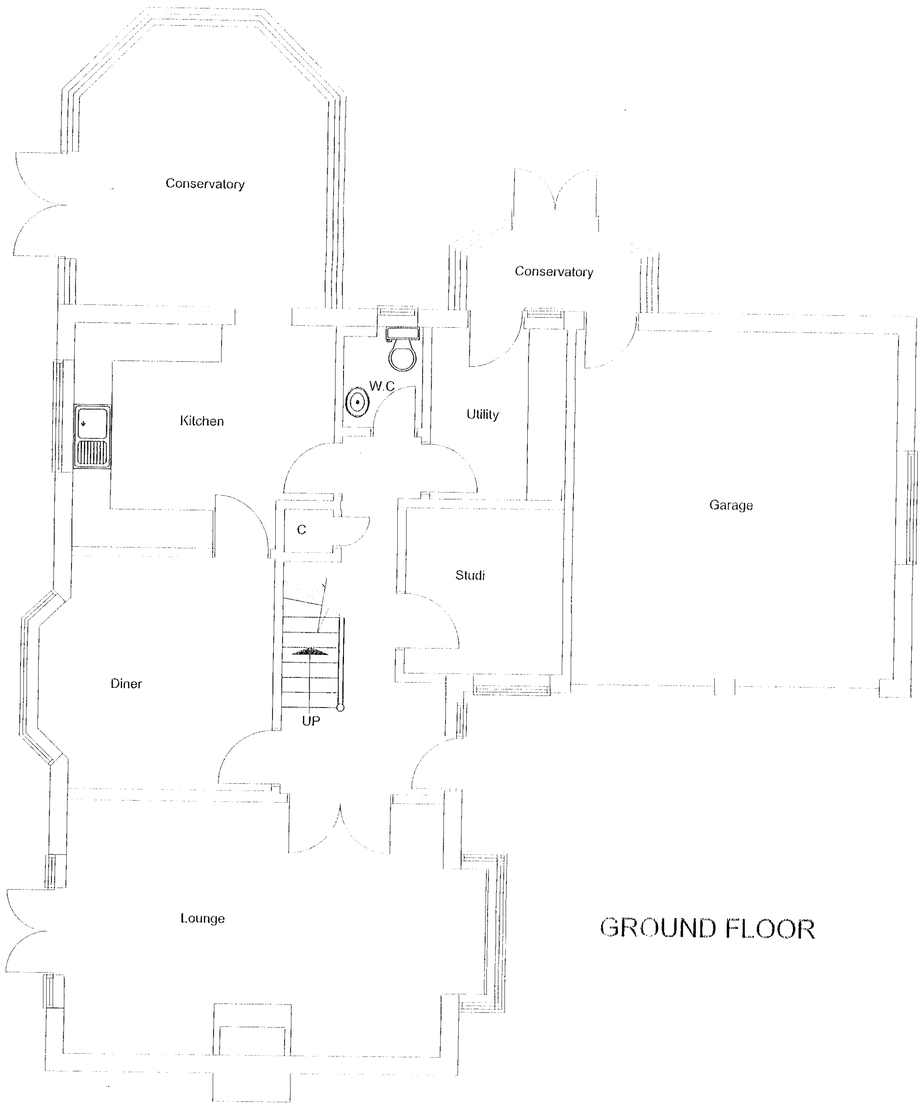

GROUND FLOOR

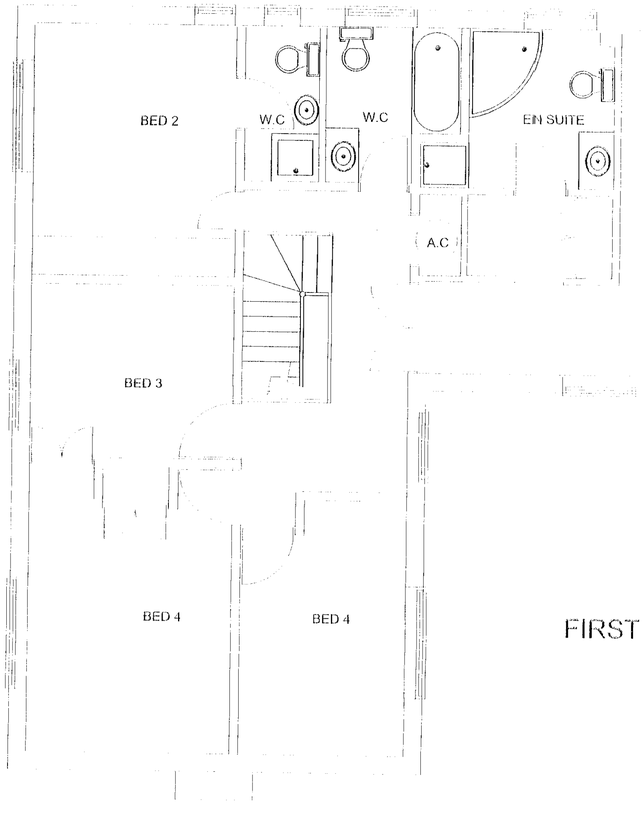

FIRST FLOOR

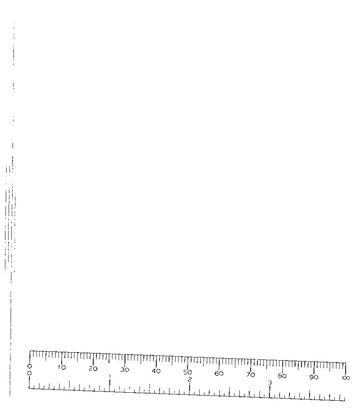

14 APR 2000* 1244

Client:
[illegible]

Project: 10 WINDERMERE CLOSE
WINNERSH

Drawing Title:
PROPOSED FLOOR
PLANS AND ELEVATIONS

Drawing No.: PS-003-01A	Scale: 1:50 / 1:100
Revision:	Drawn By: P SMITH
Date: MARCH 2000	Checked By: