


11457 NASH-WORTHAM 1, Cherry Tree Grove, Barkham, RG41 4UZ

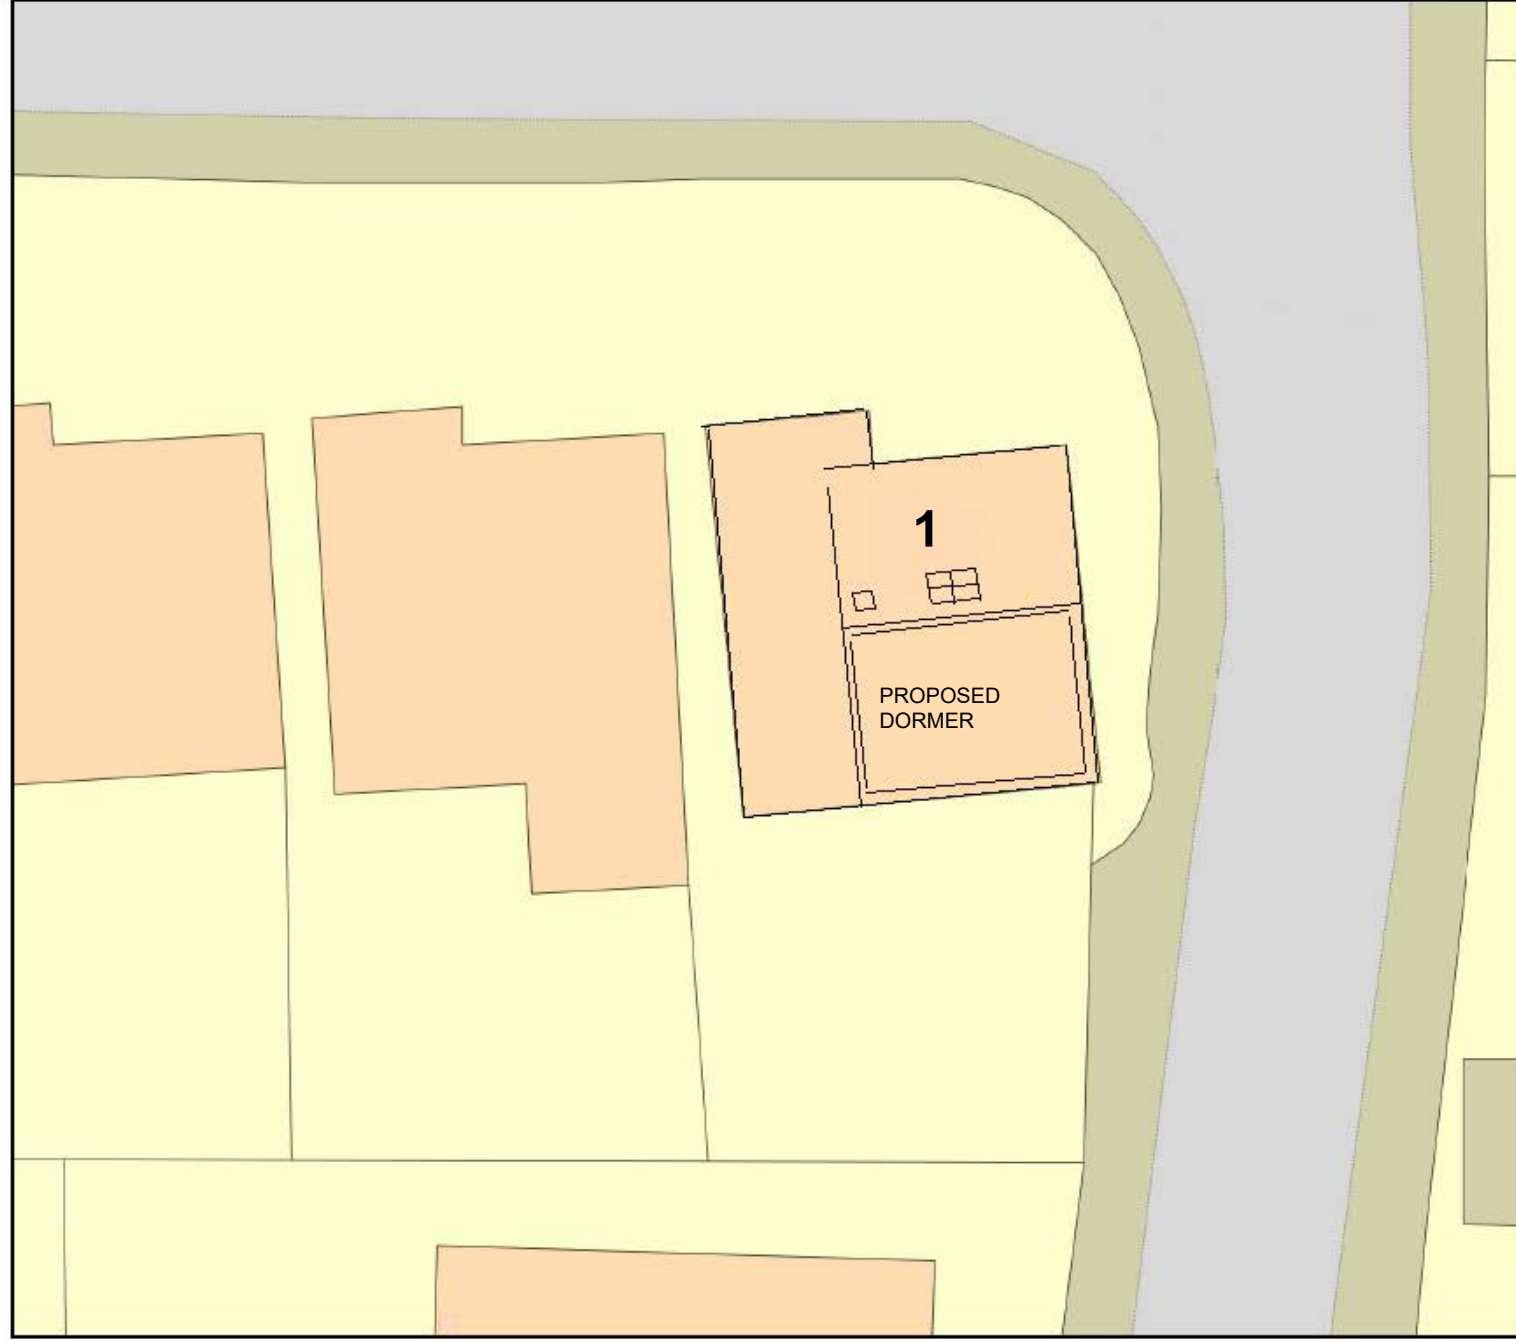

Plan Produced for: SURREY BUILDING SERVICES

Date Produced: 17 Oct 2025

Plan Reference Number: TQRQM25290113256151

Scale: 1:200 @ A4

© Crown copyright and database rights 2025 OS 100042766