


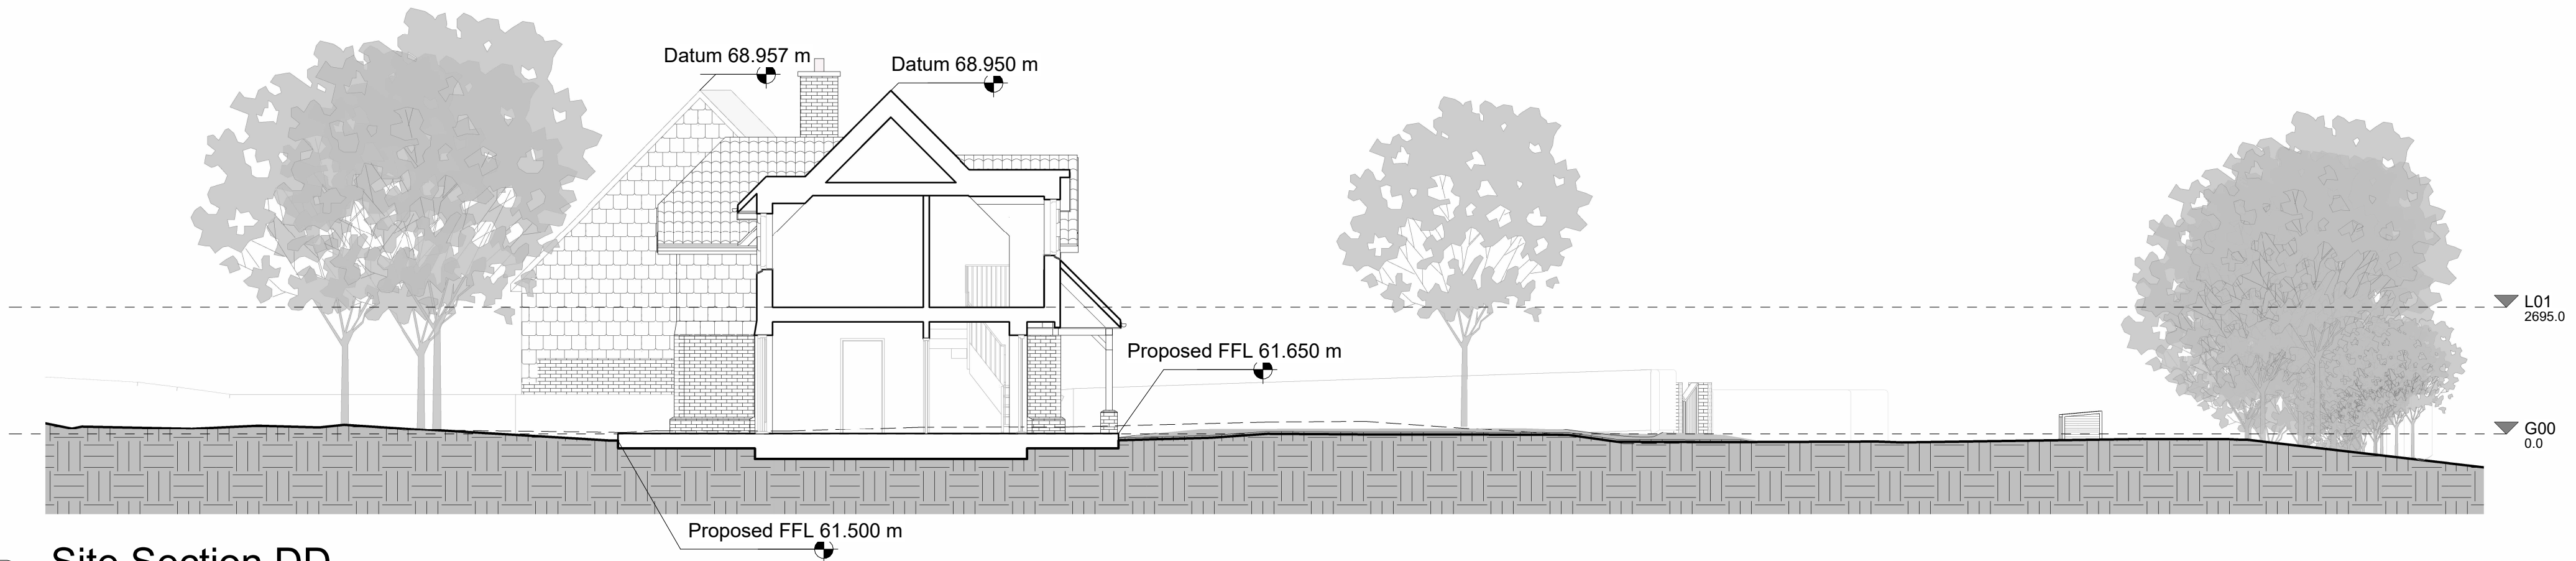

D Site Section DD
1 : 100



E Site Section EE
1 : 100

scandiahus

Scandia-Hus Buisness Park,
Felcourt Road,
Felcourt,
East Grinstead,
West Sussex,
RH19 2LP

T (+44) 01342 838060
E sales@scandia-hus.co.uk

E	SE	04/11/25	Dormer roof added
D	SE	20/10/25	Porch amended
C	SE	13/10/25	bars added to windows
B	CC/SE	02/10/25	gable frontage, porch, quoin
A	SE	12/09/25	1st Draft
rev.	drawn.	date.	amendment.

THIS DRAWING SHOULD BE READ IN CONJUNCTION WITH ANY OTHER RELEVANT DRAWINGS AND THE CONSTRUCTION MANUAL.
THE BUILDER SHOULD CHECK ALL LEVELS AND SITE DIMENSIONS BEFROE WORK STARTS AND NOTIFY SCANDIA OF ANY DISCREPANCY
IF IN DOUBT ASK!

© COPYRIGHT IN THIS DRAWING AND WORK EXECUTED IS AND REMAINS THE PROPERTY OF SCANDIA-HUS LIMITED AND OR ITS SUBSIDIARIES IN ACCORDANCE WITH THE PROVISIONS OF THE COPYRIGHT ACT.

PERMISSION TO PRODUCE COPIES OR MODIFIED DRAWINGS IN WHOLE OR IN PART FOR ANY OTHER PURPOSE SHOULD BE OBTAINED FROM SCANDIA-HUS LIMITED & ANY SUCH REPRESENTATIONS SHOULD INCLUDE THIS & THE FORGOING STATEMENT

0 1m 2m 5m 10m

SCALE: 1:100 @ A2

for Mr Goodwin		site Land on Bath Road Reading Berkshire RG10 9UZ	
drawing title Site Sections			
scale 1 : 100 @A2		drawn SE	
status For Planning		job no. 703498	
drawing no. GOOD-703498-SCA-XX-SE-Z30			revision E