


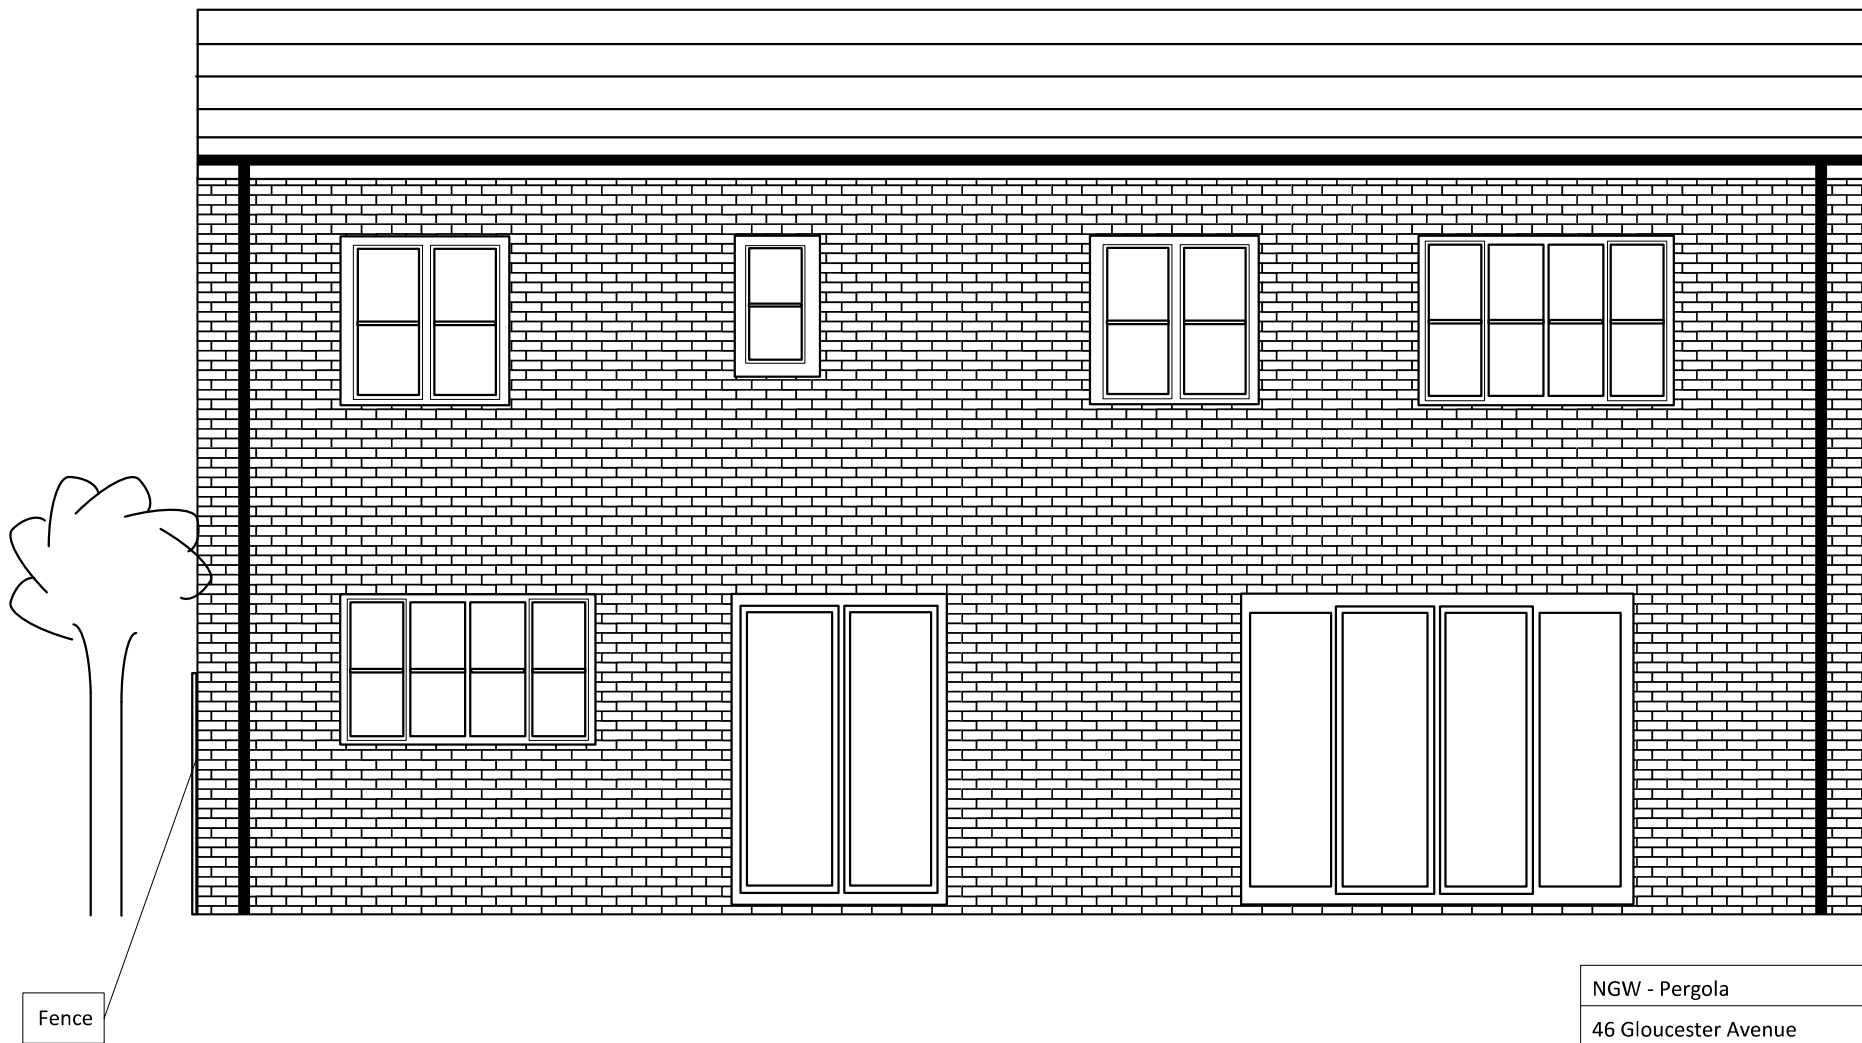

NGW - Pergola
46 Gloucester Avenue
Existing Rear Elevation
1:50