


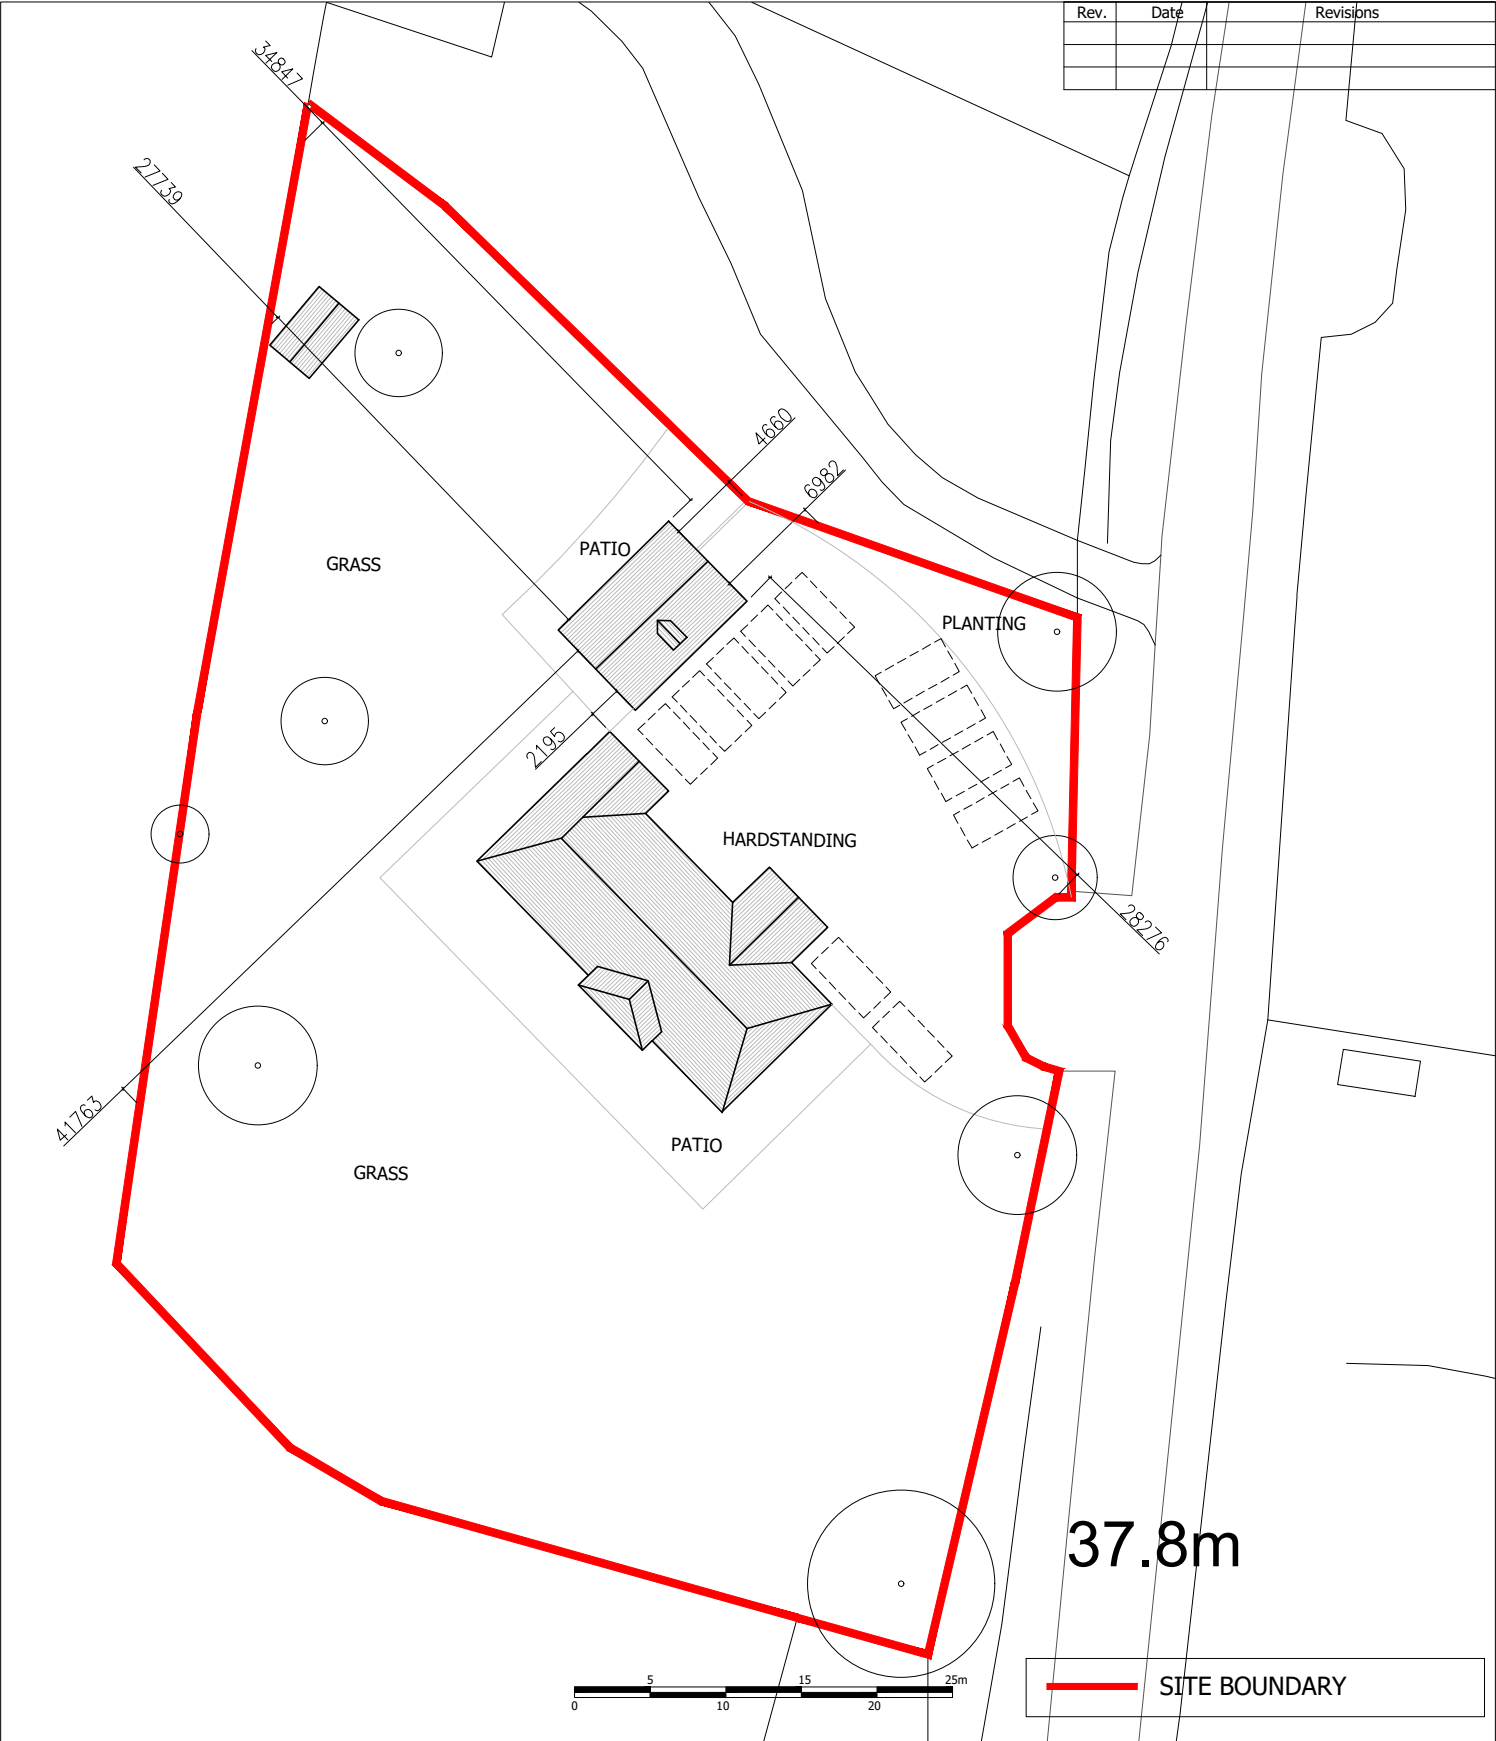

Client MR & MRS SURDHAR			Drawing Title PROPOSED BLOCK PLAN		JET ARCH DESIGN
Job Title THE OLD LODGE HURST RG10 0SG					
Scale 1:500	Date MAR 25	Drawn SA	Drawing No. A4/438/11	Rev.	100 Berkshire Place Winnersh Triangle Wokingham, Berkshire RG41 5RRD Tel: 07787296792 email: info@jetarchdesign.co.uk
Plot Date: MAR 25					