


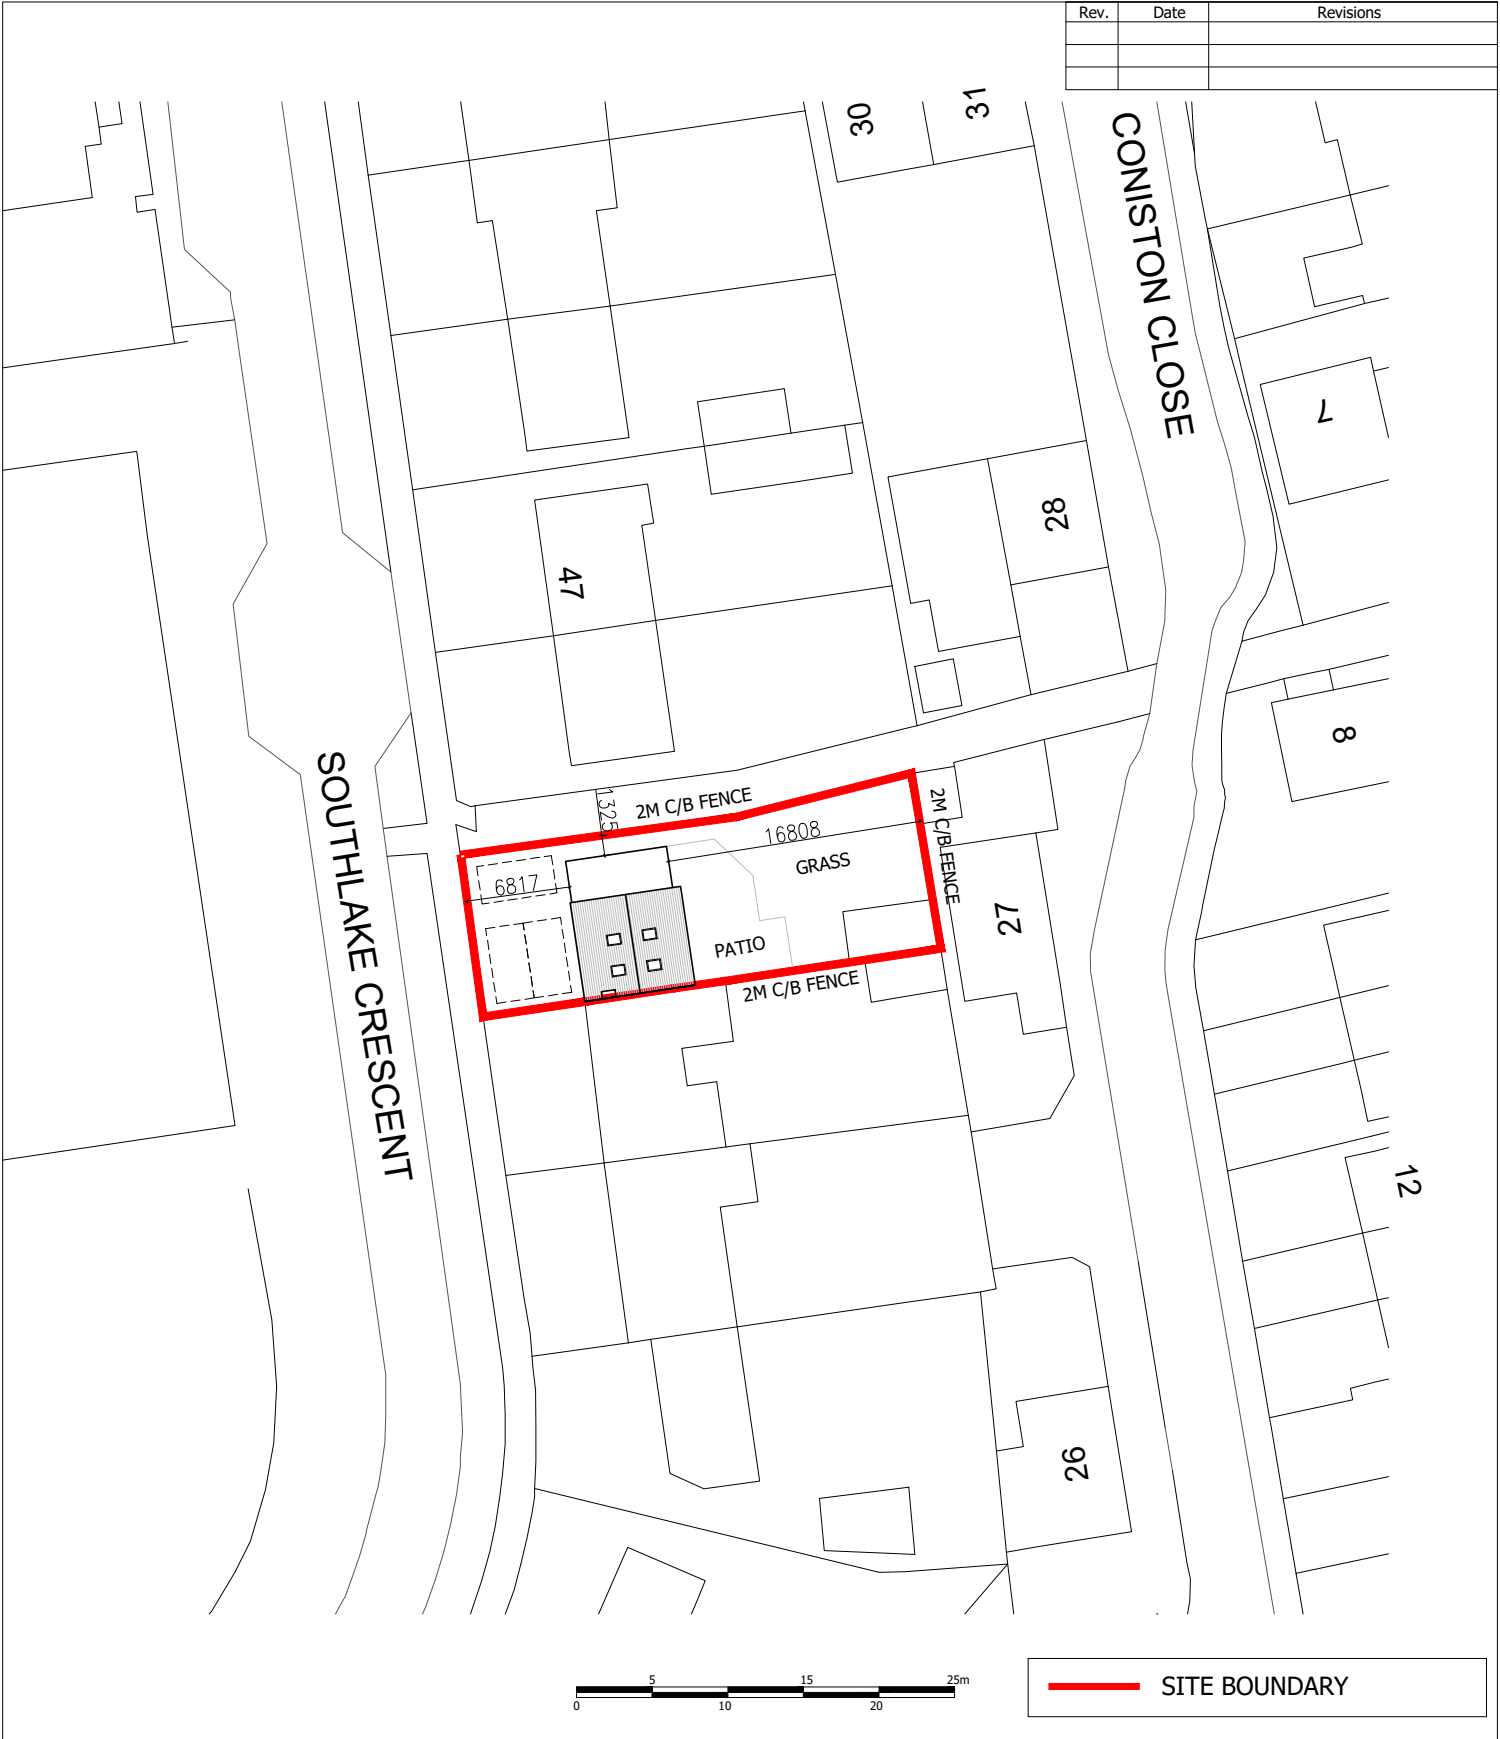

Client MS YVONNE MCMEEL			Drawing Title EXISTING BLOCK PLAN
----------------------------	--	--	--