


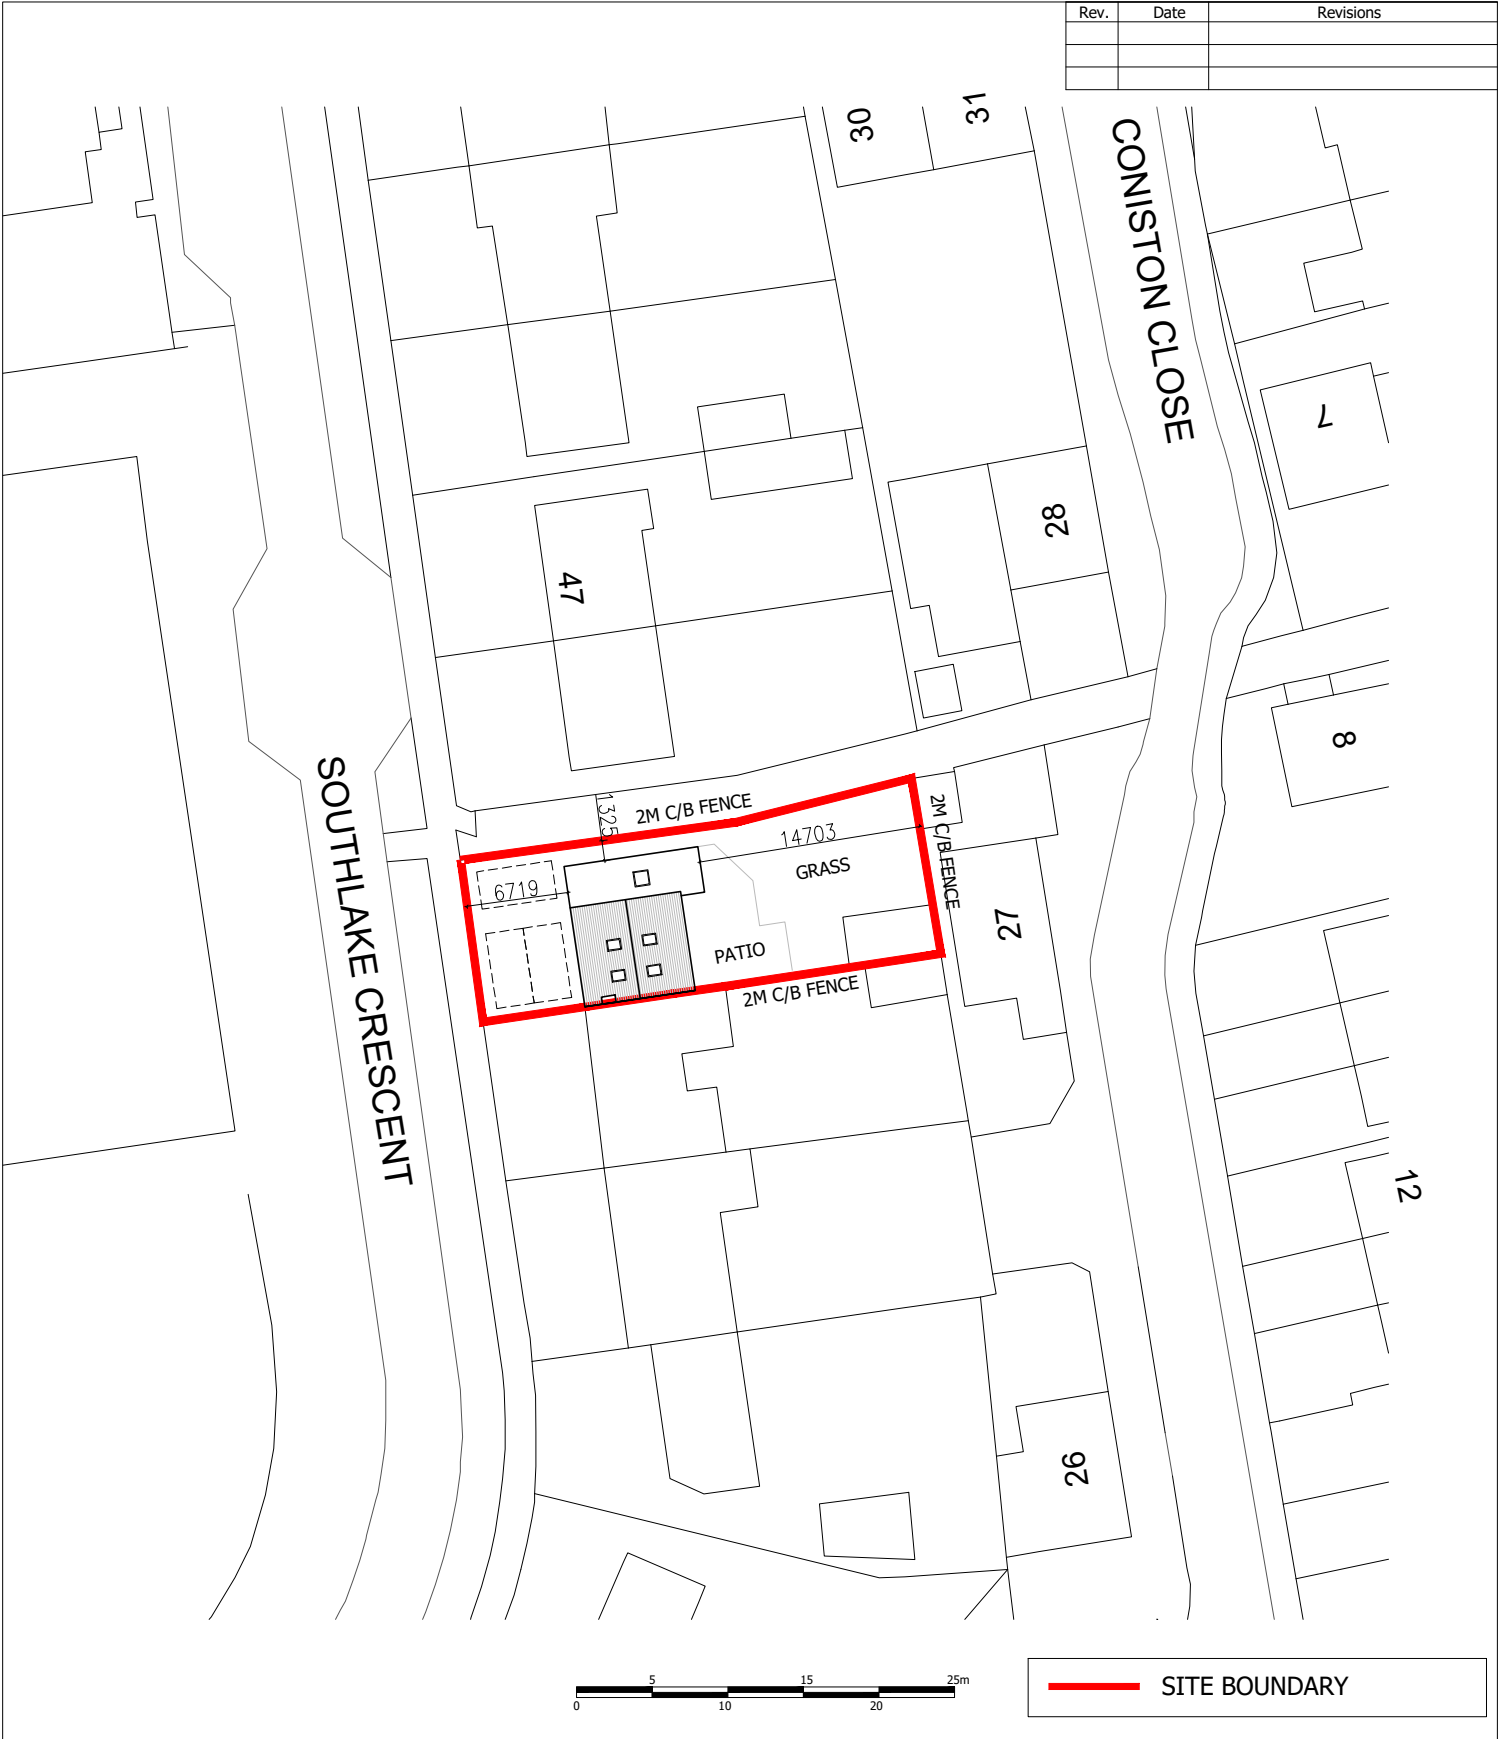

Client MS YVONNE MCMEEL			Drawing Title PROPOSED BLOCK PLAN <
----------------------------	--	--	---