

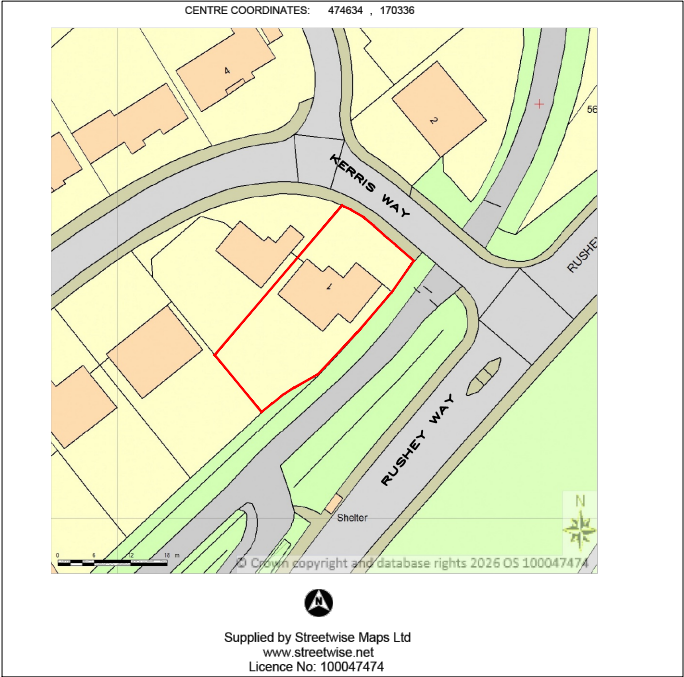


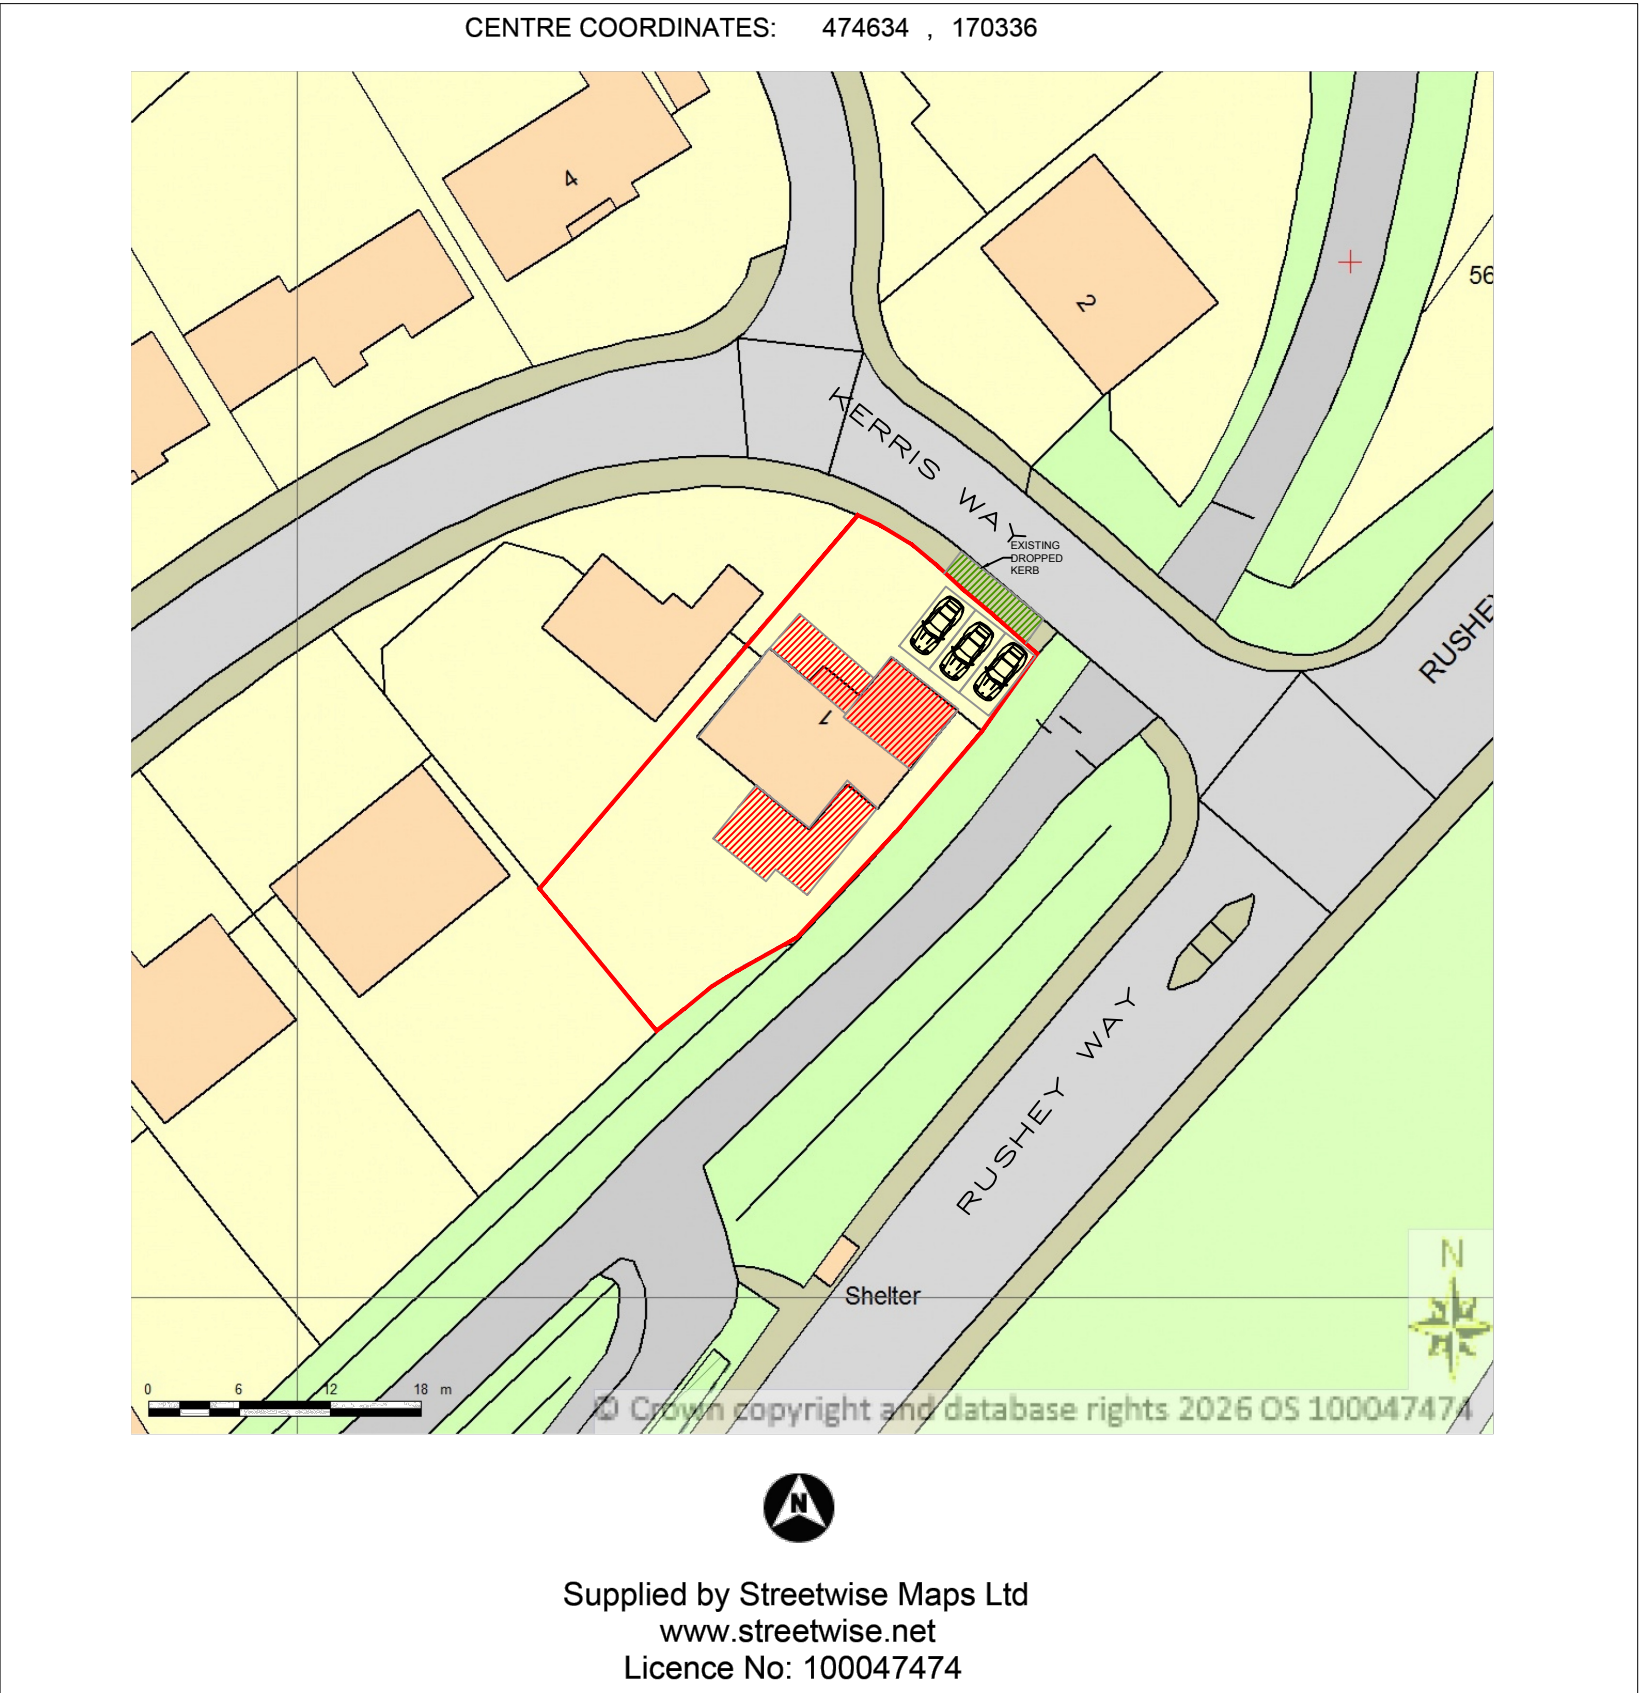

LOCATION PLAN
SCALE 1:1250@A3

BLOCK PLAN
SCALE 1:500@A3

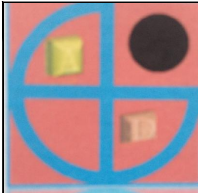

	PROJECT:	1 Kerris Way Earley	DRAWN BY:	P.S.	DRAWING TITLE:		ArchDezine Limited archdeziner7@gmail.com
	PROPOSED GARAGE CONVERSION,SINGLE STOREY EXTENSIONS		DATE:	04/02/2026	LOCATION AND BLOCK PLAN		
			SCALE:	AS SHOWN@A3	DRAWING NUMBER: KW-01R1		
			FILENAME:	26001			