



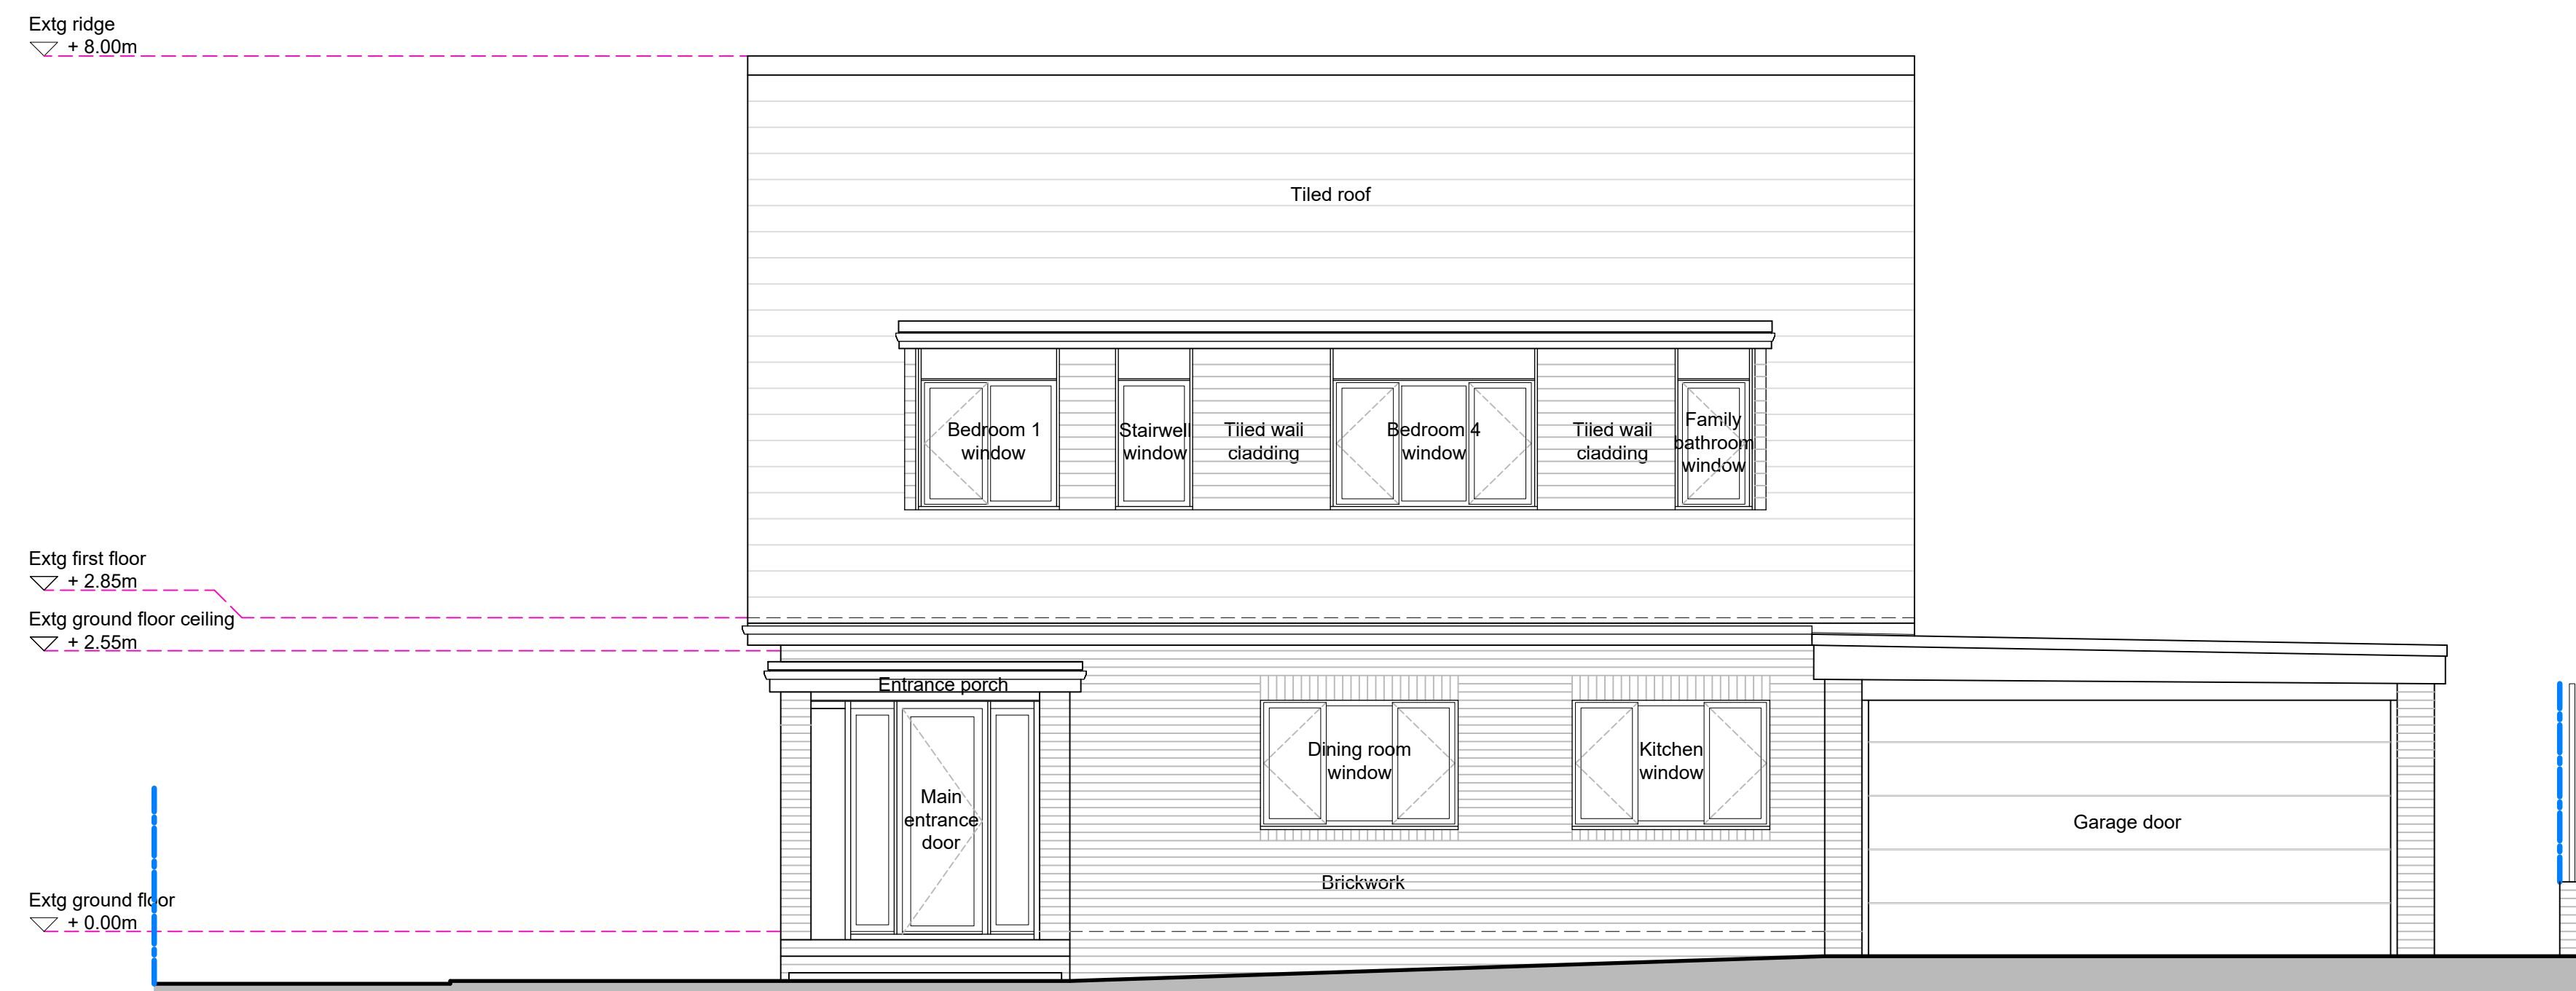

EXISTING FRONT ELEVATION A

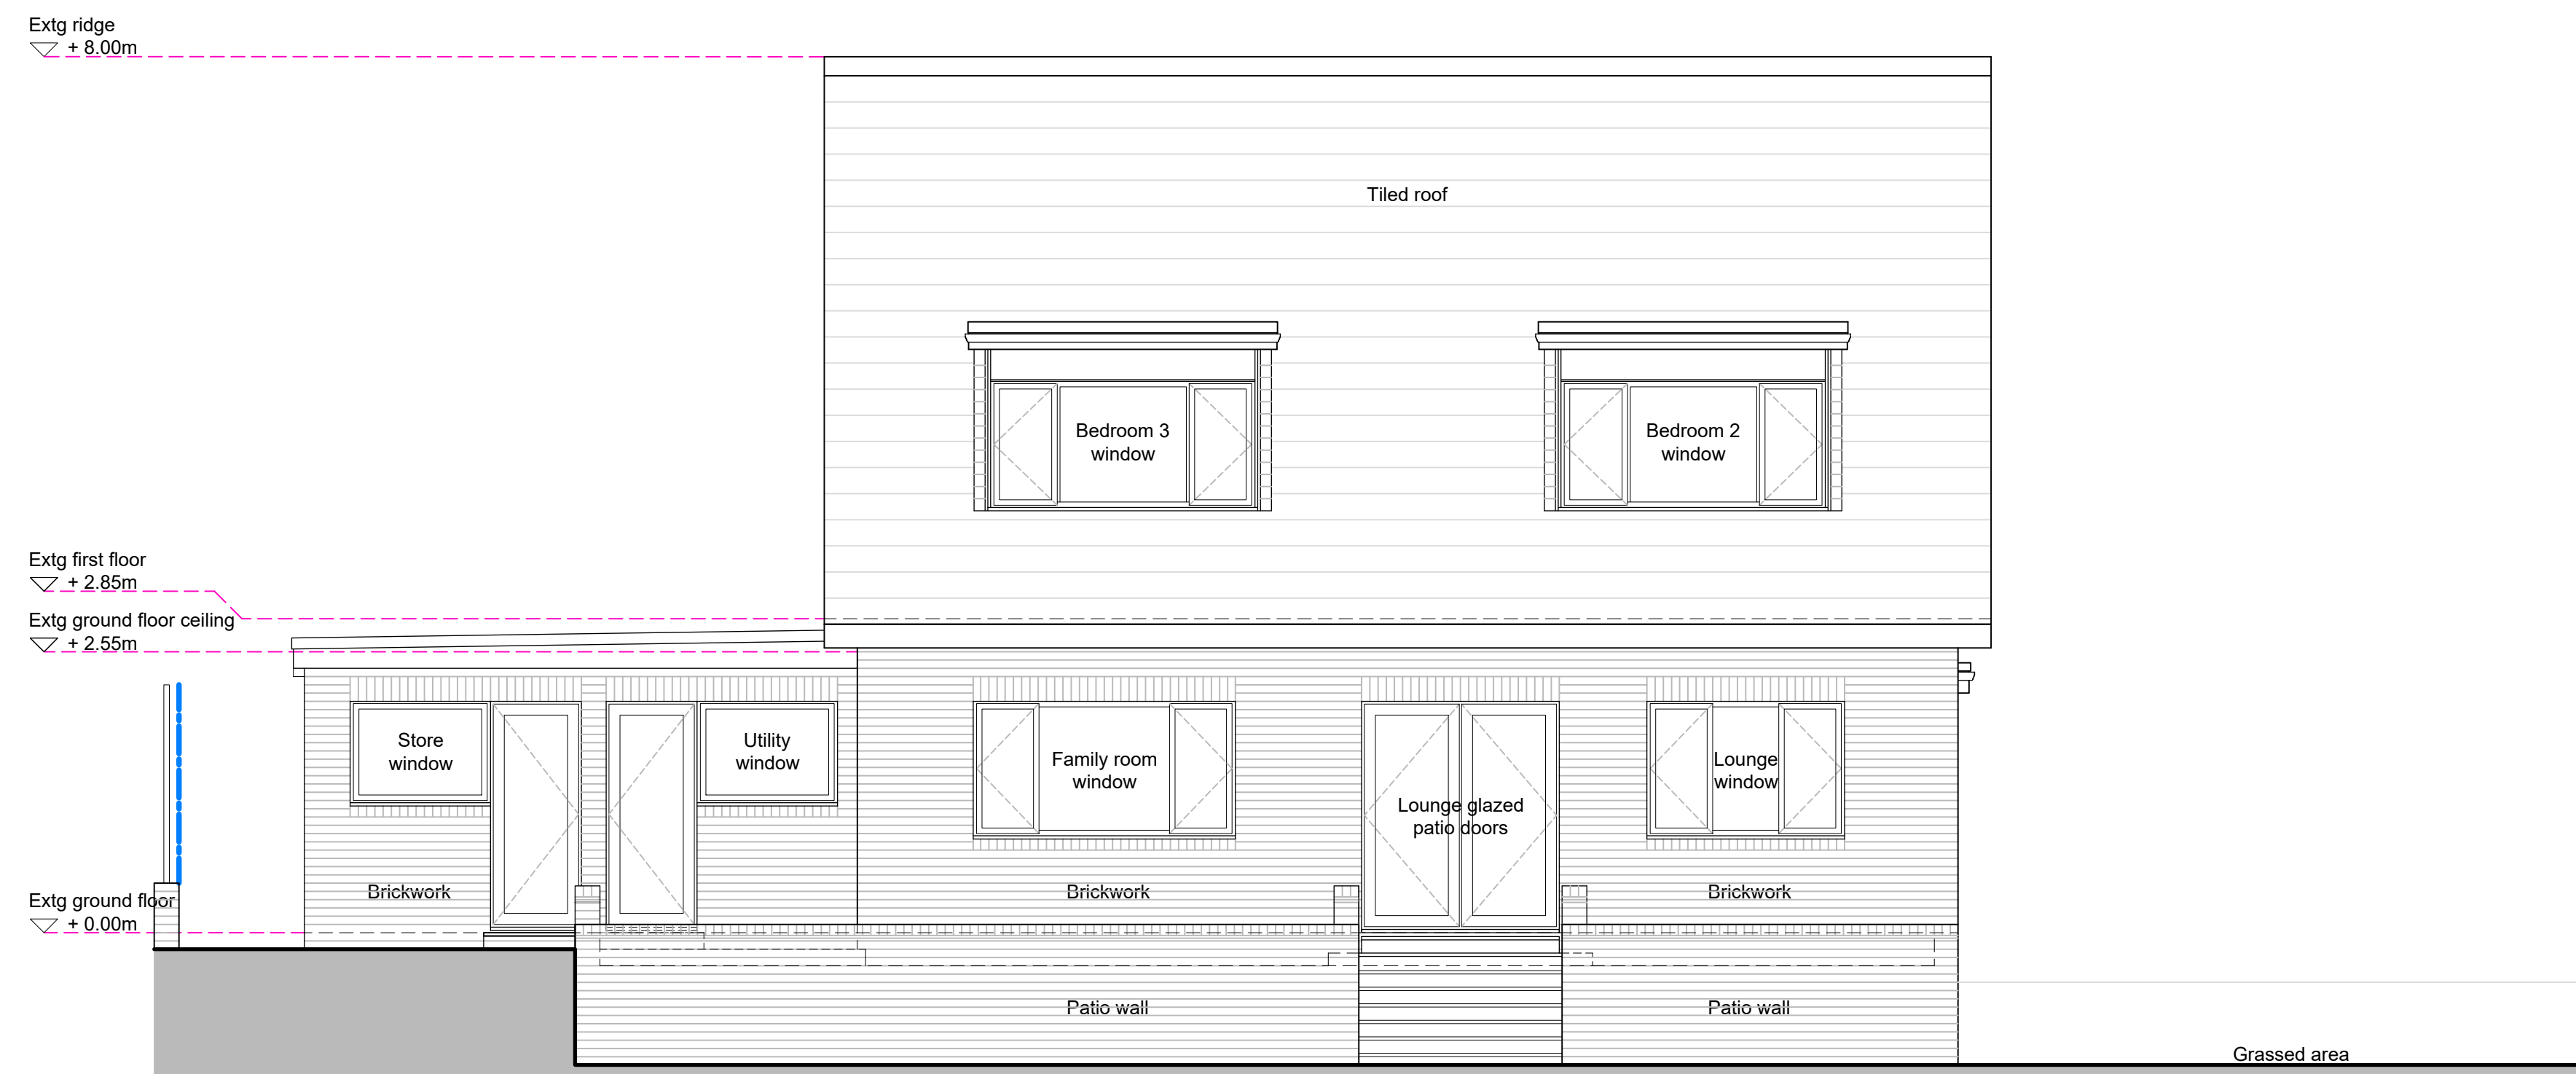

EXISTING REAR ELEVATION C

11.03.26	Drawing scale bar revised	Rev A
EXISTING FRONT ELEVATION A & REAR ELEVATION C		
MR & MRS KEDIA SINGLE & DOUBLE STOREY EXTENSION 162, READING ROAD WOKINGHAM RG41 1LH		
SCALE- 1:50 @ A1	FEBRUARY 2026	V KOTHARI
12/P-07		A