

COLOUR CONVENTIONS:

BLACK: EXISTING OR UNCHANGED
BLUE: MODIFIED OR TO BE MOVED
GREEN: REDUNDANT OR TO BE REMOVED
RED: PROPOSED OR ADDITIONAL
GRAY: OS / SURVEY DATA

RESIDUAL RISK

RESIDUAL RISKS	
REF	HAZARD
02	COLUMN CONNECTION SETTING OUT POINTS
03	EXISTING FOUNDATIONS
04	HIGH VOLTAGE TROUGH ROUTE
05	PLATFORM SURFACE LEVELS
06	BURIED SERVICES IN PLATFORM
08	BRIDGE SOFFIT TRACK CLEARANCE
09	BRIDGE TEMPORARY SUPPORT CONDITIONS
10	EXISTING SERVICES MOUNTED TO BRIDGE
11	COLUMN CONNECTION SETTING OUT POINTS
12	ANCILLARY EQUIPMENT (LIGHTING COLUMNS, HELP POINT ETC)
13	BOLTED CONNECTIONS AT COLUMNS
14	LIFTING ARRANGEMENTS
15	WORKING PLATFORM WIDTH/ SITE HOARDING
16	REMOVAL OF EXISTING BRIDGE STRUCTURE
17	WORKING NEAR THE OPERATIONAL RAILWAY
18	HIGH VOLTAGE TROUGH ROUTE
19	WORKING AT HEIGHT
20	BURIED SERVICES IN PLATFORM
21	LIGHTING TO PROPOSED STRUCTURE
22	ALTERATIONS TO BOUNDARY FENCELINE
23	ALTERATIONS TO PLATFORM 2 ARRANGEMENT

B01	01/09/25	For Form A/B Approval	MAK	AK	WH
P03	11/07/25	For IDC / IDR	DR	AK	WH
P02	09/05/25	For IDC / IDR	DR	AK	WH
P01	24/08/20	For Information	GRD	JFQ	WH
Rev	Date	Description of Revisions	Drawn	Chkd	Appr
Status			Suitability		
For Stage Approval			S4		



Contractor(s)

robert west
proesgroup

VolkerFitzpatrick


Project

Earley Station Footbridge


Plinth Level
Drawing Title

Platform 2 Level
Proposed GA - Platform 2


Designed	J. F. Quincoes	Signed	J. F. Quincoes	Date	08/05/25
Drawn	D. Rogers	Signed	D. Rogers	Date	08/05/25
Checked	J. F. Quincoes	Signed	J. F. Quincoes	Date	08/05/25
Approved	W. Hirst	Signed	W. Hirst	Date	01/09/25
Scale(s)	As Shown @ A1		ELR&Mileage	RDG2 66m 55yds	
Alternative Reference	3000-057/17		Sheet	1 of 1	
Drawing Number	S100264-RWT-1706-WSX_SEAR-DRG-ECV- 002366		Revision	B01	

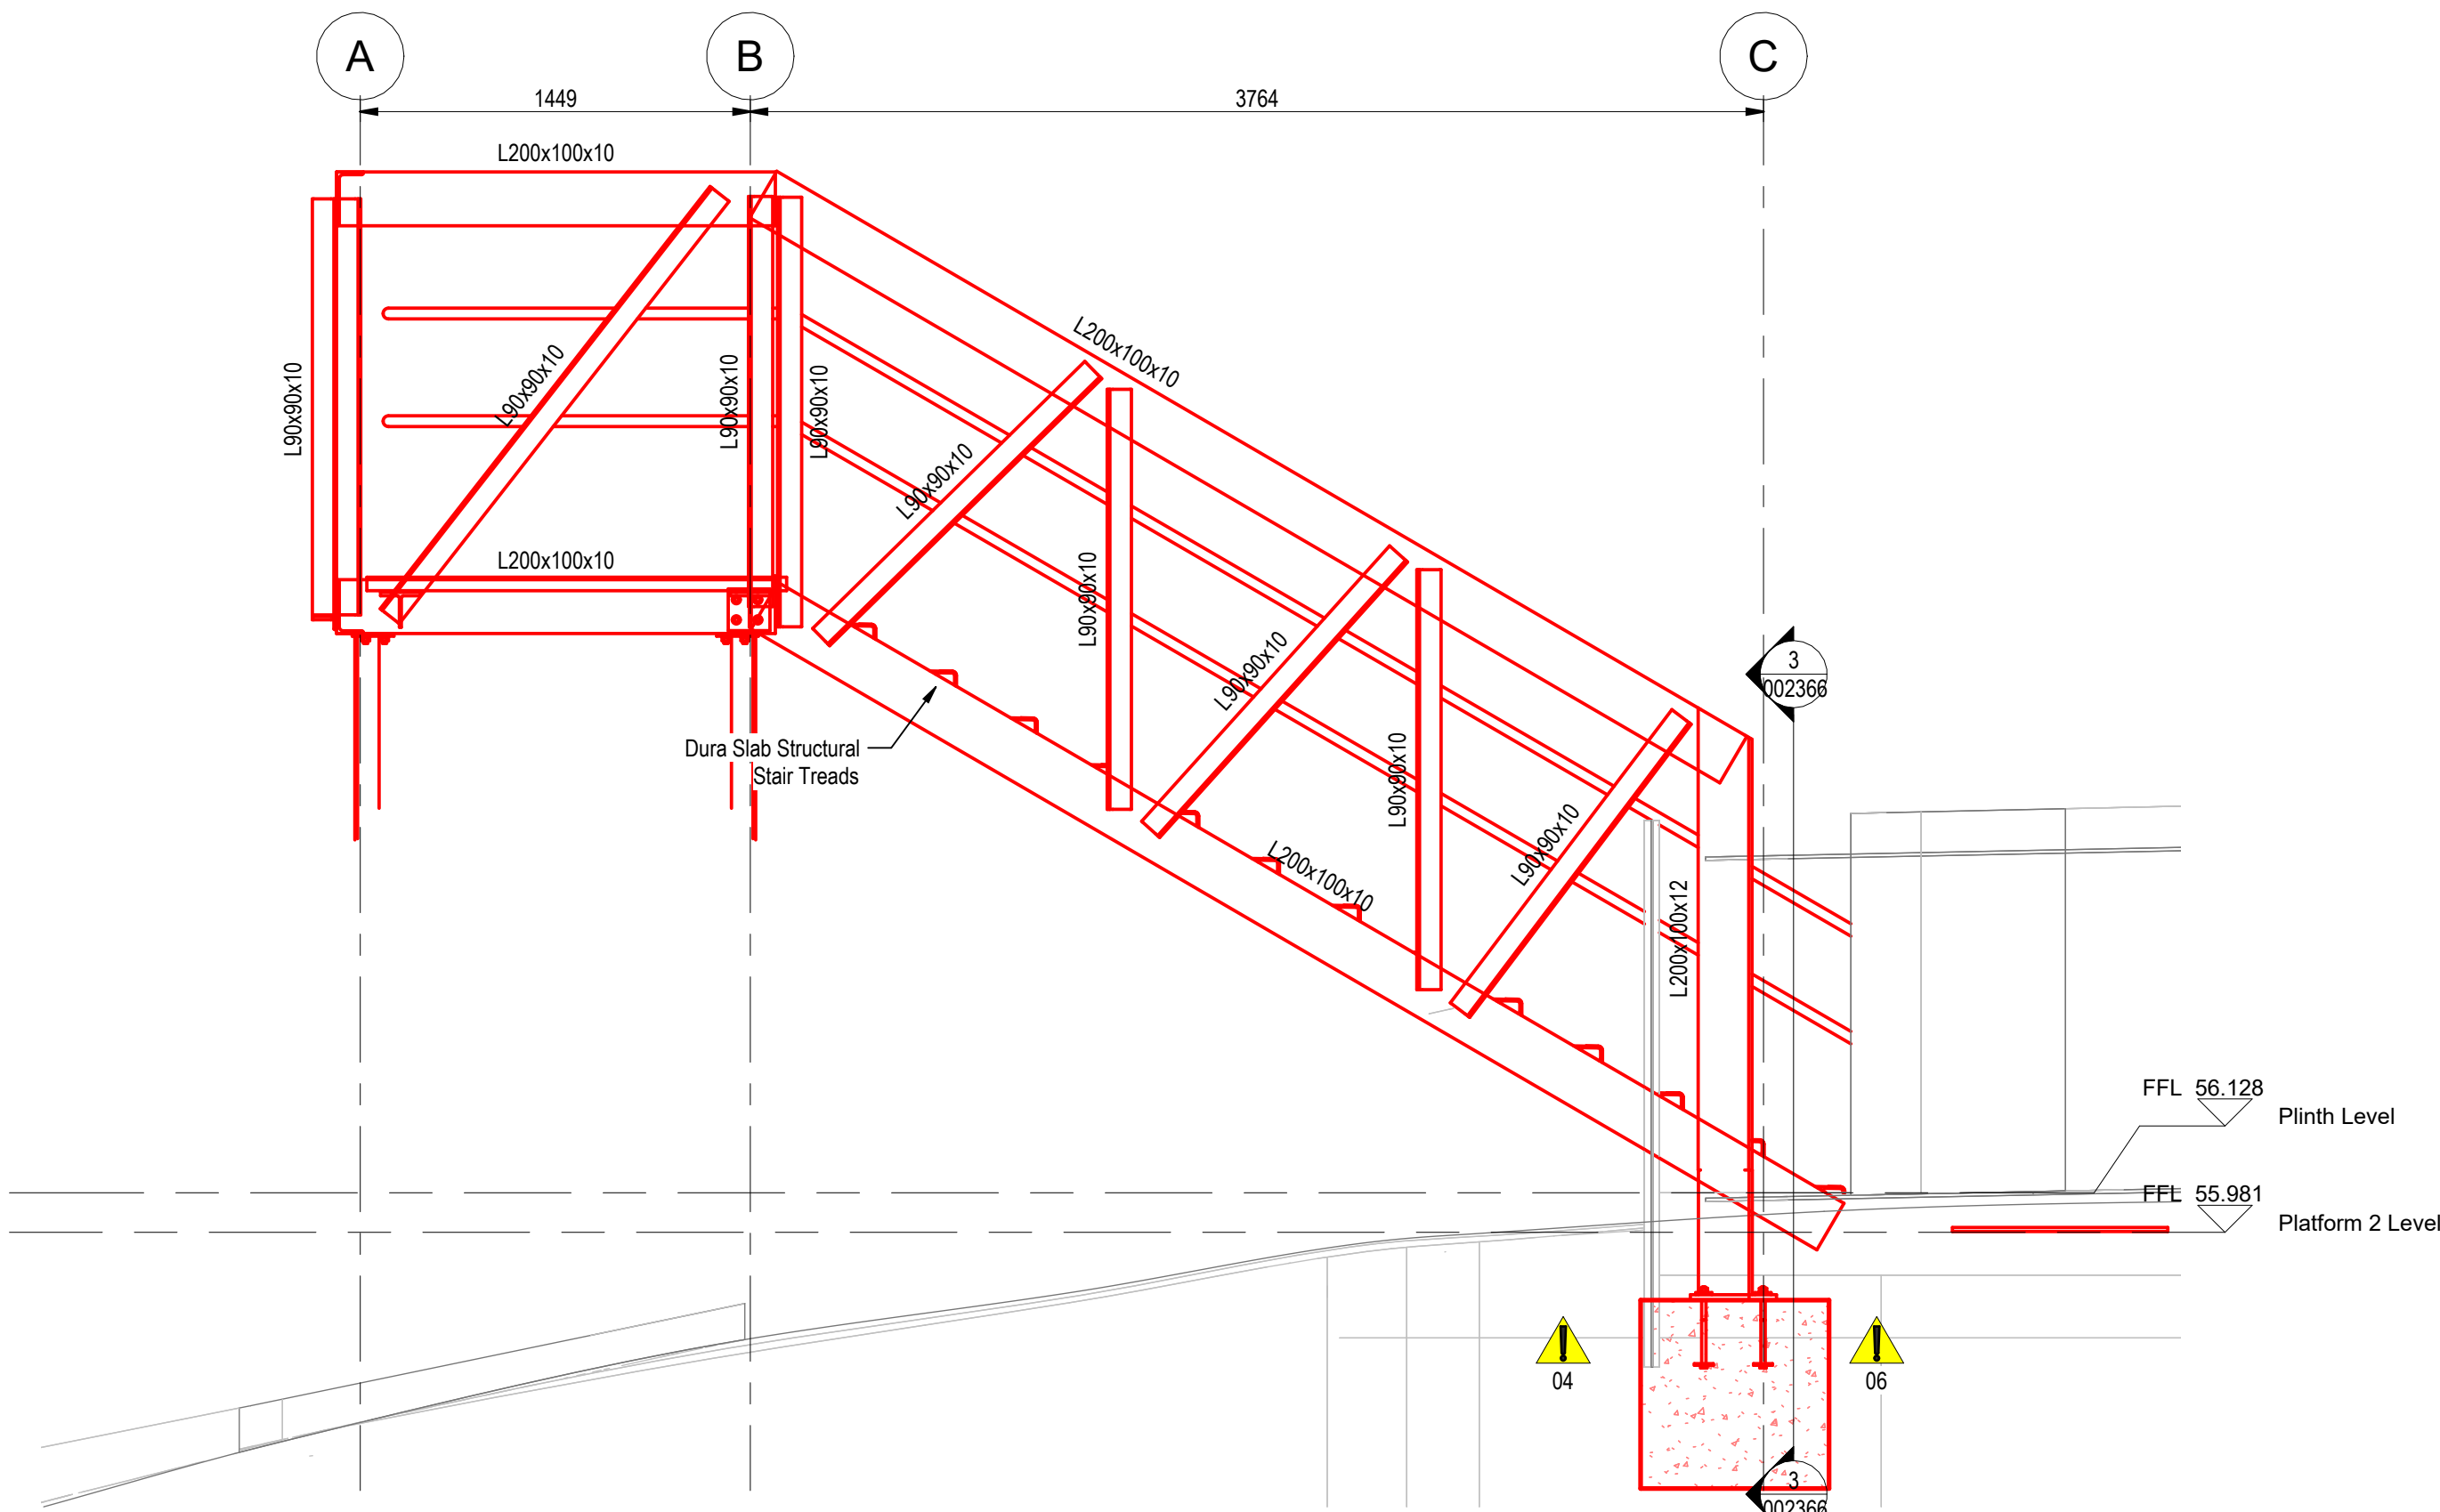


1 Platform 2 Section A
Scale 1 : 25

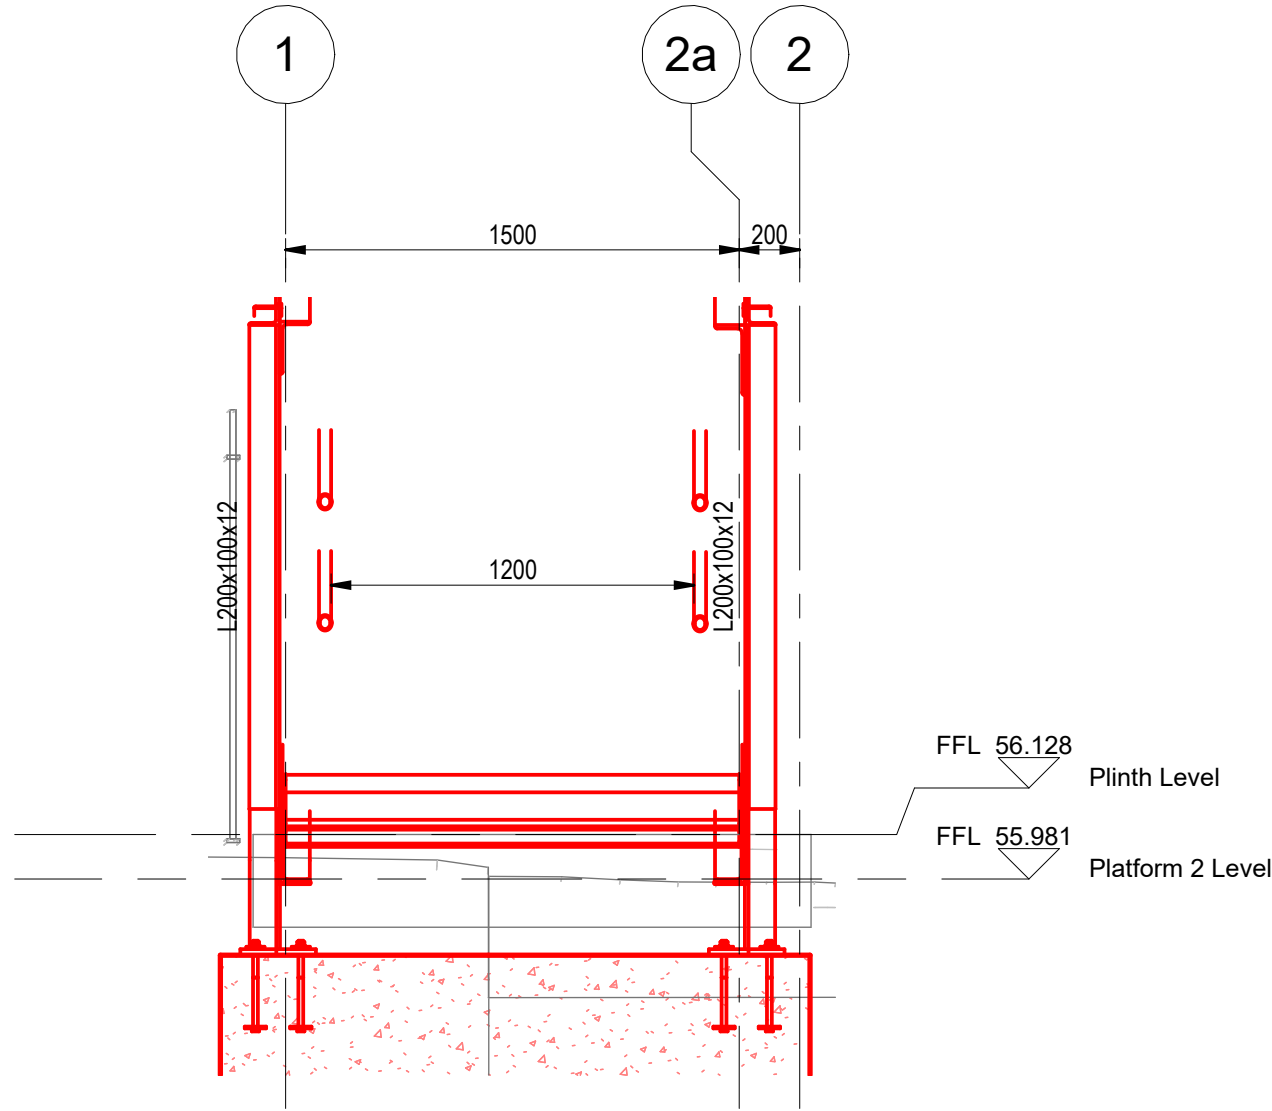

3 Platform 2 Section C
Scale 1 : 25

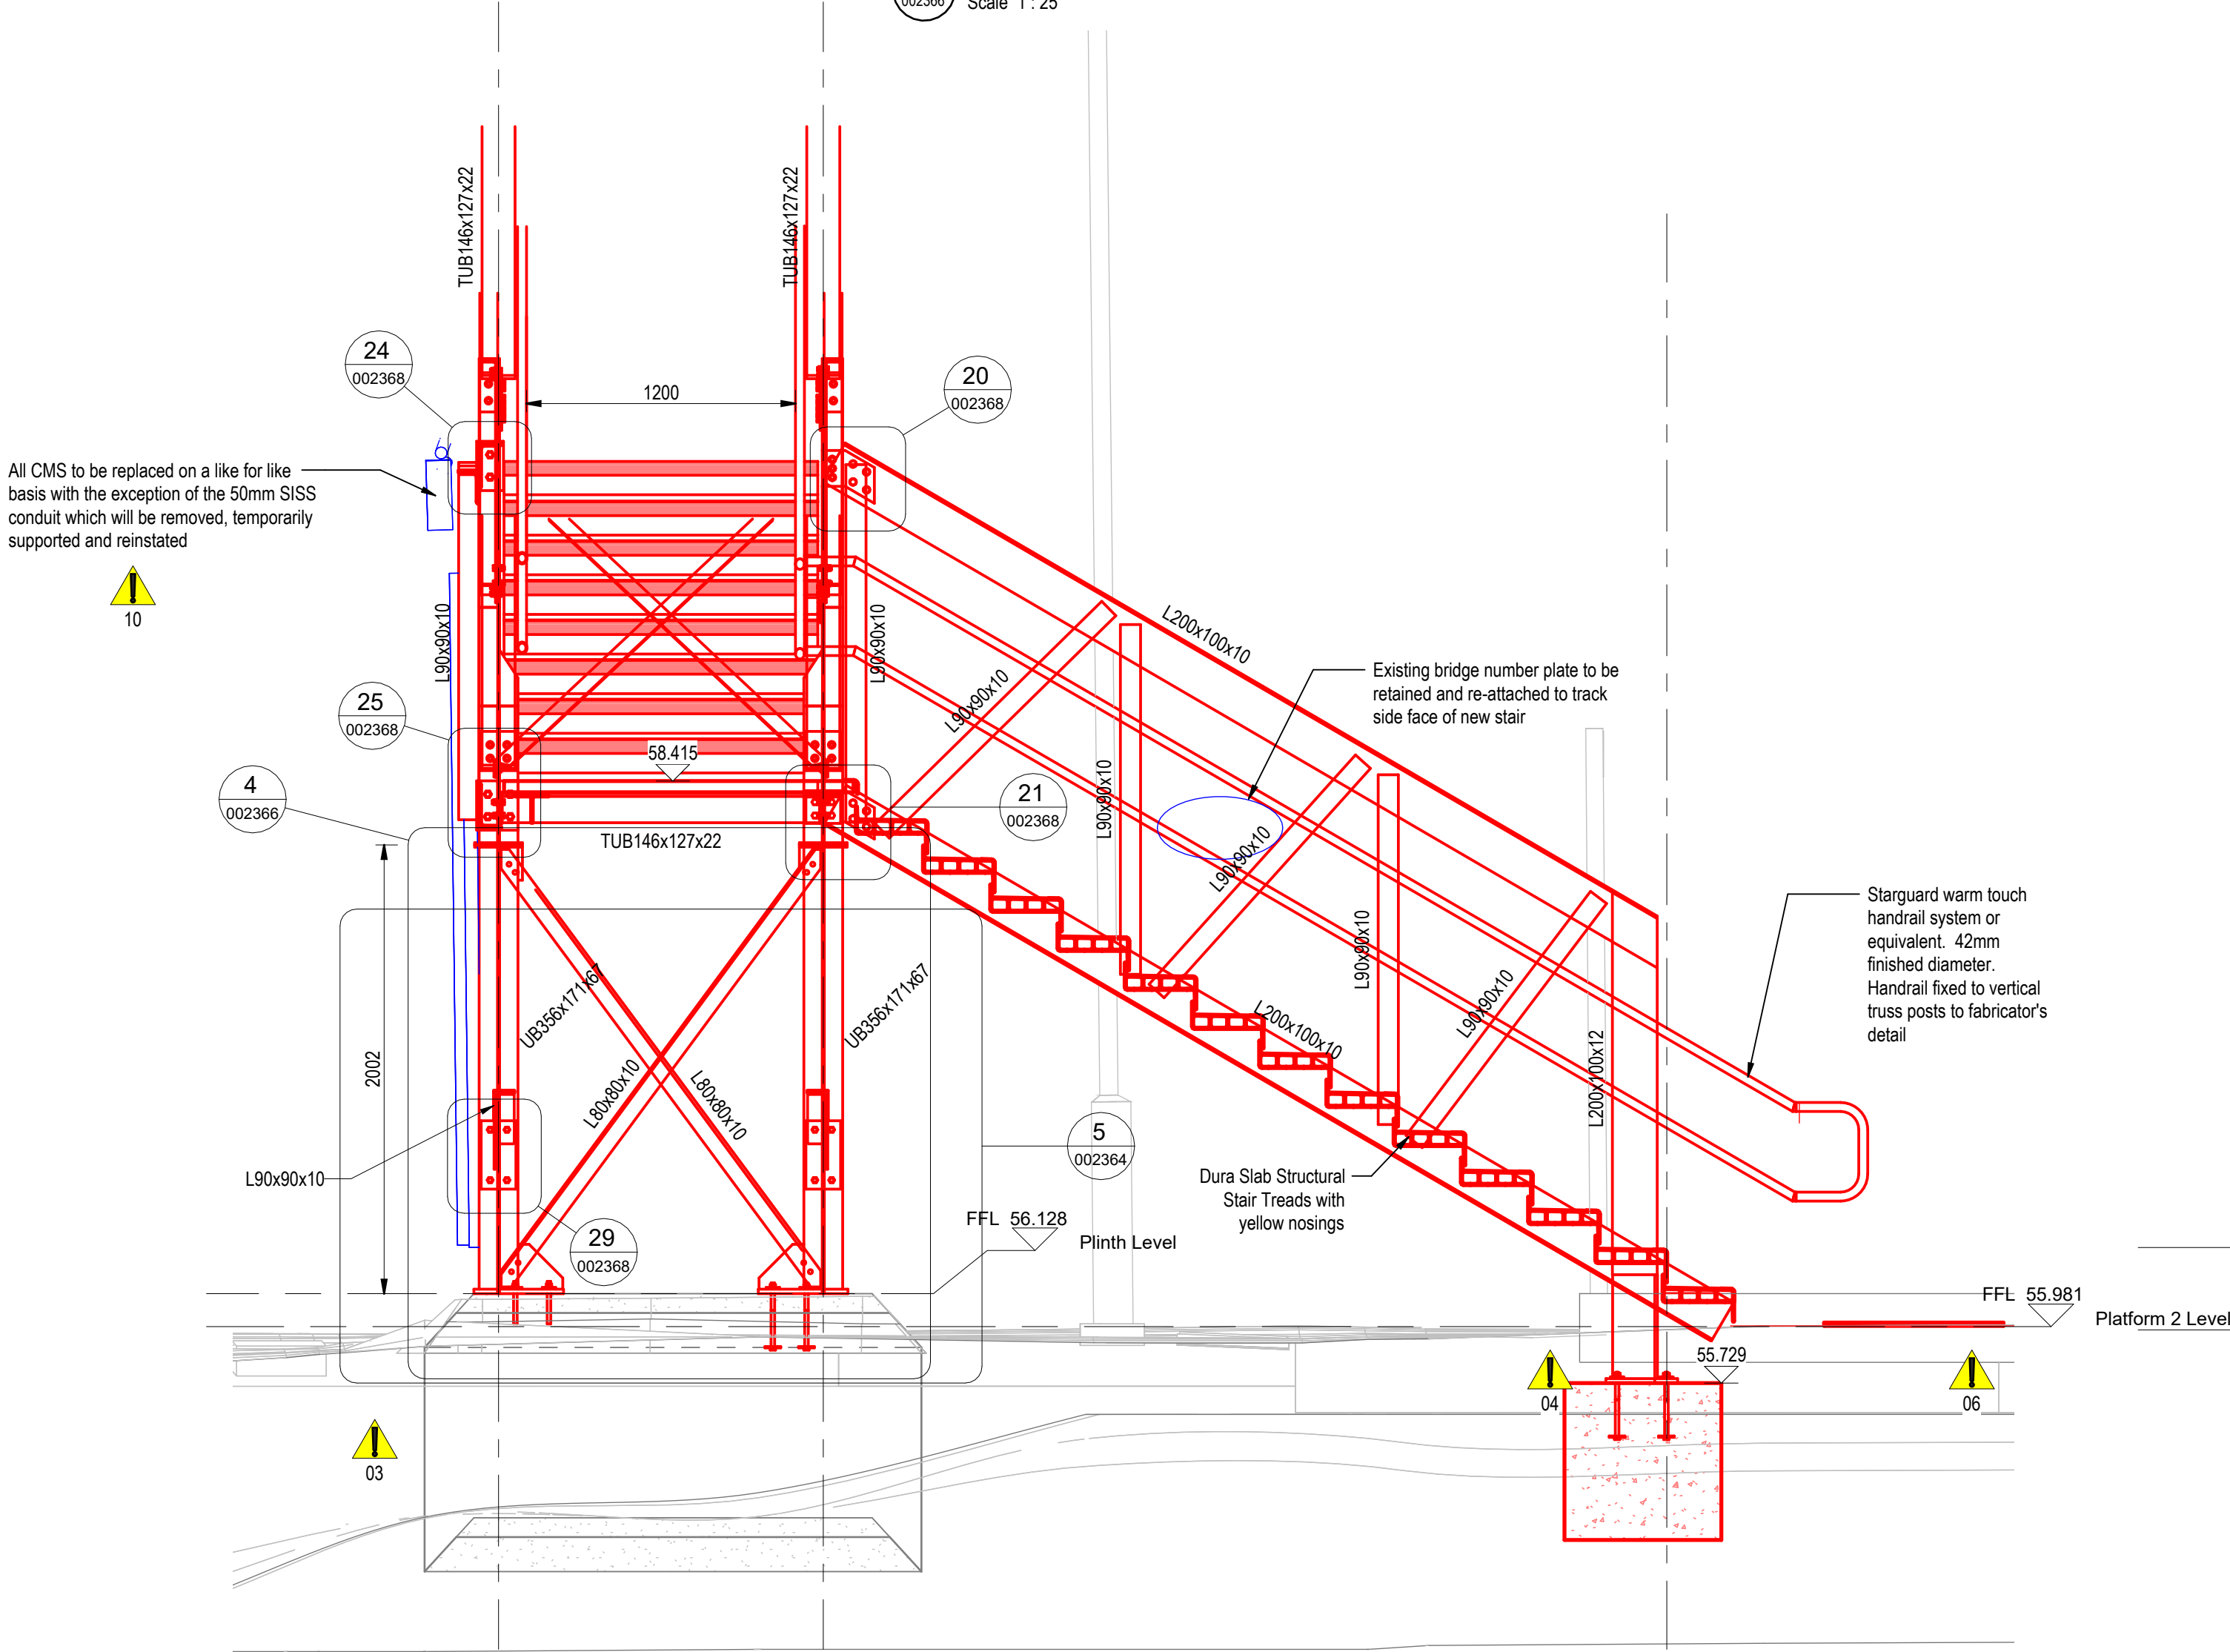

2 Platform 2 Section B
Scale 1 : 25

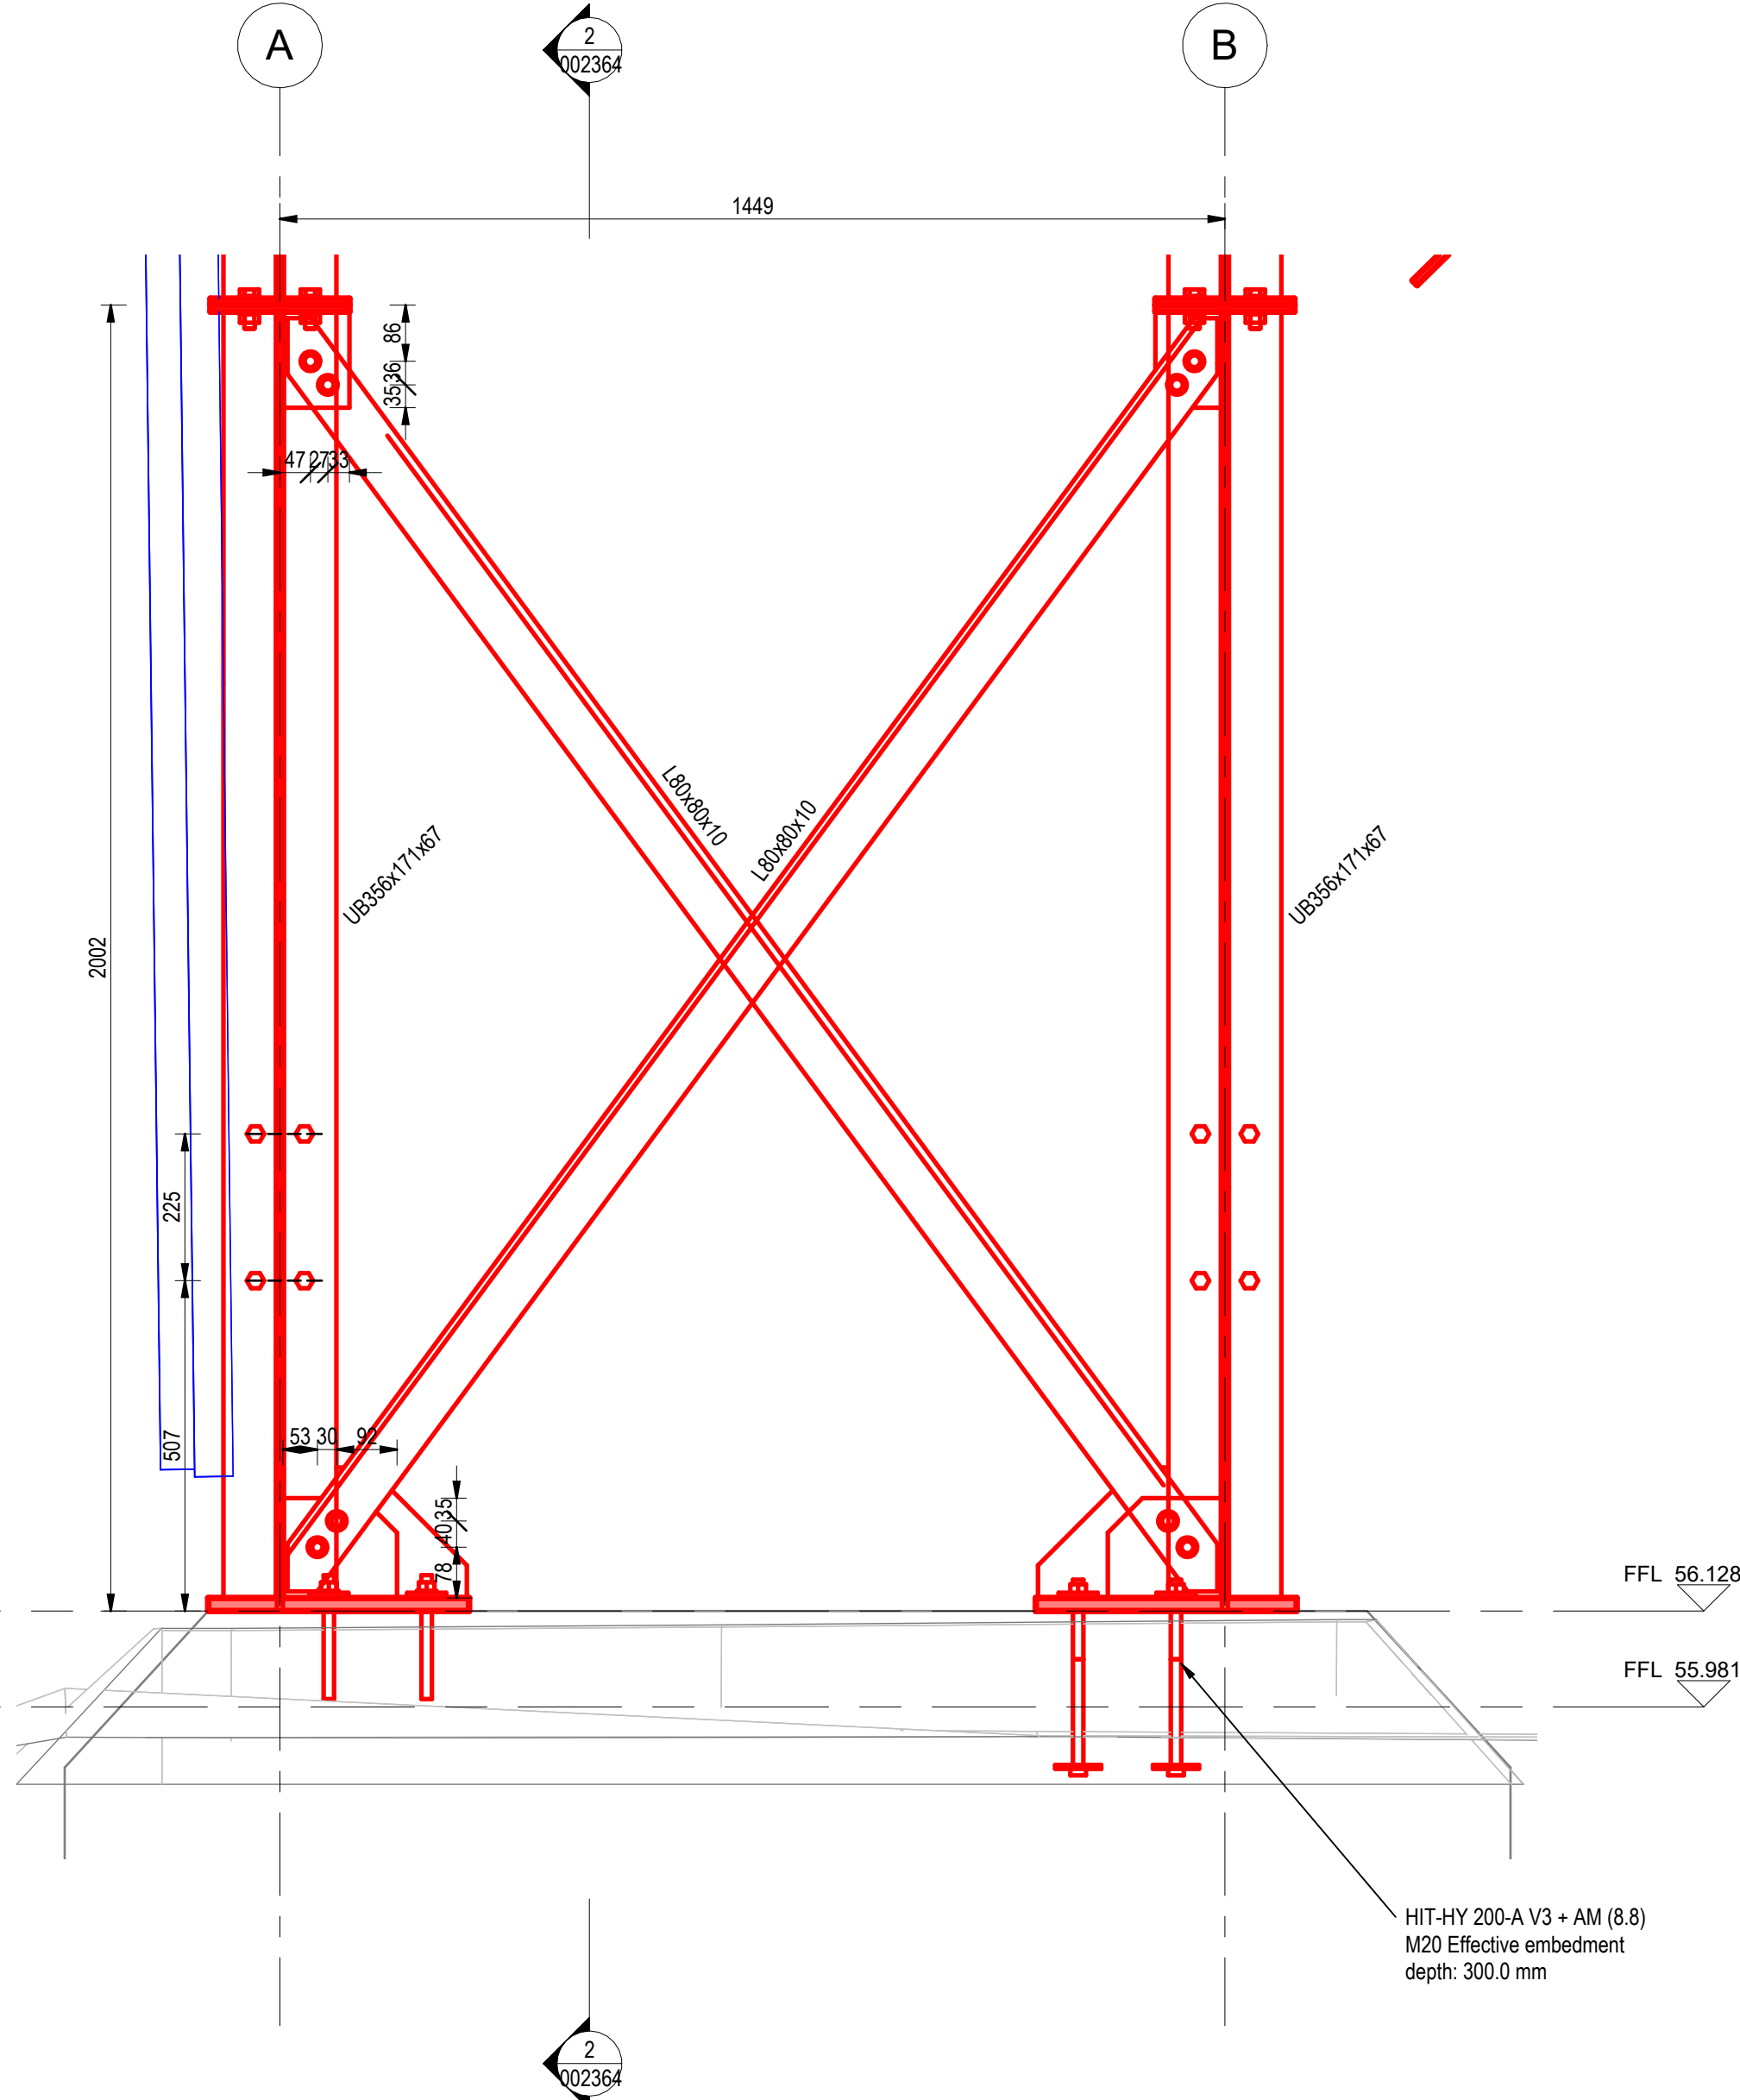

4 Platform 2 Column elevation
Scale 1 : 10