




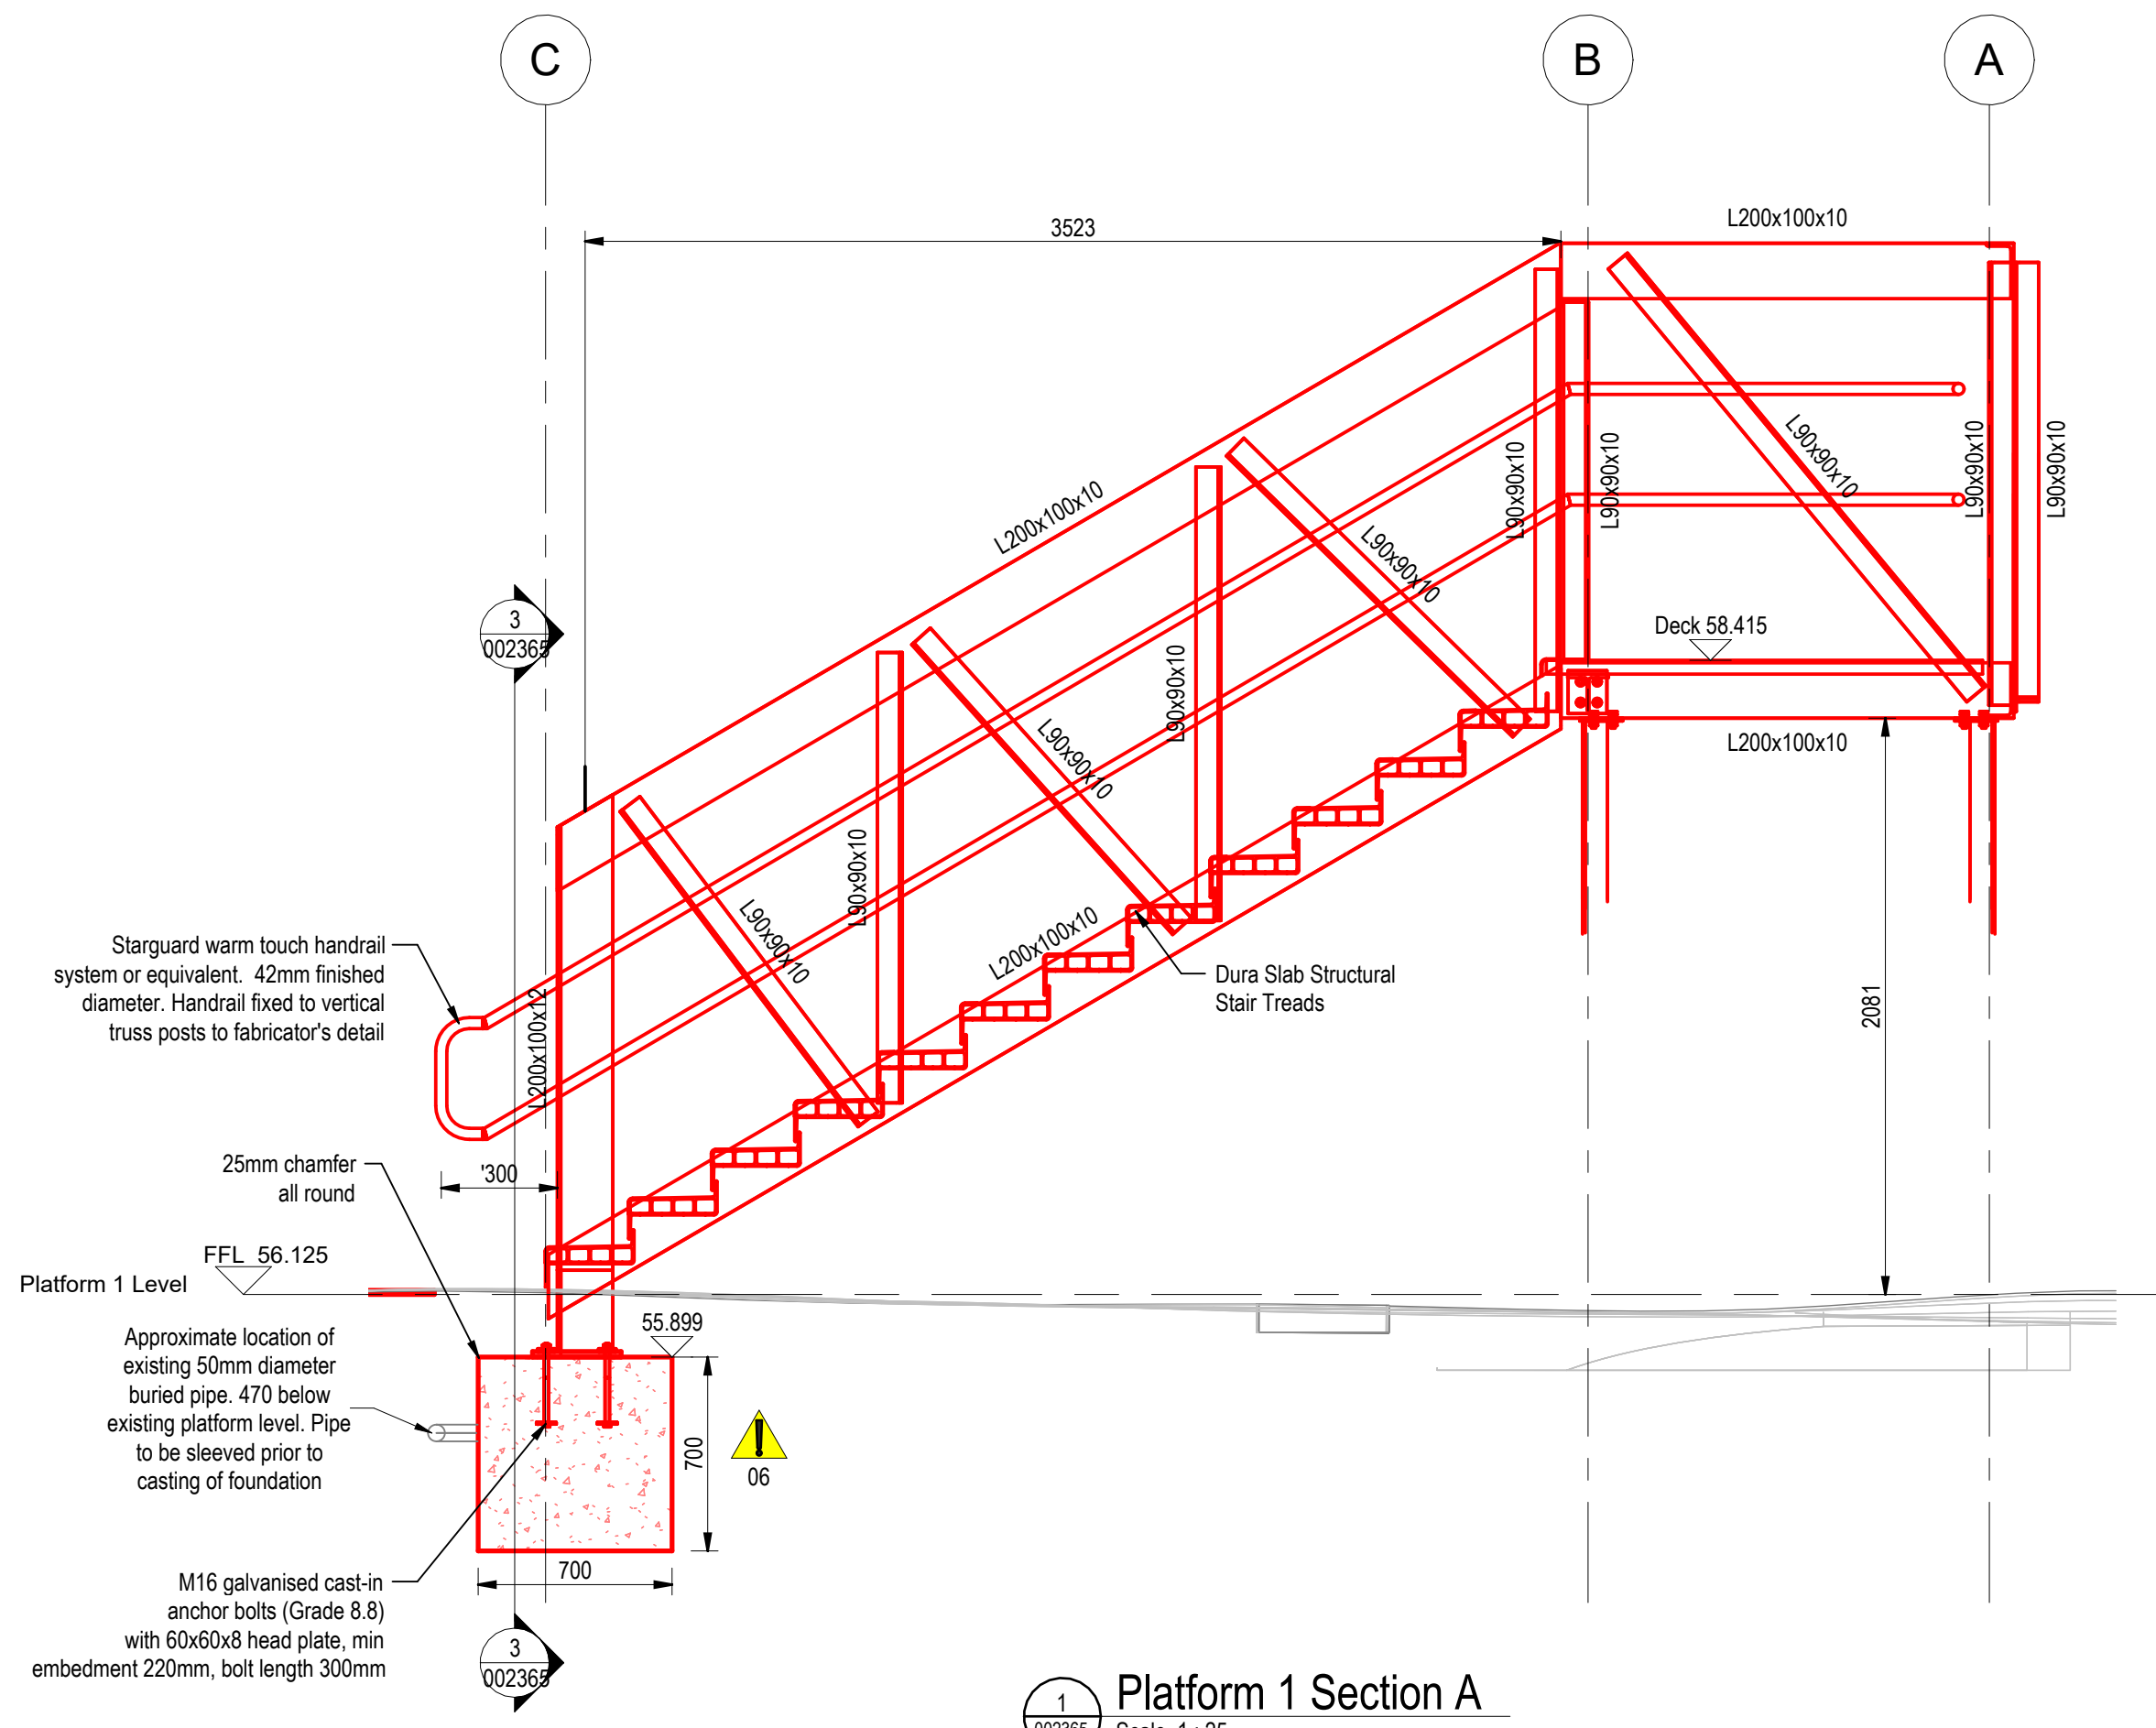

1 Platform 1 Section A
Scale 1 : 25

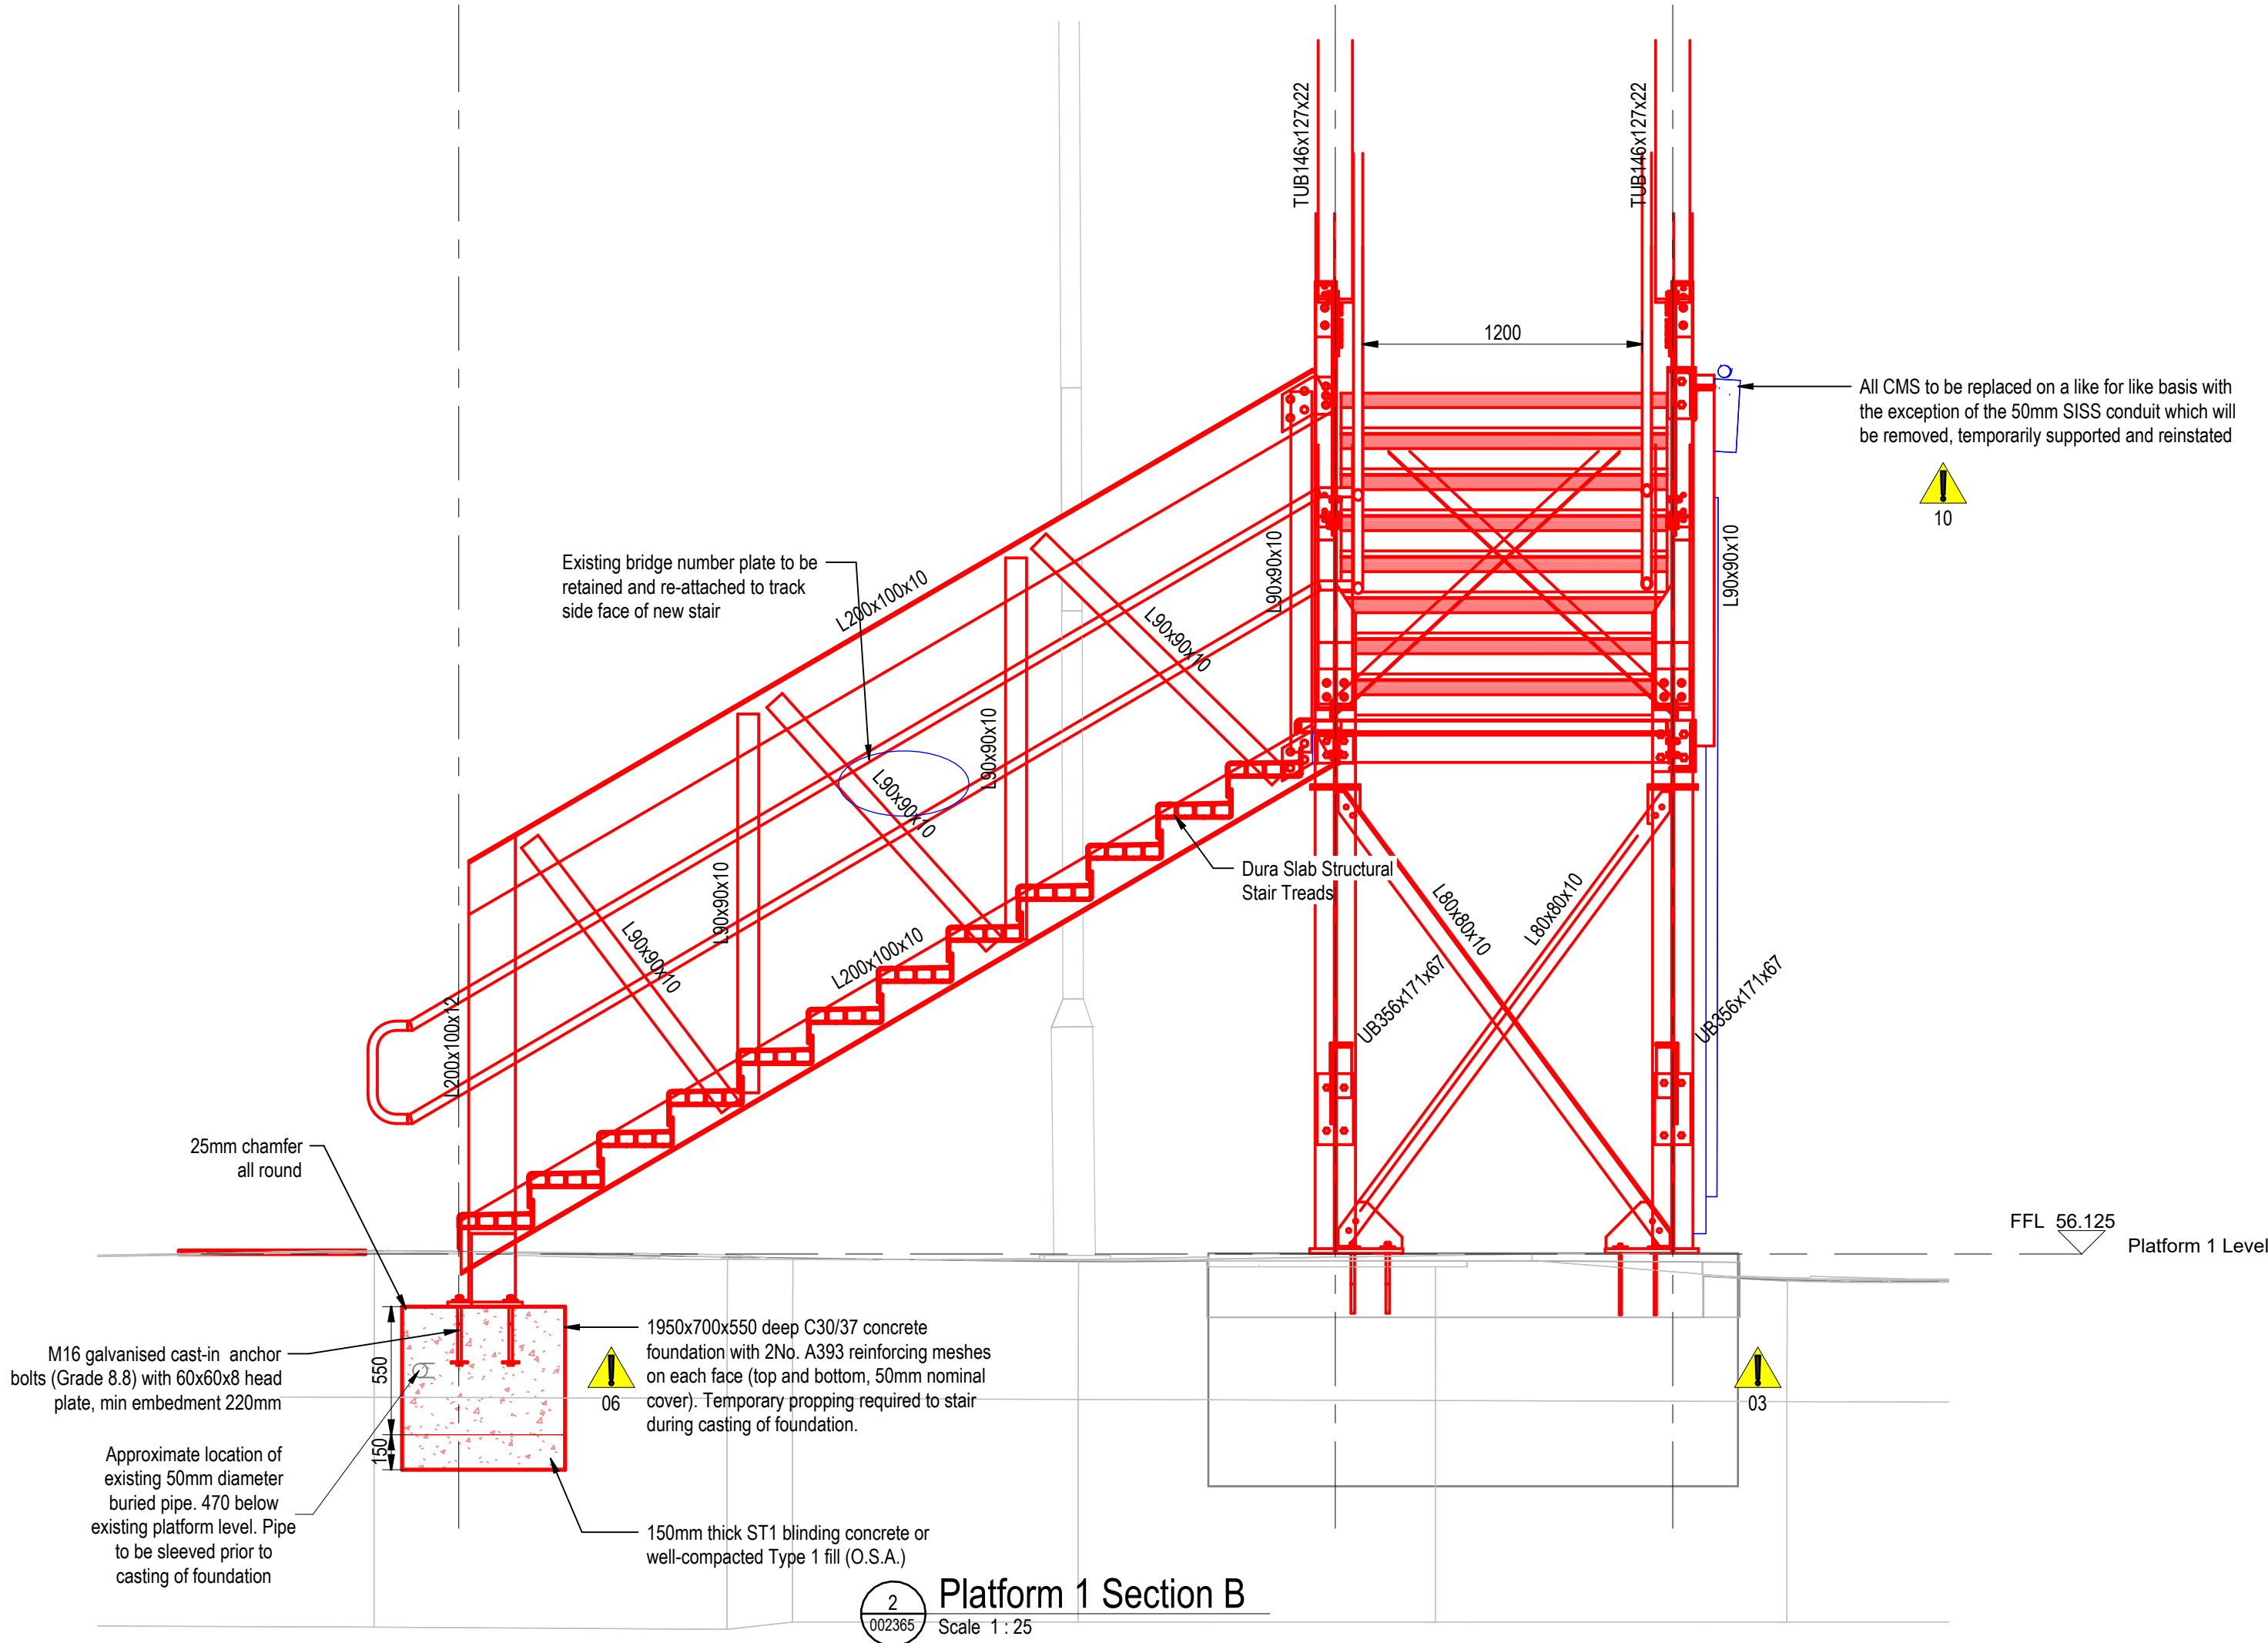

2 Platform 1 Section B
Scale 1 : 25

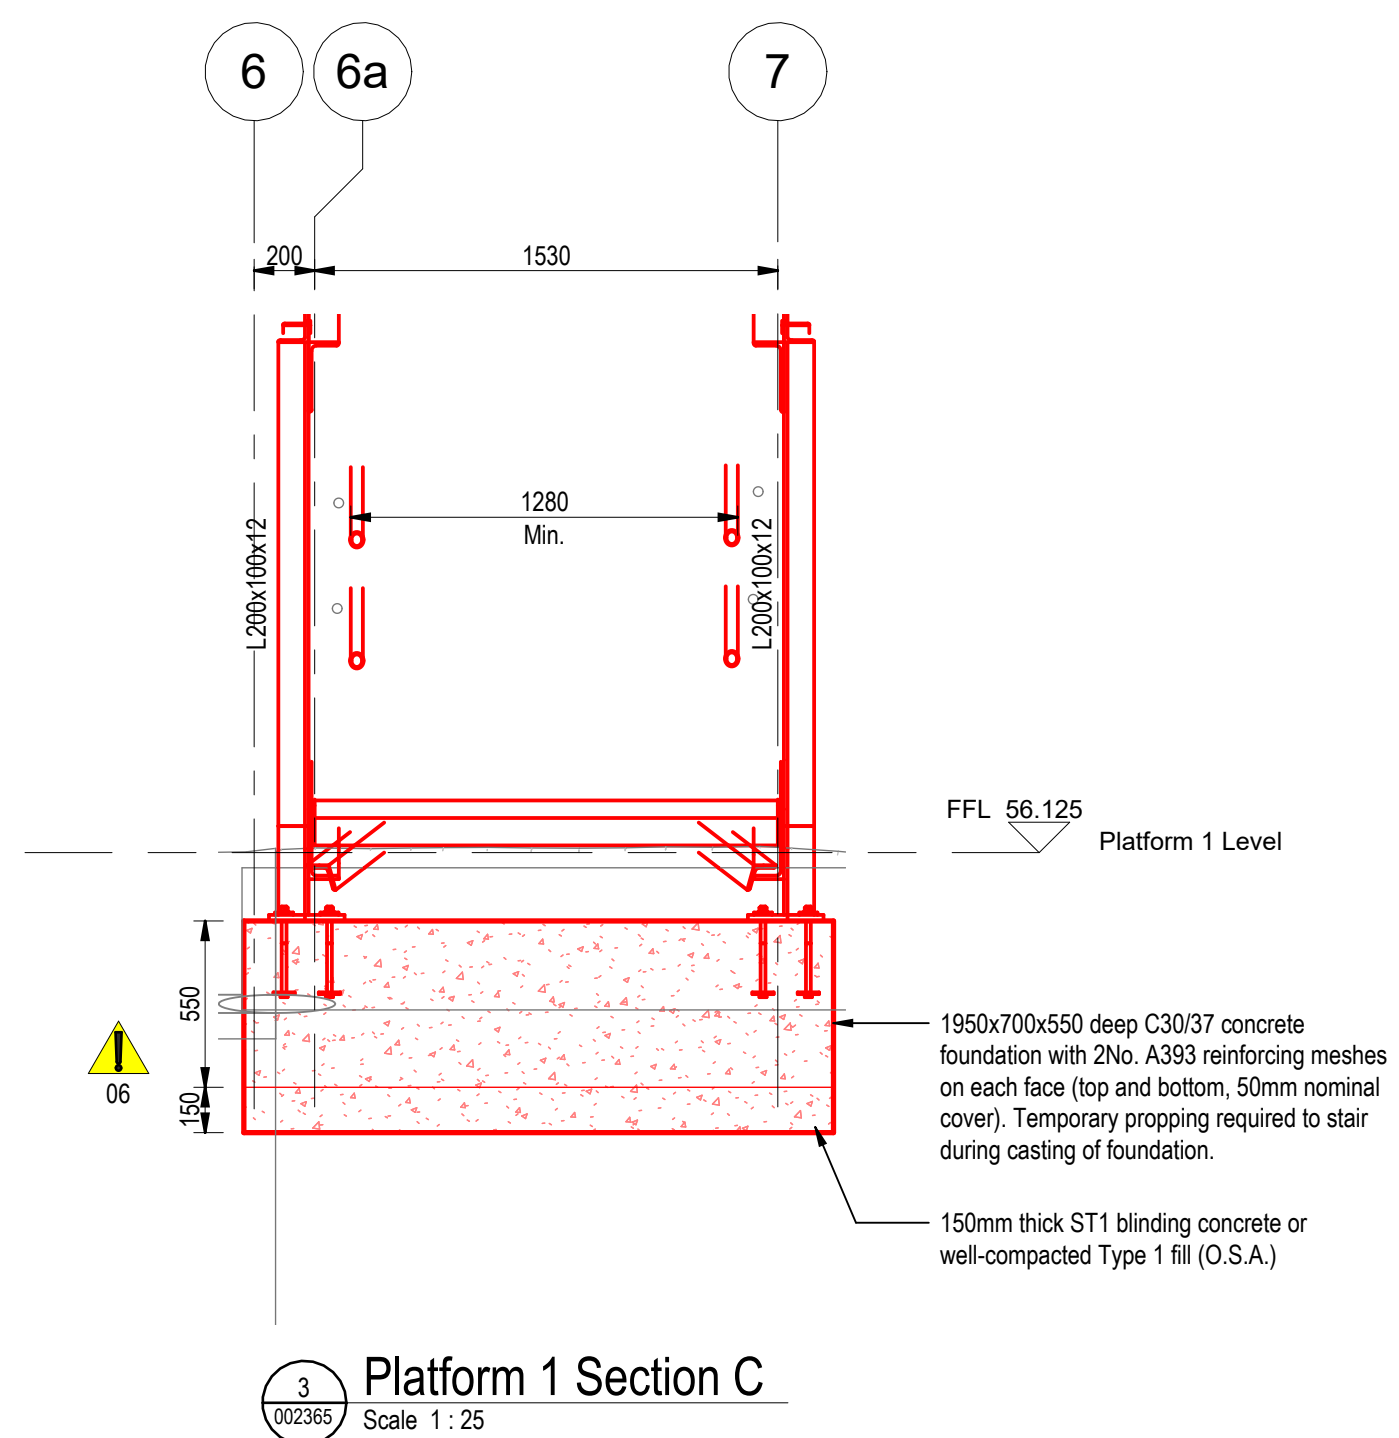


3 Platform 1 Section C
Scale 1 : 25

COLOUR CONVENTIONS:	
BLACK:	EXISTING OR UNCHANGED
BLUE:	MODIFIED OR TO BE MOVED
GREEN:	REDUNDANT OR TO BE REMOVED
RED:	PROPOSED OR ADDITIONAL
GRAY:	OS / SURVEY DATA

⚠ RESIDUAL RISK

Notes
1. For General Notes and Residual Risks table, see drawing ref. S100264-RWT-1706-WSX_SEAR-DRG-ECV- 002365.

B02	03/10/25	For Form A/B Approval	GRD	AK	WH
B01	26/09/25	For Form A/B Approval	GRD	AK	WH
P03	11/07/25	For IDC / IDR	DR	AK	WH
P02	09/05/25	For IDC / IDR	DR	AK	WH
P01	24/08/20	For Information	GRD	JFQ	WH
Rev	Date	Description of Revisions	Drawn	Chkd	Appr
Status			Suitability		
For Stage Approval			S4		

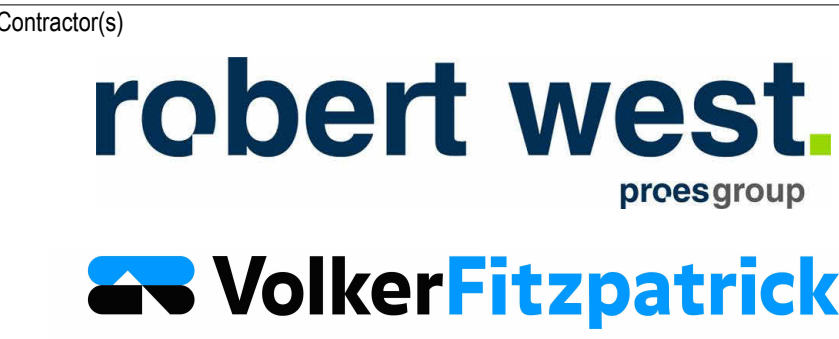

Project
Earley Station Footbridge

Drawing Title
Proposed GA - Platform 1

Designed	J. F. Quincoces	Signed	J. F. Quincoces	Date	08/05/25
Drawn	D. Rogers	Signed	D. Rogers	Date	08/05/25
Checked	J. F. Quincoces	Signed	J. F. Quincoces	Date	08/05/25
Approved	W. Hirst	Signed	W. Hirst	Date	03/10/25
Scale(s)	As Shown @ A1		ELR&Mileage RDG2 66m 55yds		
Alternative Reference		3000-057/17		Sheet	1 of 1
Drawing Number		S100264-RWT-1706-WSX_SEAR-DRG-ECV- 002365			Revision B02