




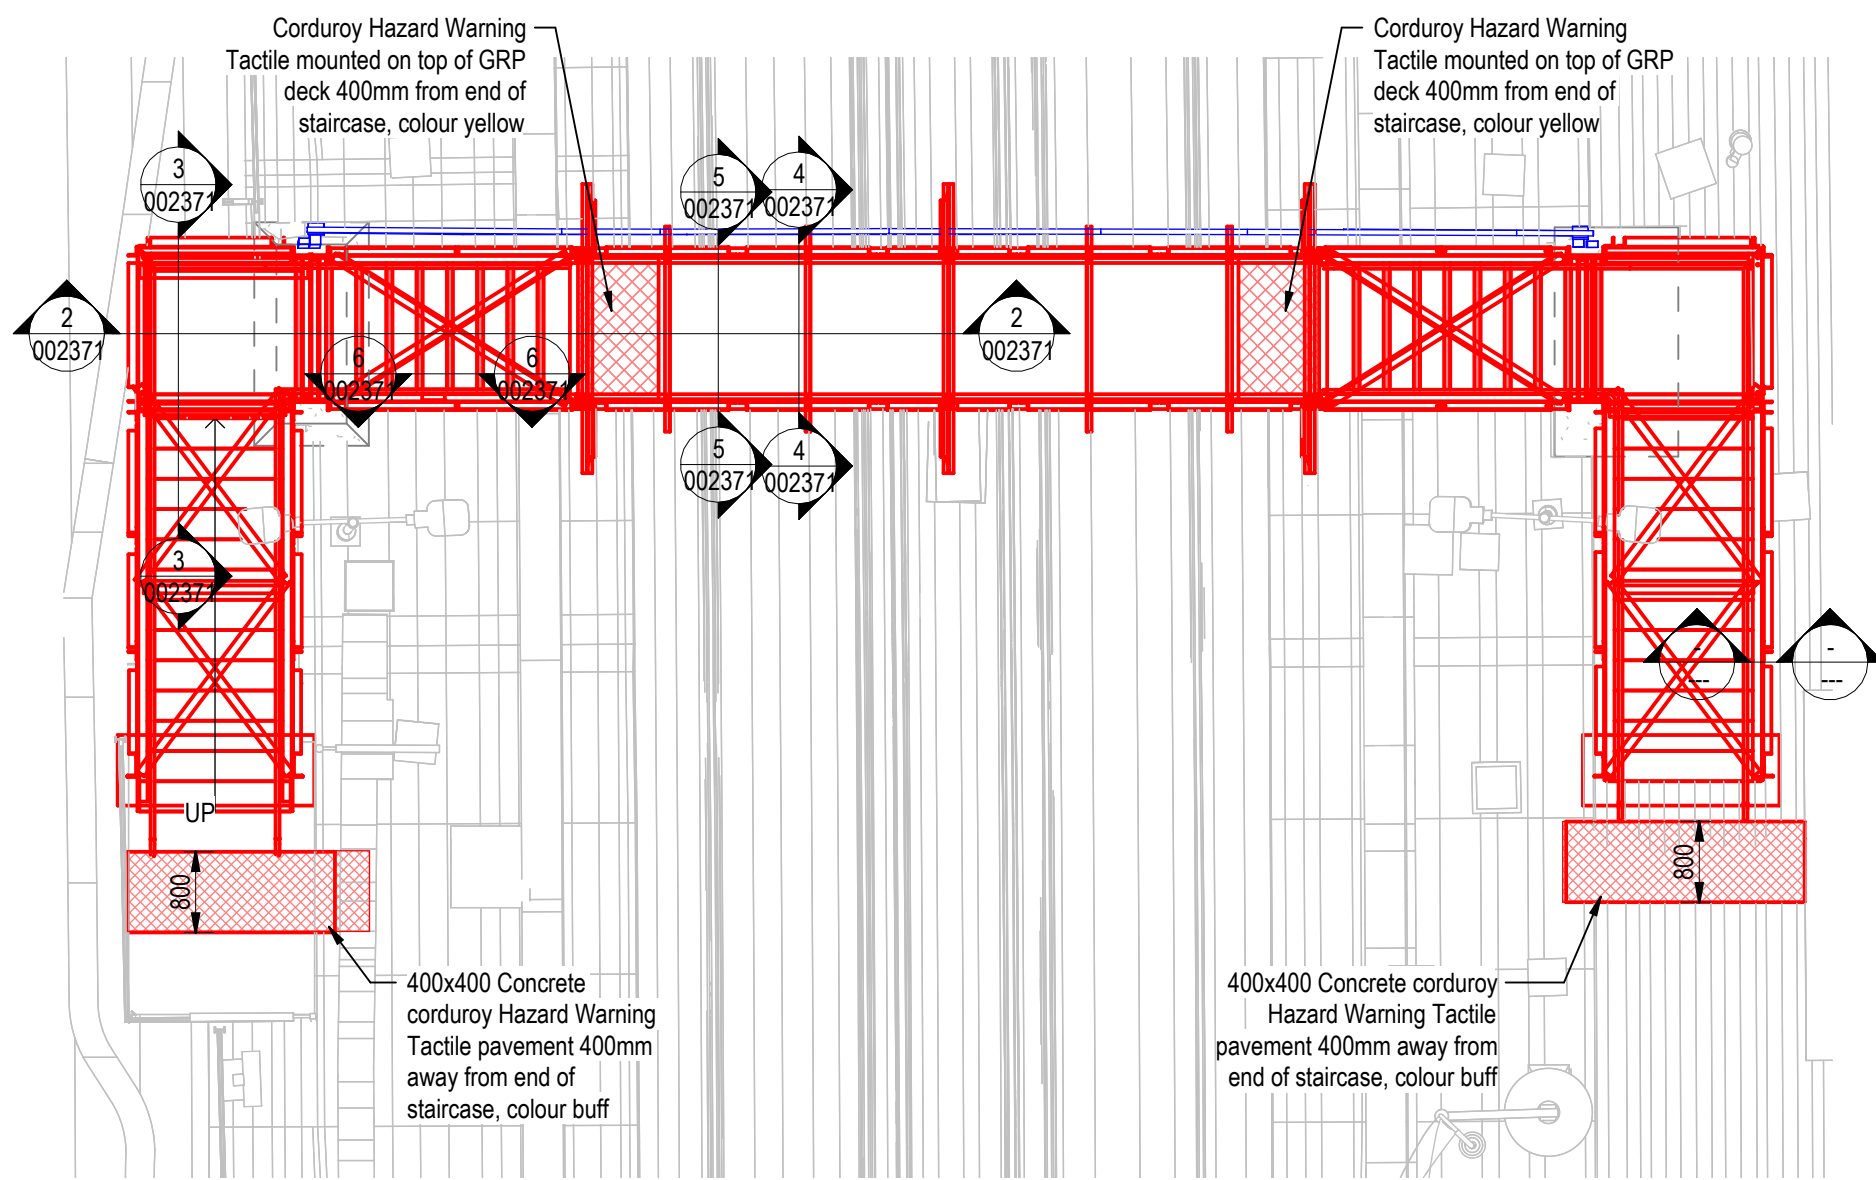


1 GRP Key Plan
Scale 1 : 75

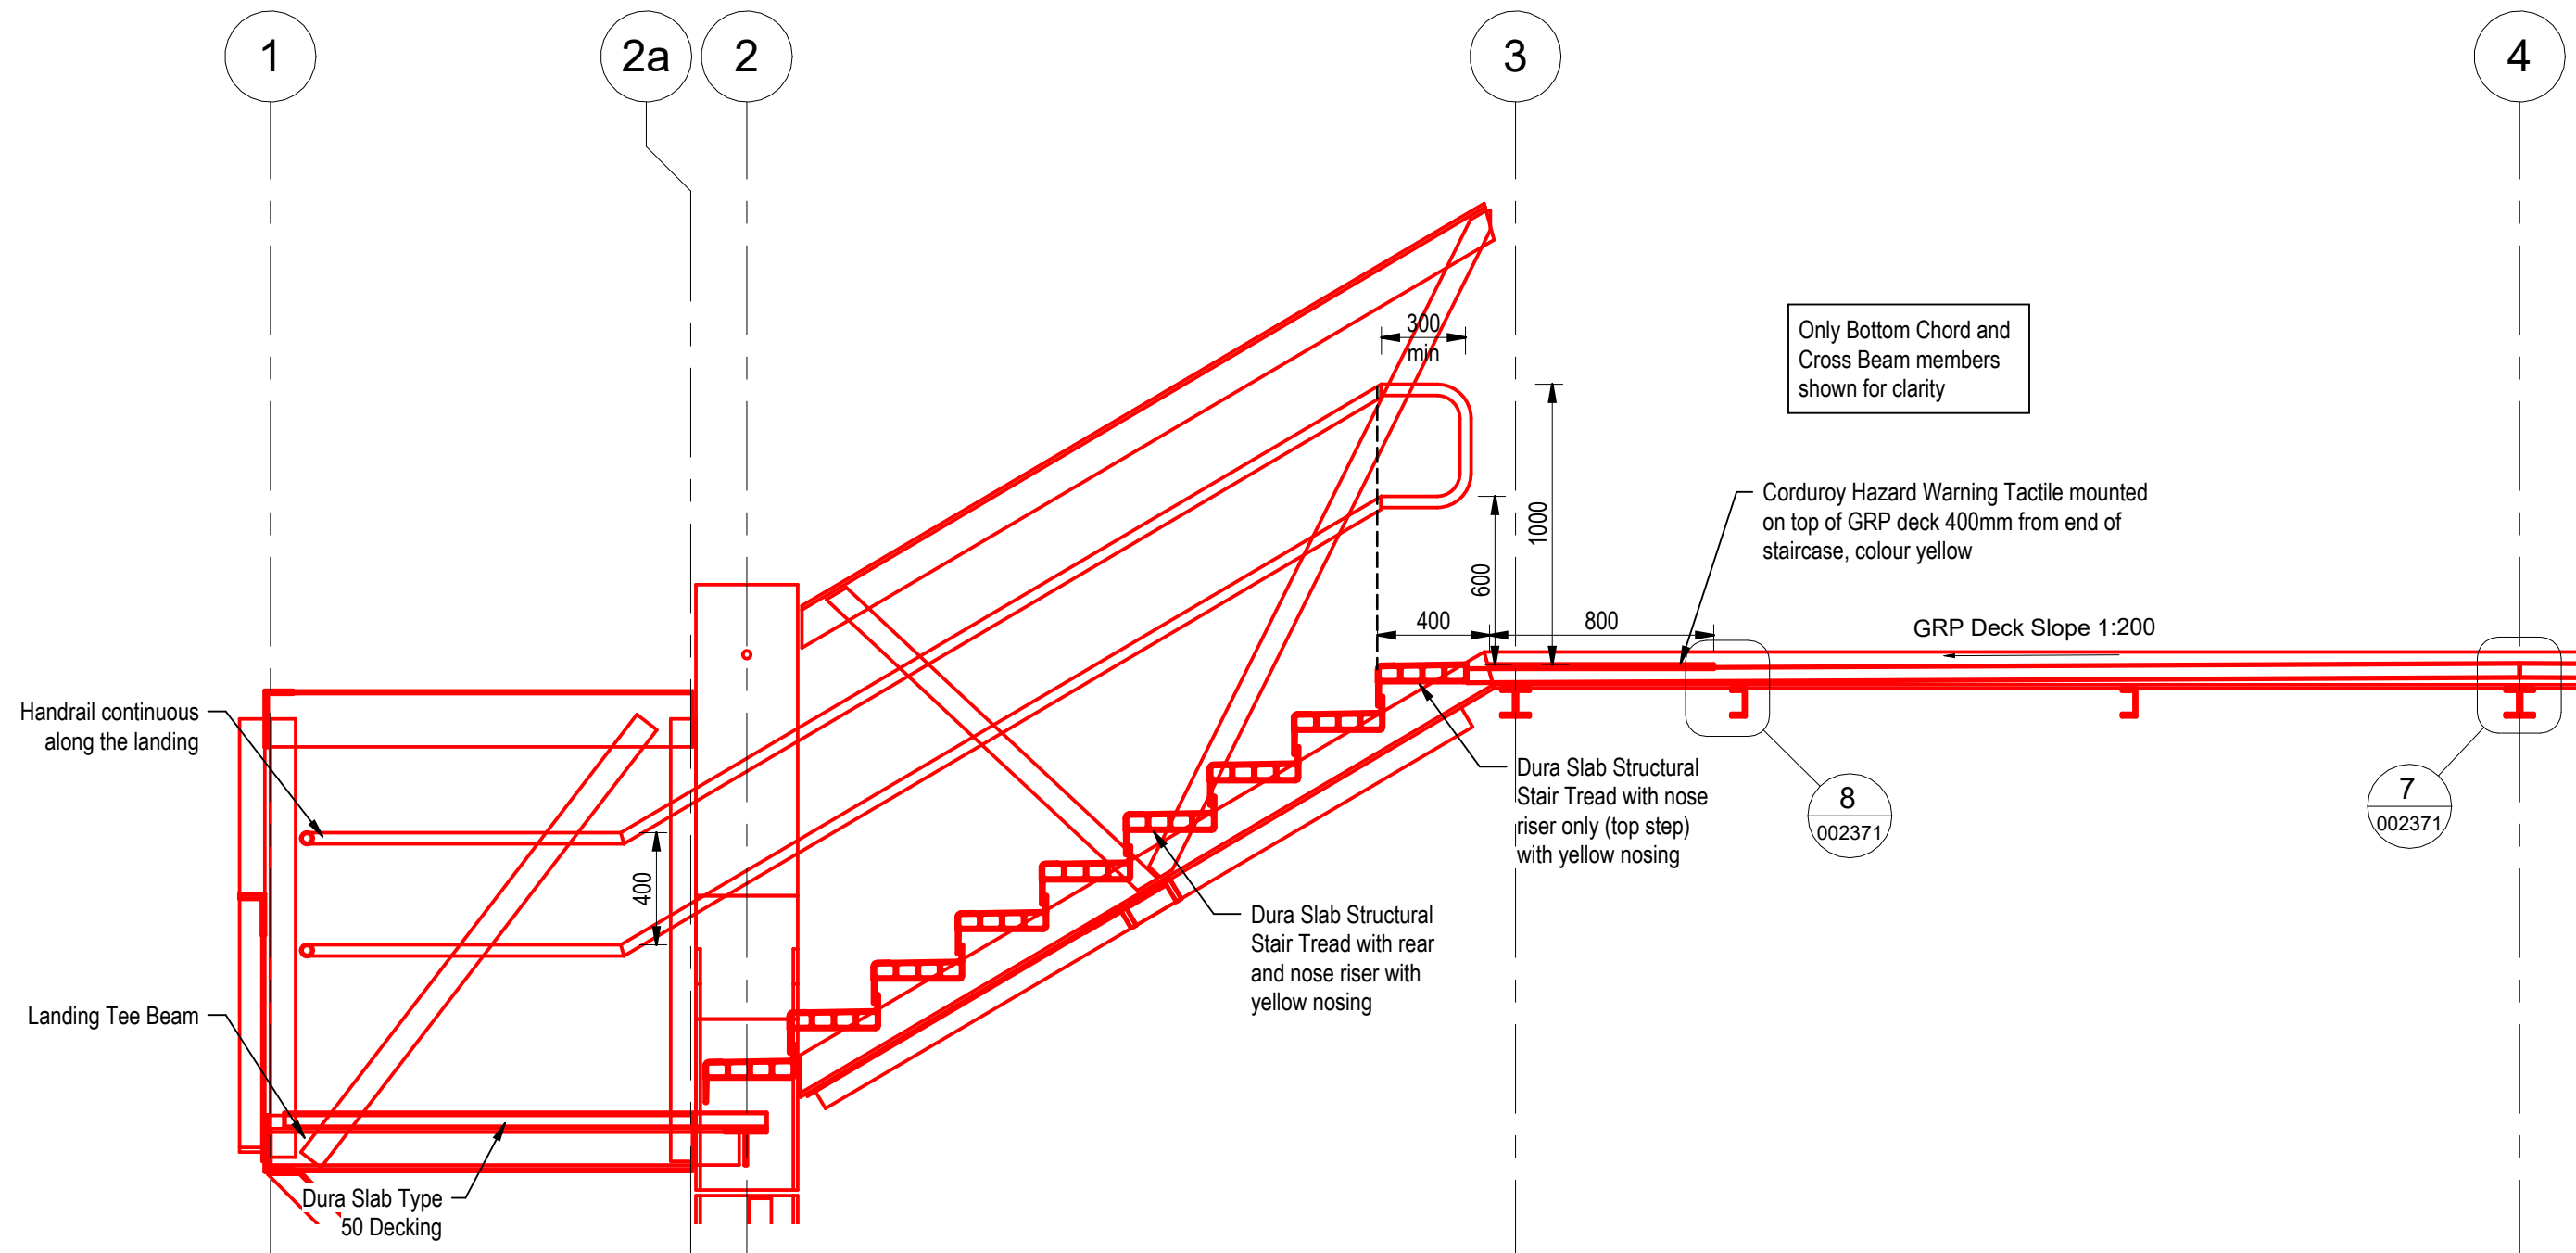


2 Section through GRP Bridge Deck
Scale 1 : 25

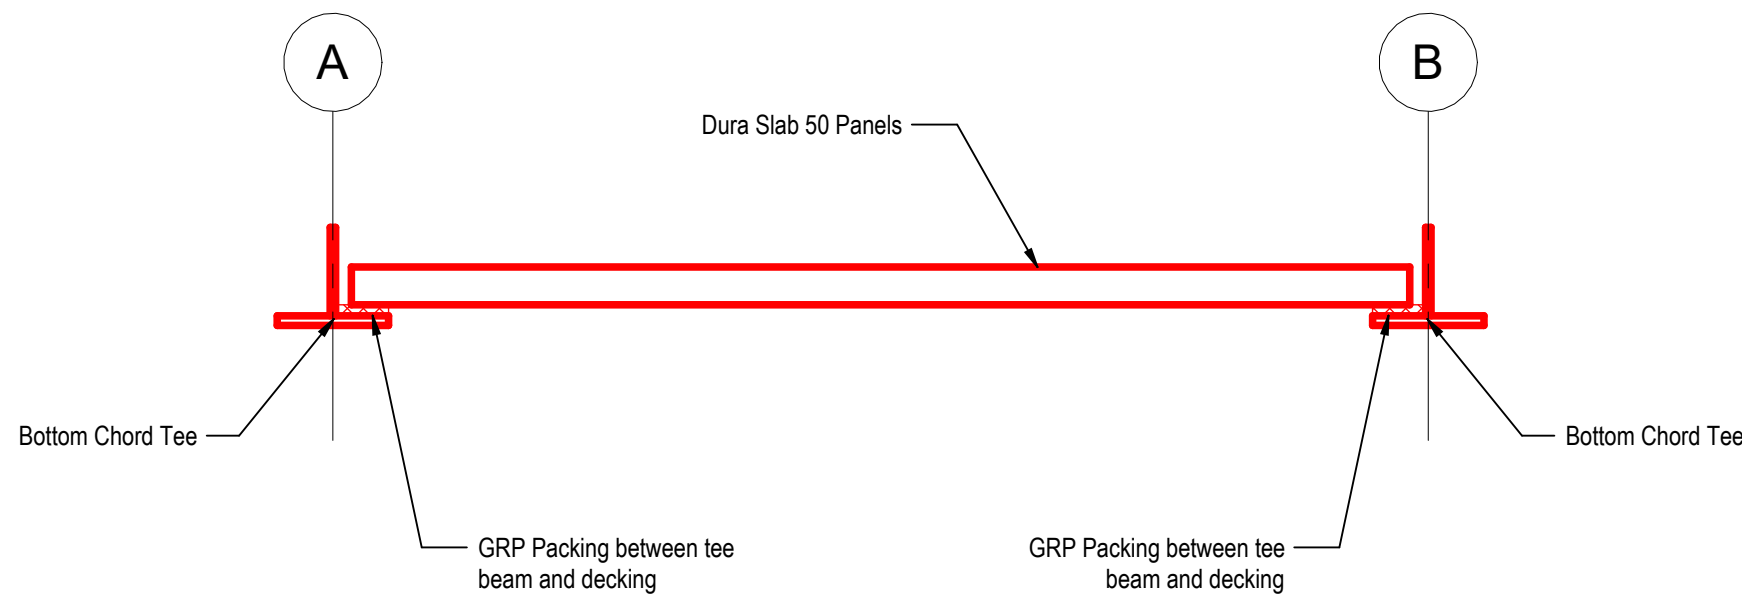


5 Section through GRP Bridge Deck Floor
Scale 1 : 10

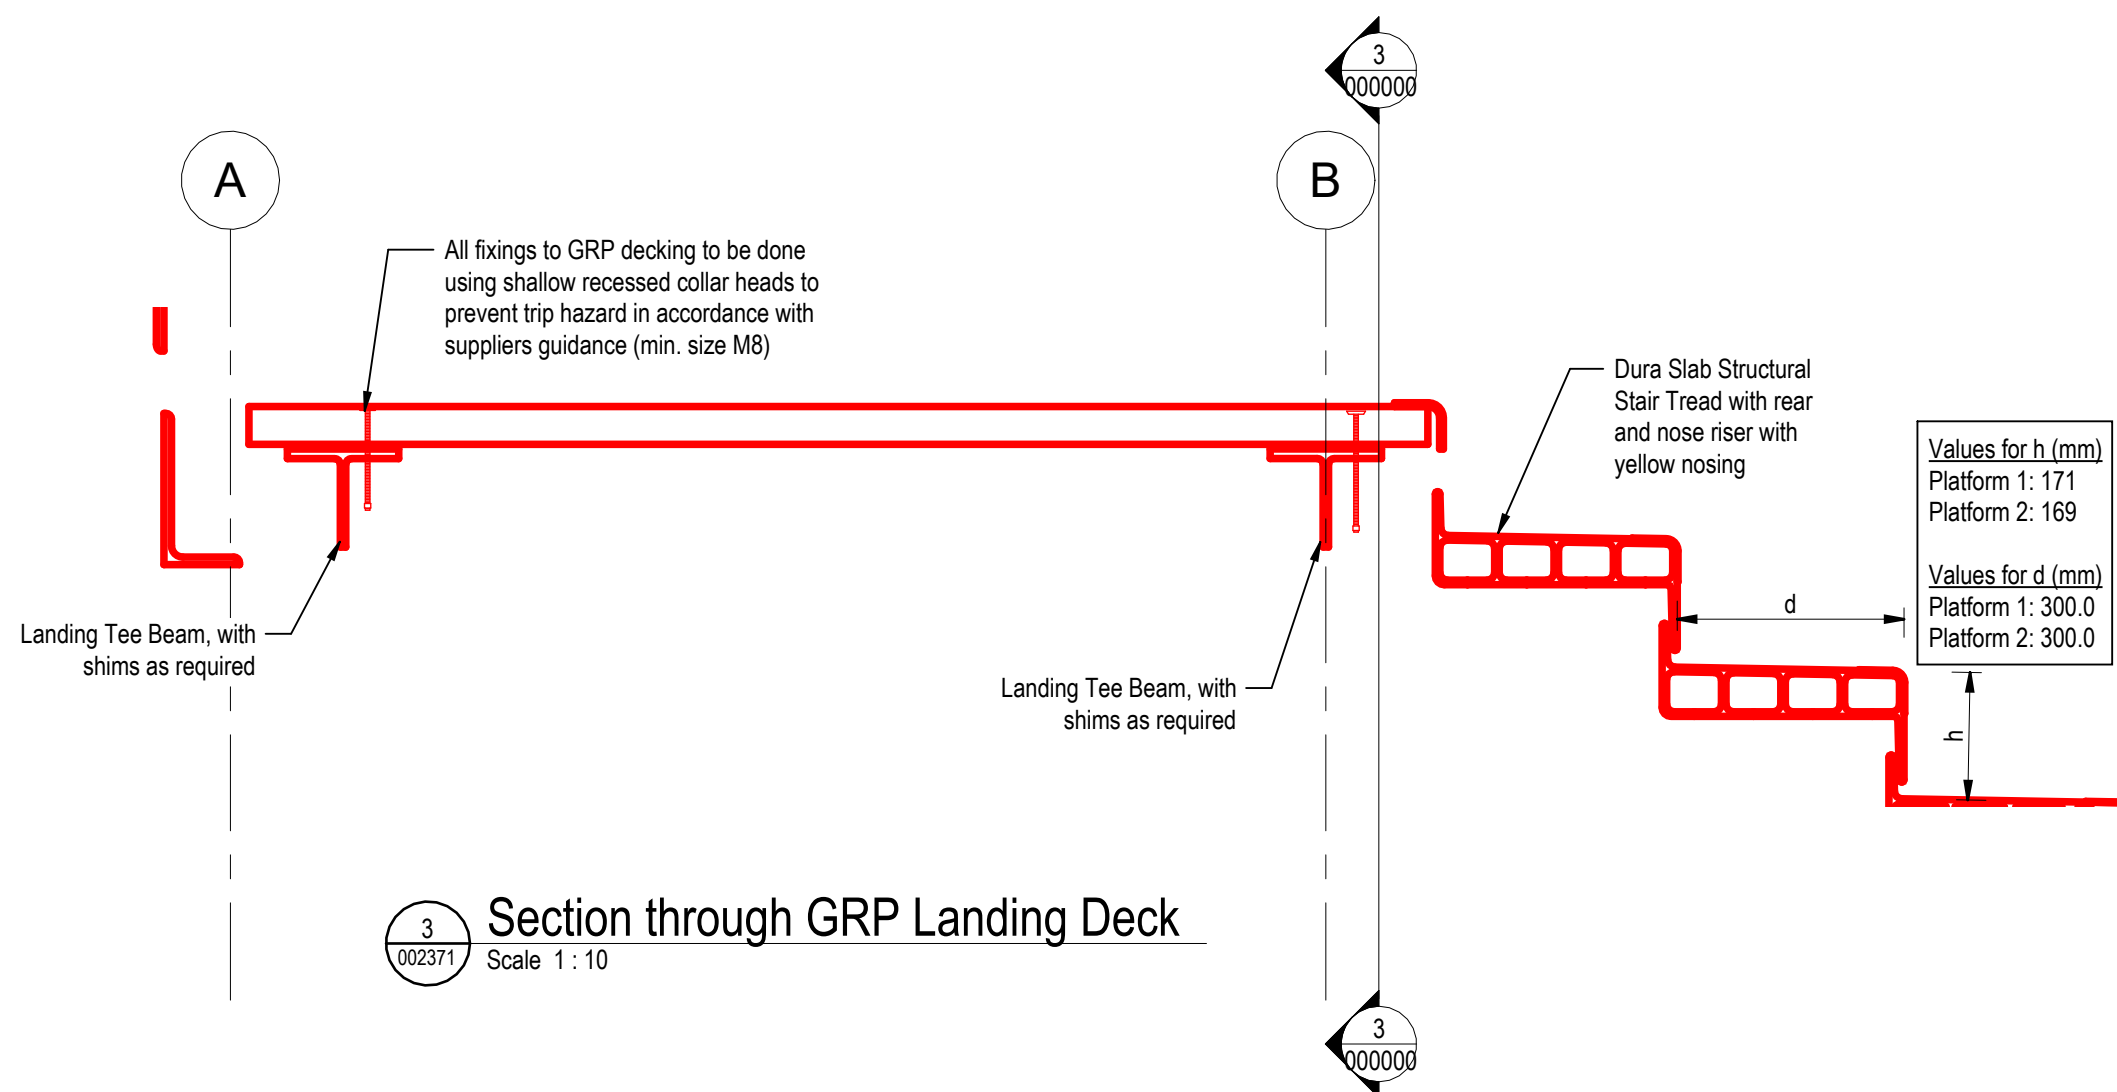

3 Section through GRP Landing Deck
Scale 1 : 10

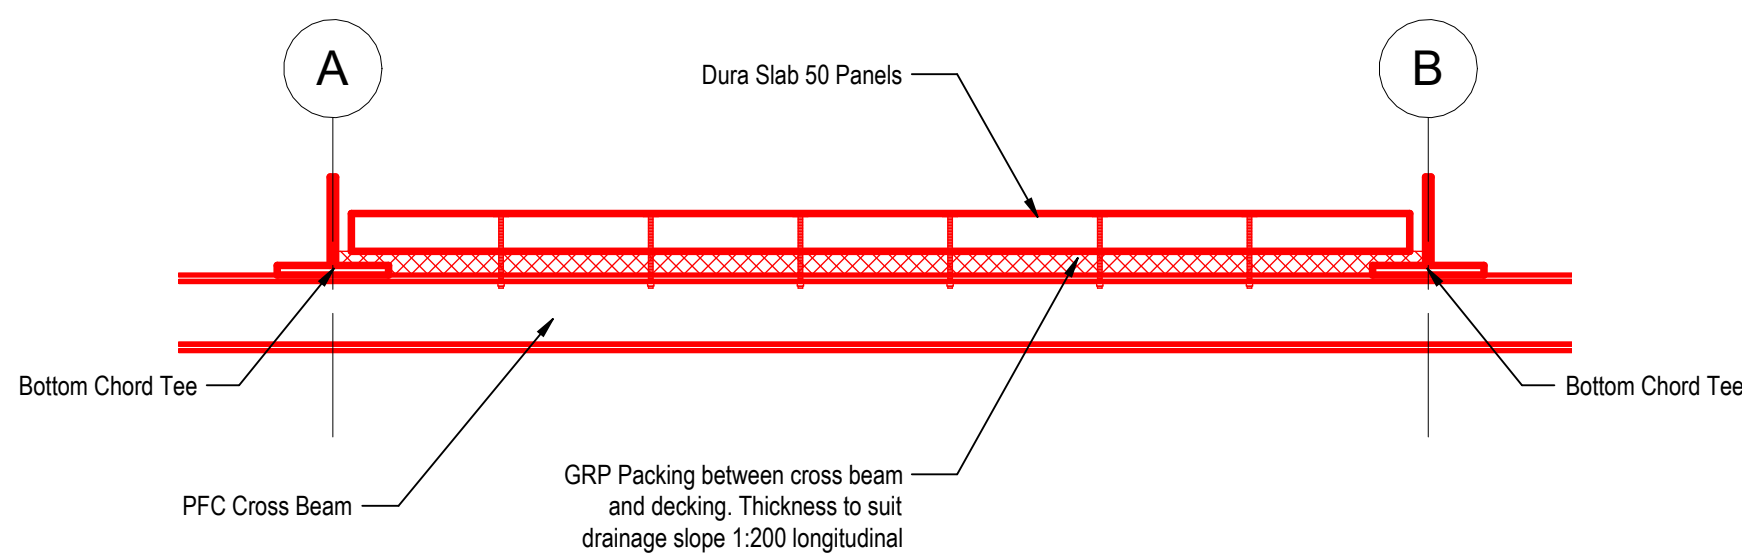


4 Section through GRP Bridge Deck at PFC Cross Beam Locations
Scale 1 : 10

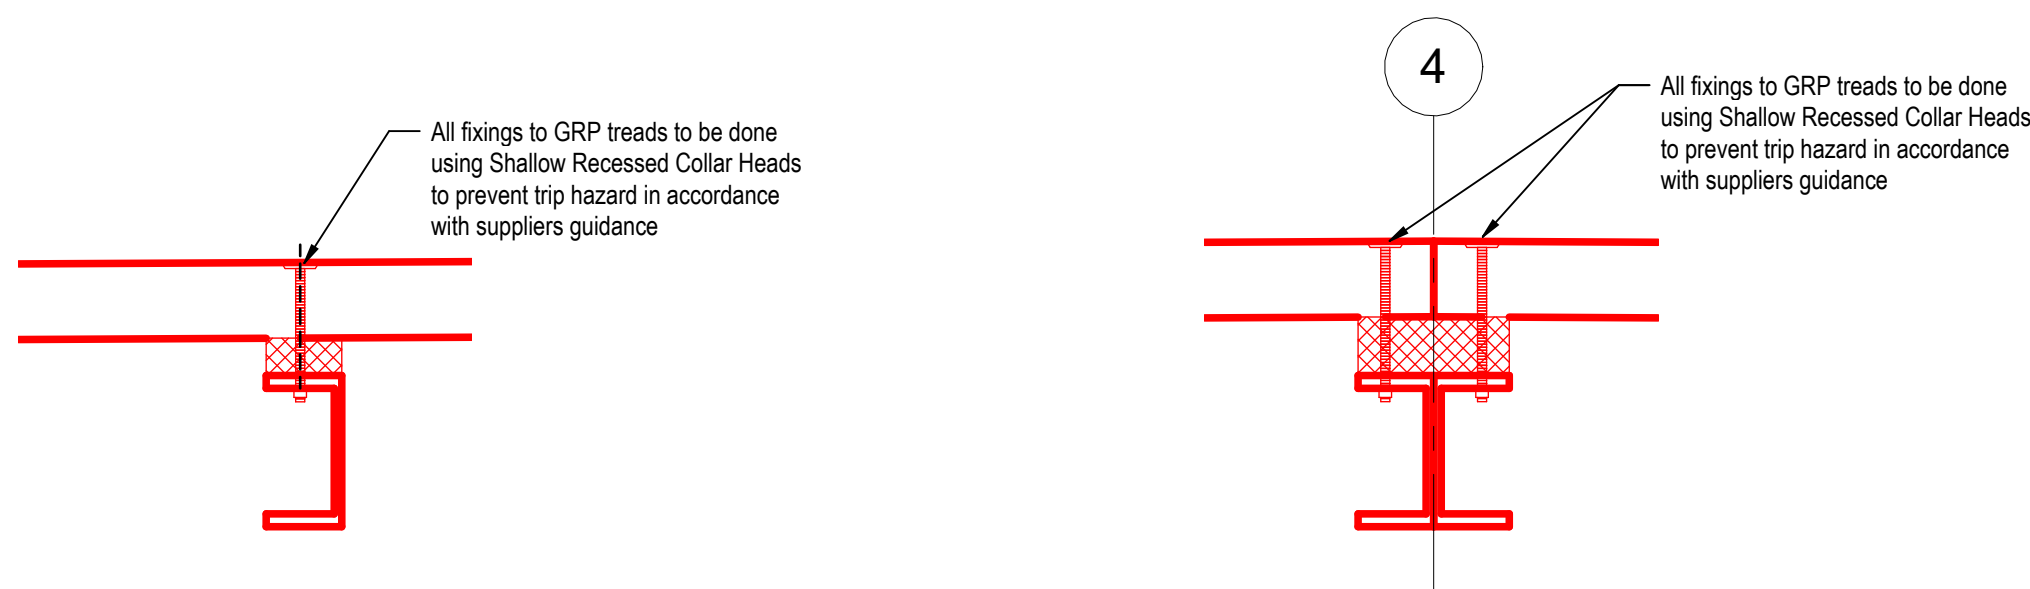

8 GRP Deck Connection at Cross Beam
Scale 1 : 5

7 GRP Deck Connection at Centre Cross Beam
Scale 1 : 5

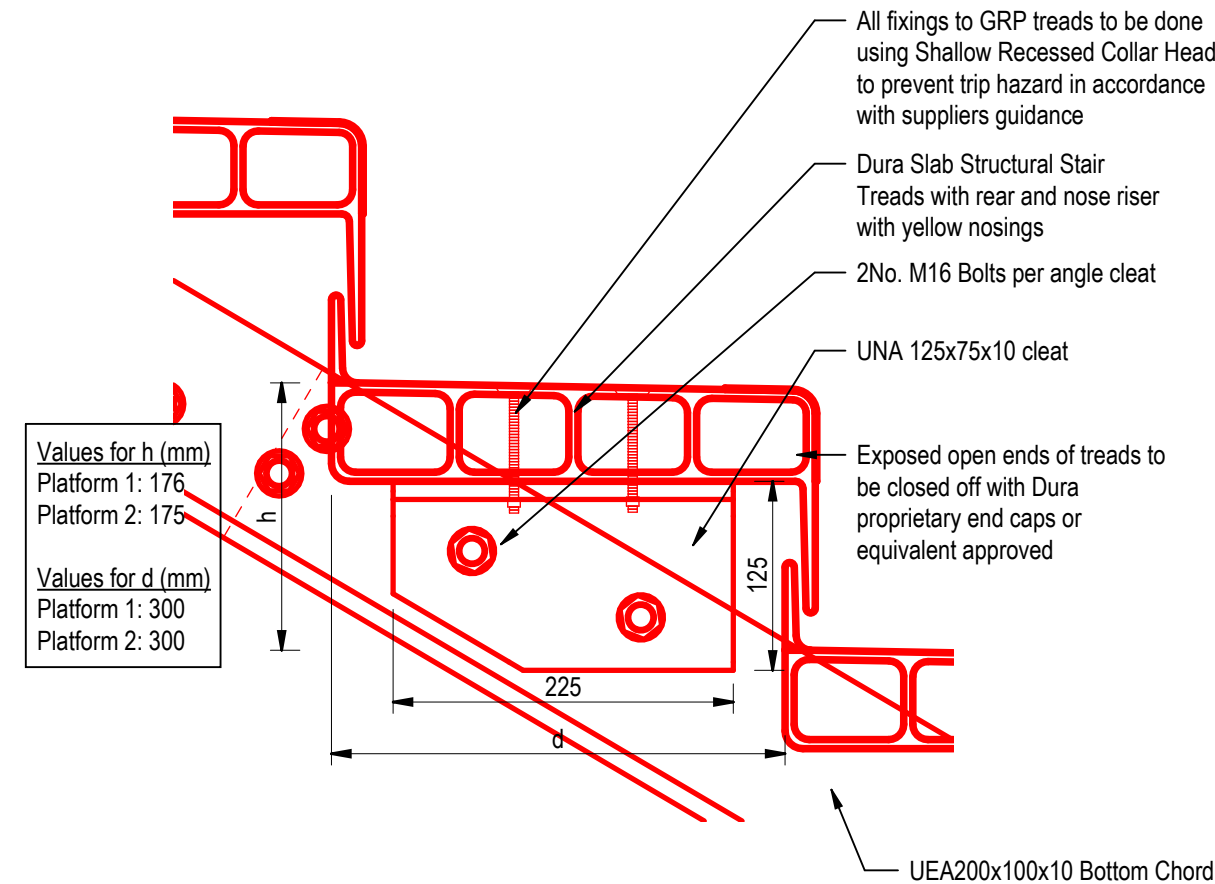

6 GRP Main Span Stair & Platform Stair Detail
Scale 1 : 5

COLOUR CONVENTIONS:

BLACK:	EXISTING OR UNCHANGED
BLUE:	MODIFIED OR TO BE MOVED
GREEN:	REDUNDANT OR TO BE REMOVED
RED:	PROPOSED OR ADDITIONAL
GRAY:	OS / SURVEY DATA

RESIDUAL RISK

Notes

1. For General Notes and Residual Risks table, see drawing ref. S100264-RWT-1706-WSX_SEAR-DRG-ECV- 002359.

B02	03/10/25	For Form A/B Approval	GRD	AK	WH
B01	26/09/25	For Form A/B Approval	GRD	AK	WH
P03	11/07/25	For IDC / IDR	DR	AK	WH
P02	09/05/25	For IDC / IDR	DR	AK	WH
P01	24/08/20	For Information	GRD	JFQ	WH
Rev	Date	Description of Revisions	Drawn	Chkd	Appr
Status			Suitability		
For Stage Approval			S4		



Contractor(s)



Project

Earley Station Footbridge

Drawing Title

Proposed GRP Details

Designed	J. F. Quincoes	Signed	J. F. Quincoes	Date	08/05/25
Drawn	D. Rogers	Signed	D. Rogers	Date	08/05/25
Checked	J. F. Quincoes	Signed	J. F. Quincoes	Date	08/05/25
Approved	W. Hirst	Signed	W. Hirst	Date	03/10/25
Scale(s)	As Shown @ A1	ELR&Mileage	RDG2 66m 55yds		
Alternative Reference	3000-057/17	Sheet	1 of 1		
Drawing Number	S100264-RWT-1706-WSX_SEAR-DRG-ECV- 002371	Revision	B02		