DO NOT SCALE

Do not scale from anything other than this ruler

ORIGINAL SIZE OF DRAWING A1

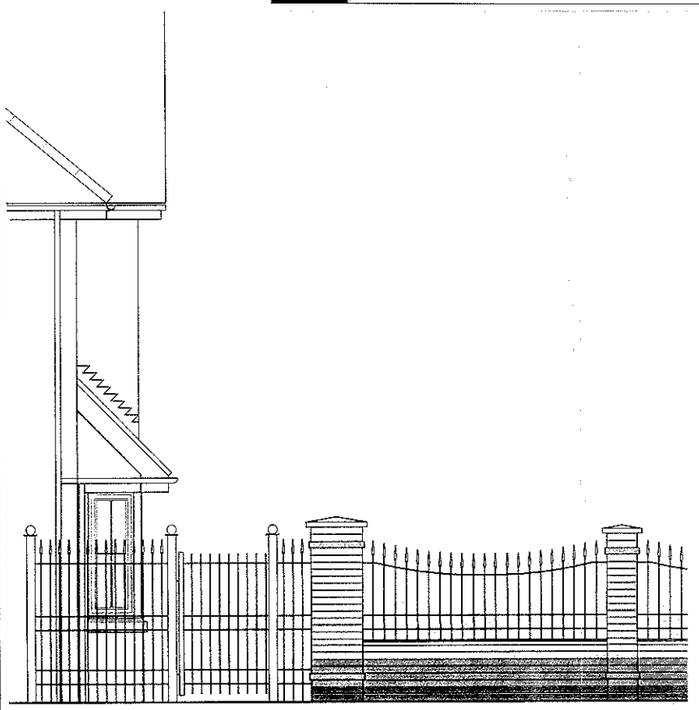

ELEVATION

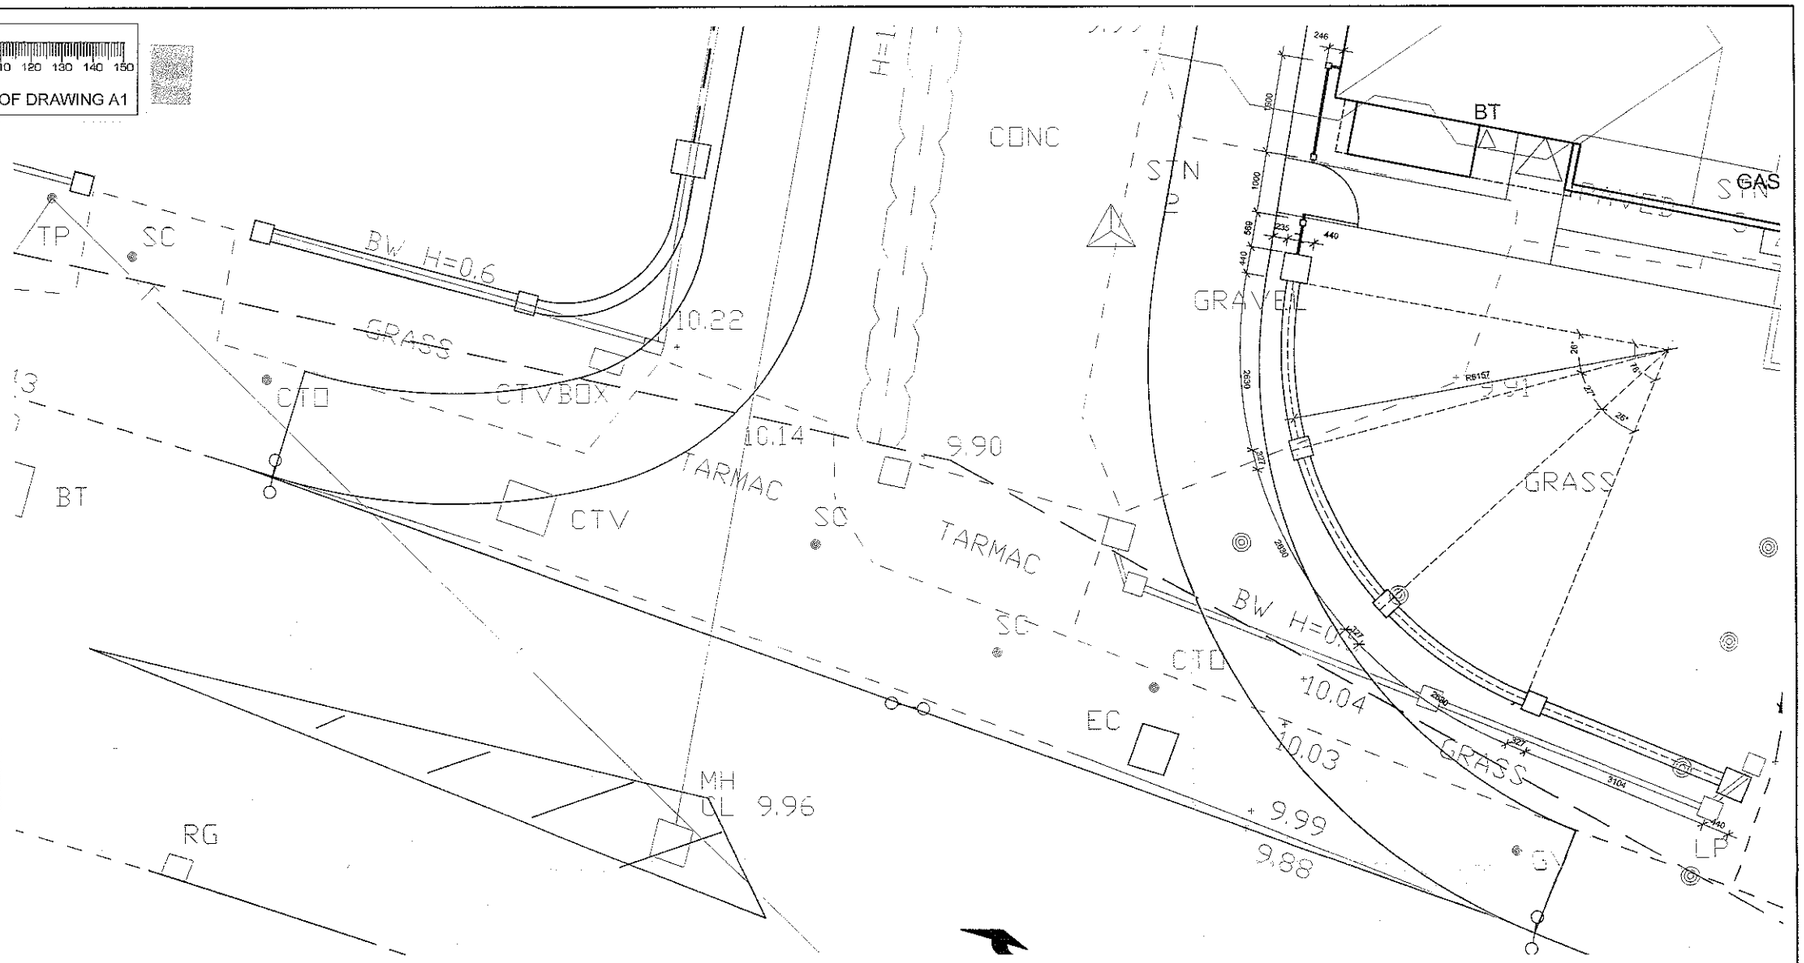

PLANS TO MEET CONDITIONS

5498

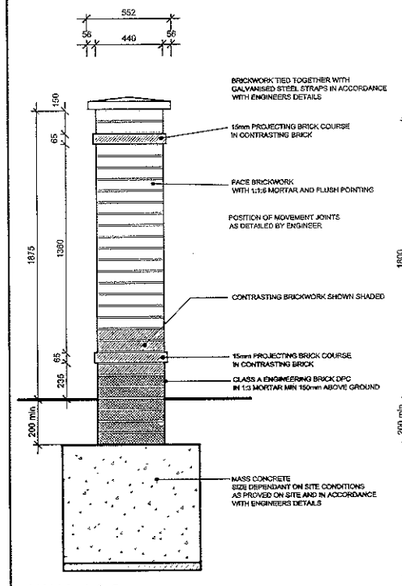

WALL 1 & 2
SECTION THROUGH 440mm SQ
BRICK PILLAR COLUMN (1:20)

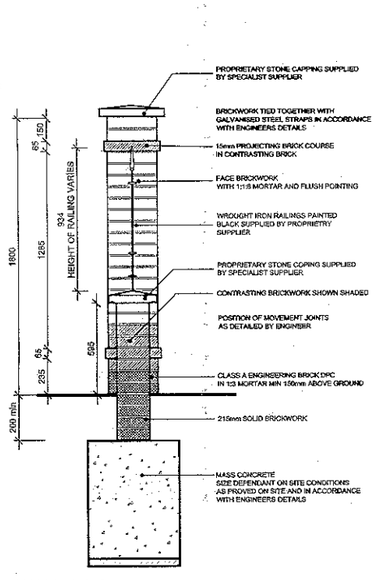

WALL 1 & 2
SECTION THROUGH DWARF WALL
& 327mm SQ BRICK PILLAR COLUMN (1:20)

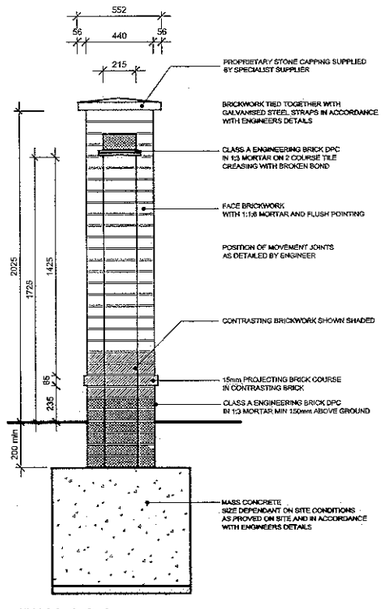

WALL 3 & 4
SECTION THROUGH WALL (1:20)

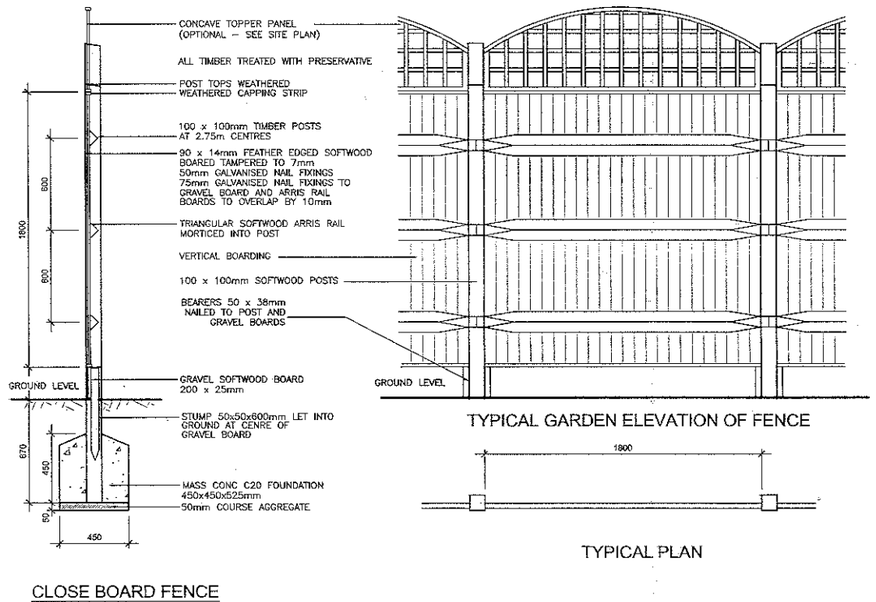

CLOSE BOARD FENCE
TYPICAL SECTION (1:20)

TYPICAL GARDEN ELEVATION OF FENCE

TYPICAL PLAN

status	TENDER ISSUE	
A	20.02.03	Setting out of front wall — RGB
rev	date	details — drawn

client
BANNER HOMES
REF:446

PLANNING SERVICES HPT
POL | TLS
DC | ENT
APP
TO
15 JUN 2004
COPIES TO | ACK | FILE

project title
104-108 READING ROAD,
WOODLEY, BERKS

drawing title
FRONT ENTRANCE
WALL DETAILS

scales 1:10 & 1:50
date OCT 02

drawn RHF | checked RGB | approved | ref A01/WT11/008 | rev A

ARCHITECTURAL SERVICES
35 THE AVENUE
SOUTHAMPTON
HAMPSHIRE SO17 1XN
TELEPHONE: 02380 820110
FAX: 02380 820119
E-MAIL:romans@romans.co.uk
Associated offices at London, Birmingham, Winnersh
The ROMANS Group

The copyright in this document and design is confidential to and the property of The Romans Group.