

SOUTH

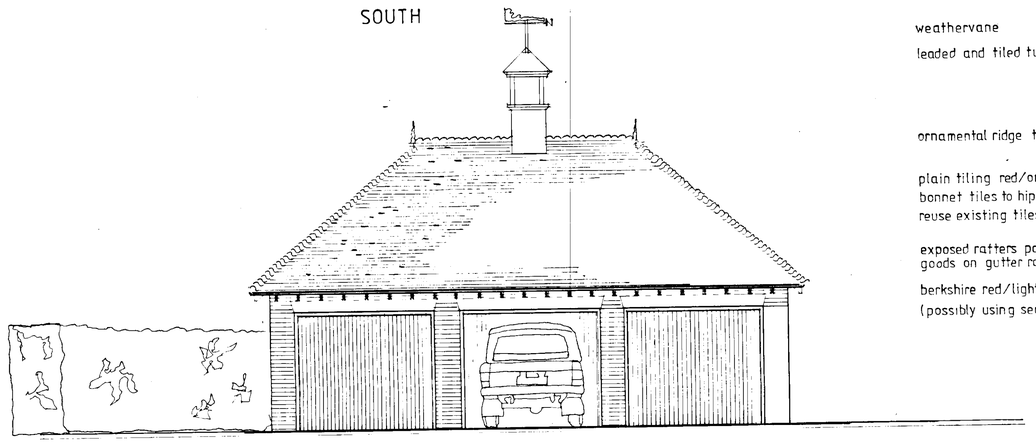

weathervane

leaded and tiled turret

ornamental ridge tiles

plain tiling red/orange farmhouse mix
bonnet tiles to hips.
reuse existing tiles where in good condition

exposed rafters painted/stained black. black rainwater goods on gutter rafter brackets

berkshire red/light red mixed in 1:2:9 lime mortar
(possibly using second hand bricks)



flb t+g vertical boarded door
painted black

NORTH

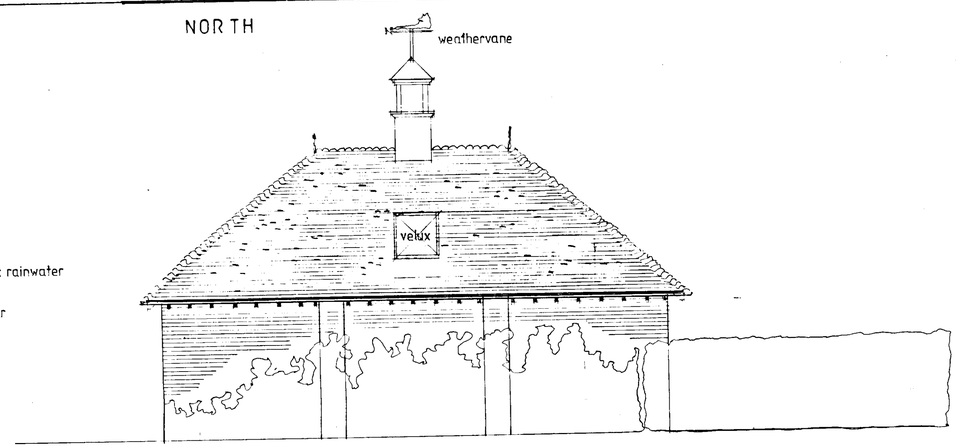

WEST

new yew hedge

EAST

timber vertical boarded garage doors
(automatic opening - up and over

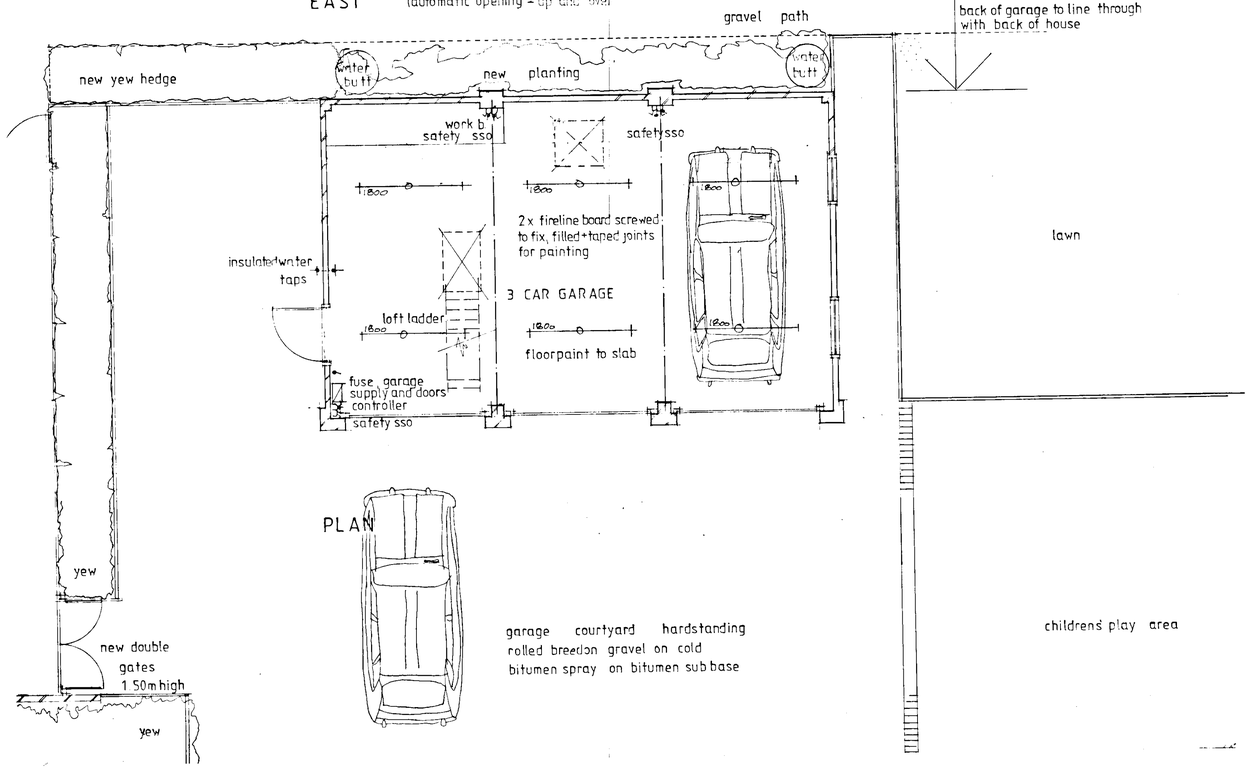

PLAN

garage courtyard hardstanding
rolled breedon gravel on cold
bitumen spray on bitumen sub base

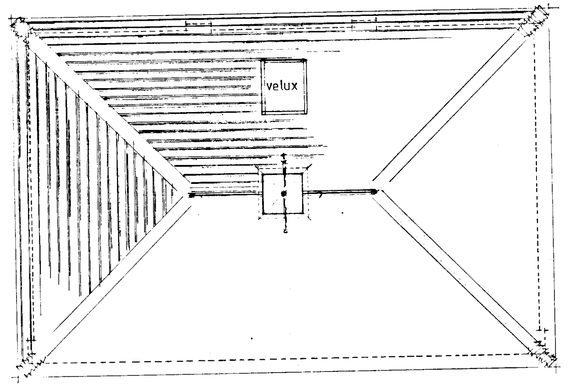

ROOF PLAN

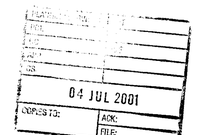

REVISION A 3/07/01. Location of garage confirmed on drawing, windows and door locations revised, velux added. services shown. childrens' play area (pond) shown

Do not scale from this drawing. Check all dimensions on site
© SEDGMAN NOBLE architects

SEDGMAN NOBLE architects
The Studio,
Spring Meadows Business Centre, Highfield Farm,
Wargrave, READING, Berkshire. RG10 8PZ
Tel: 0118 940 4747 Fax: 0118 940 4749

Date: 03/01	Drawing Title: GARAGE PLANS AND ELEVATIONS
Scale: 1:50	
Drawn: dn	
Project: PROPOSED REPLACEMENT GARAGE SHELLEYS TAG LANE HARE HATCH	Job No: 173
	Drawing No: STHH / 03
	Revision: A