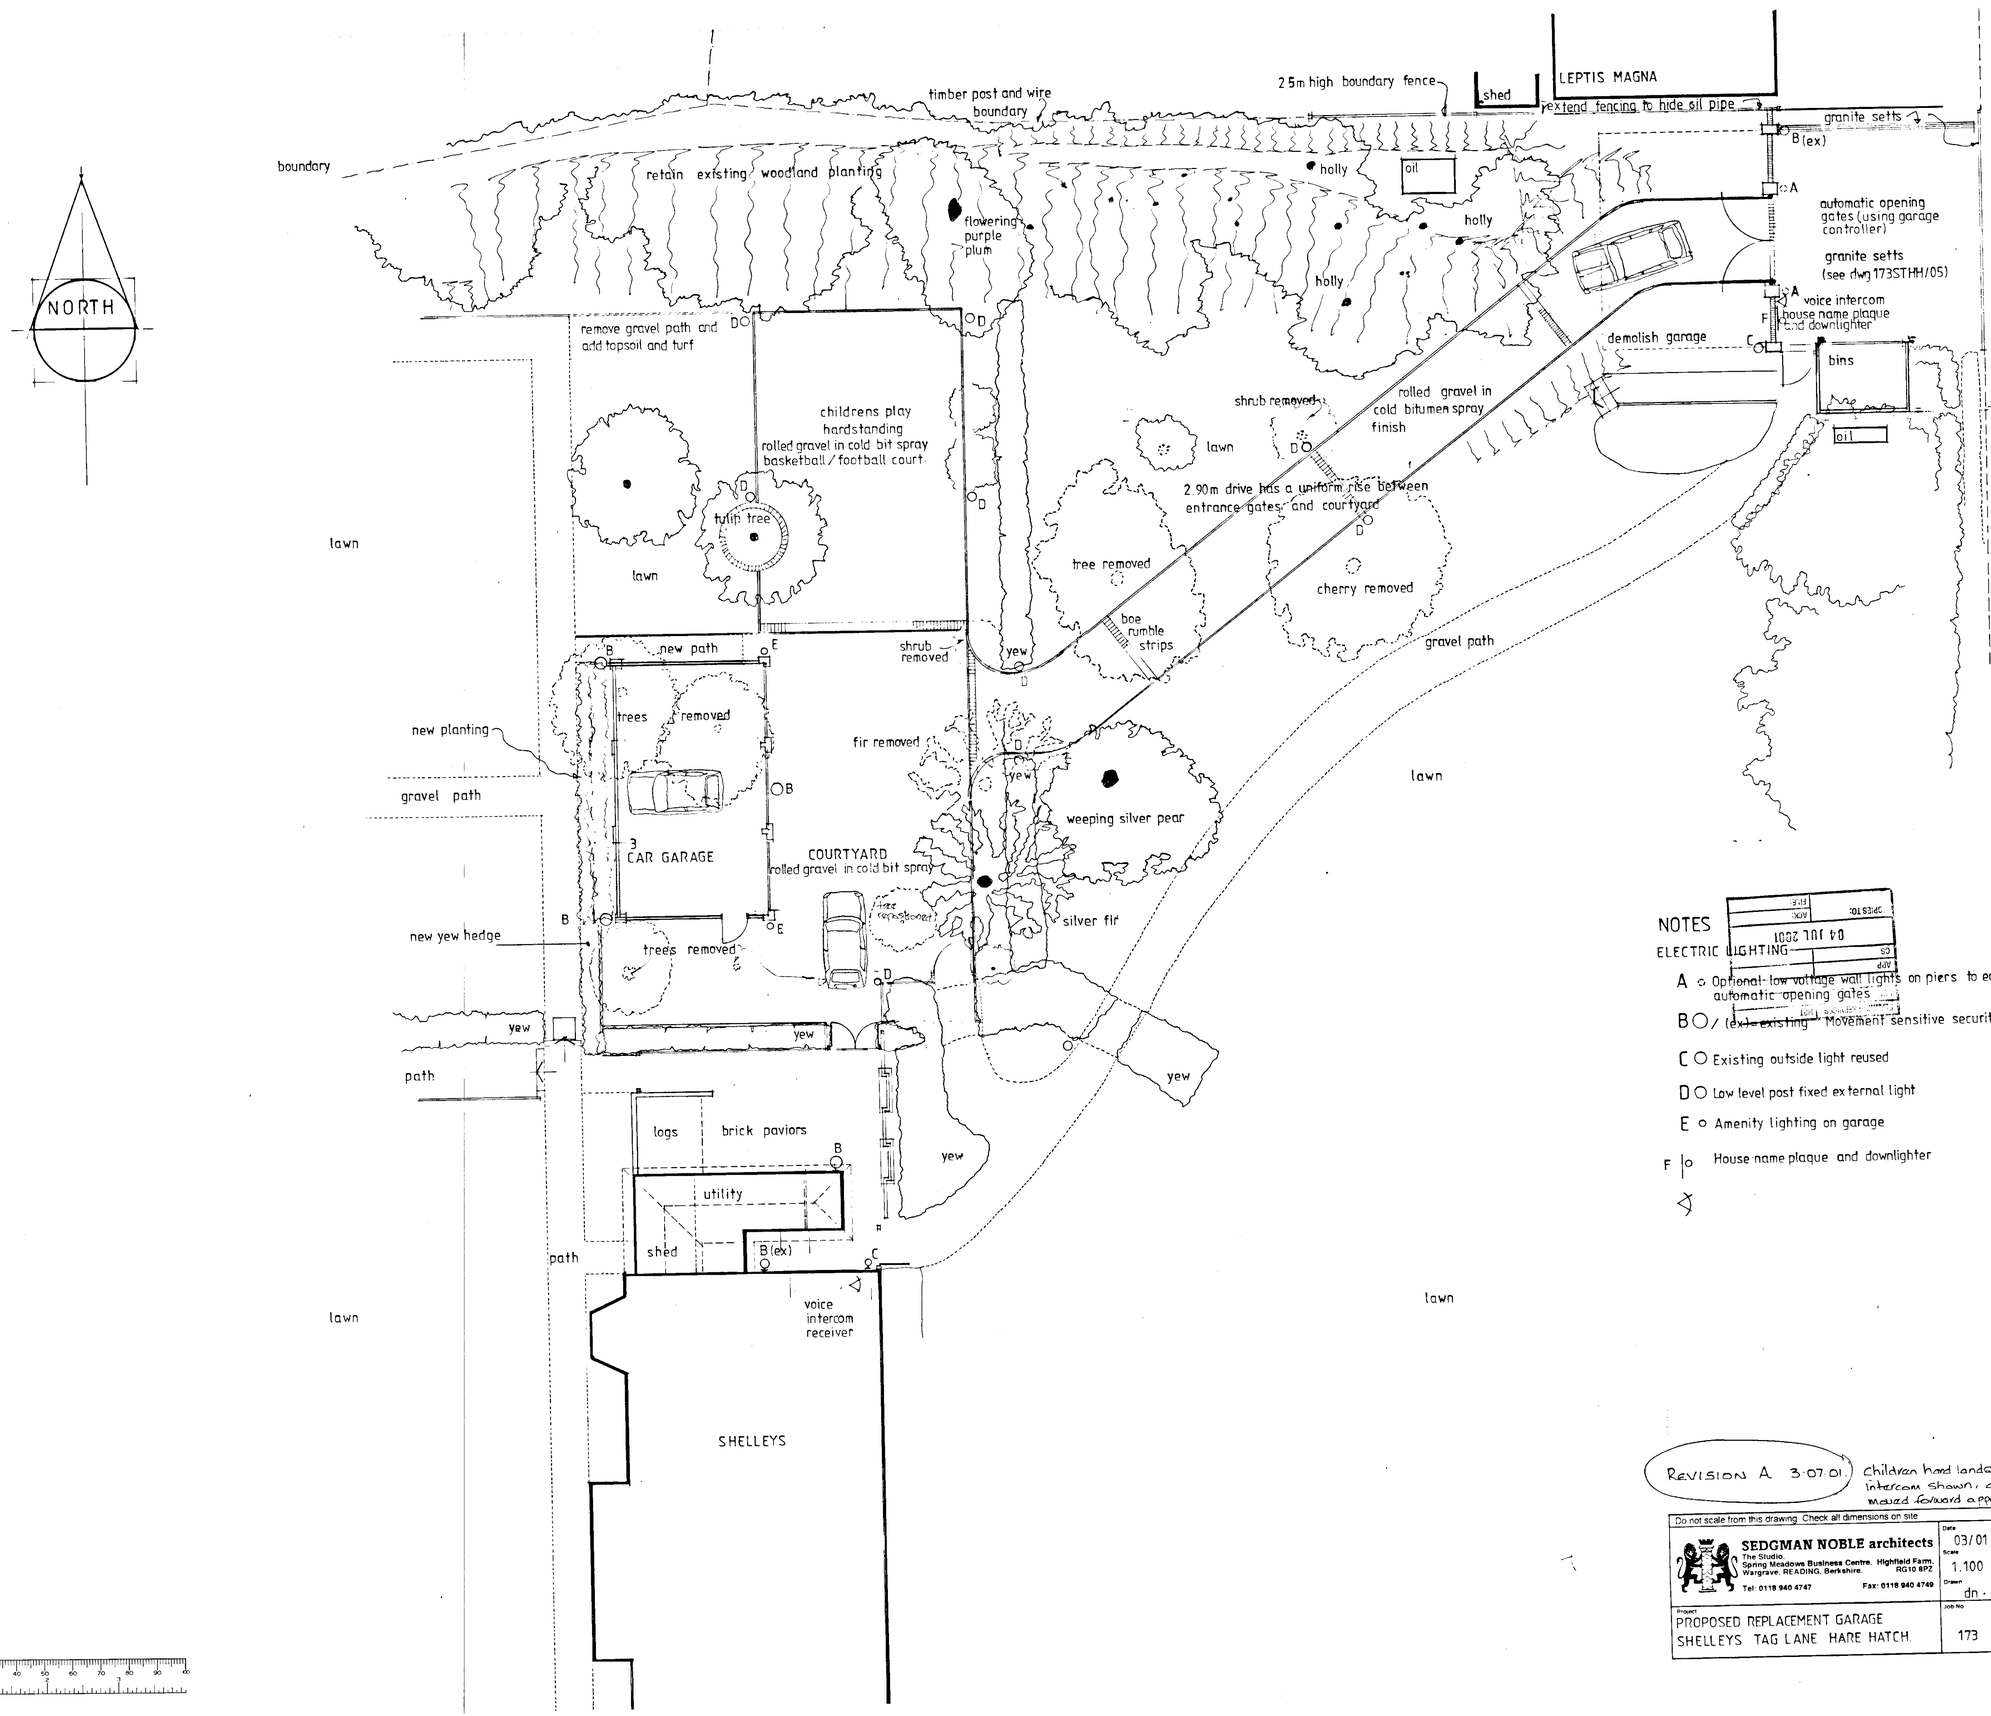

NOTES

ELECTRIC LIGHTING

A ☼ Optional low voltage wall lights on piers to each side of automatic opening gates

B ○ / (ex) ● existing Movement sensitive security lighting

C ○ Existing outside light reused

D ○ Low level post fixed external light

E ○ Amenity lighting on garage

F |○ House name plaque and downlighter

04 JUL 2001

REVISION A 3.07.01 Children hard landscape play area. lighting and intercom shown, also name plaque, garage moved forward approx 50cm - back wall lines thro' with house.

Do not scale from this drawing. Check all dimensions on site
© SEDGMAN NOBLE architects

SEDGMAN NOBLE architects
The Studio, Spring Meadows Business Centre, Hightield Farm, RG10 8PZ
Wargrave, READING, Berkshire.
Tel: 0118 940 4747 Fax: 0118 940 4749

Date 03/01
Scale 1.100
Drawn dn.

Drawing Title: PROPOSED SITE LAYOUT GARAGE, COURTYARD + DRIVE

Project: PROPOSED REPLACEMENT GARAGE SHELLEYS TAG LANE HARE HATCH

Job No 173

Drawing No STHH / 02

Revision A