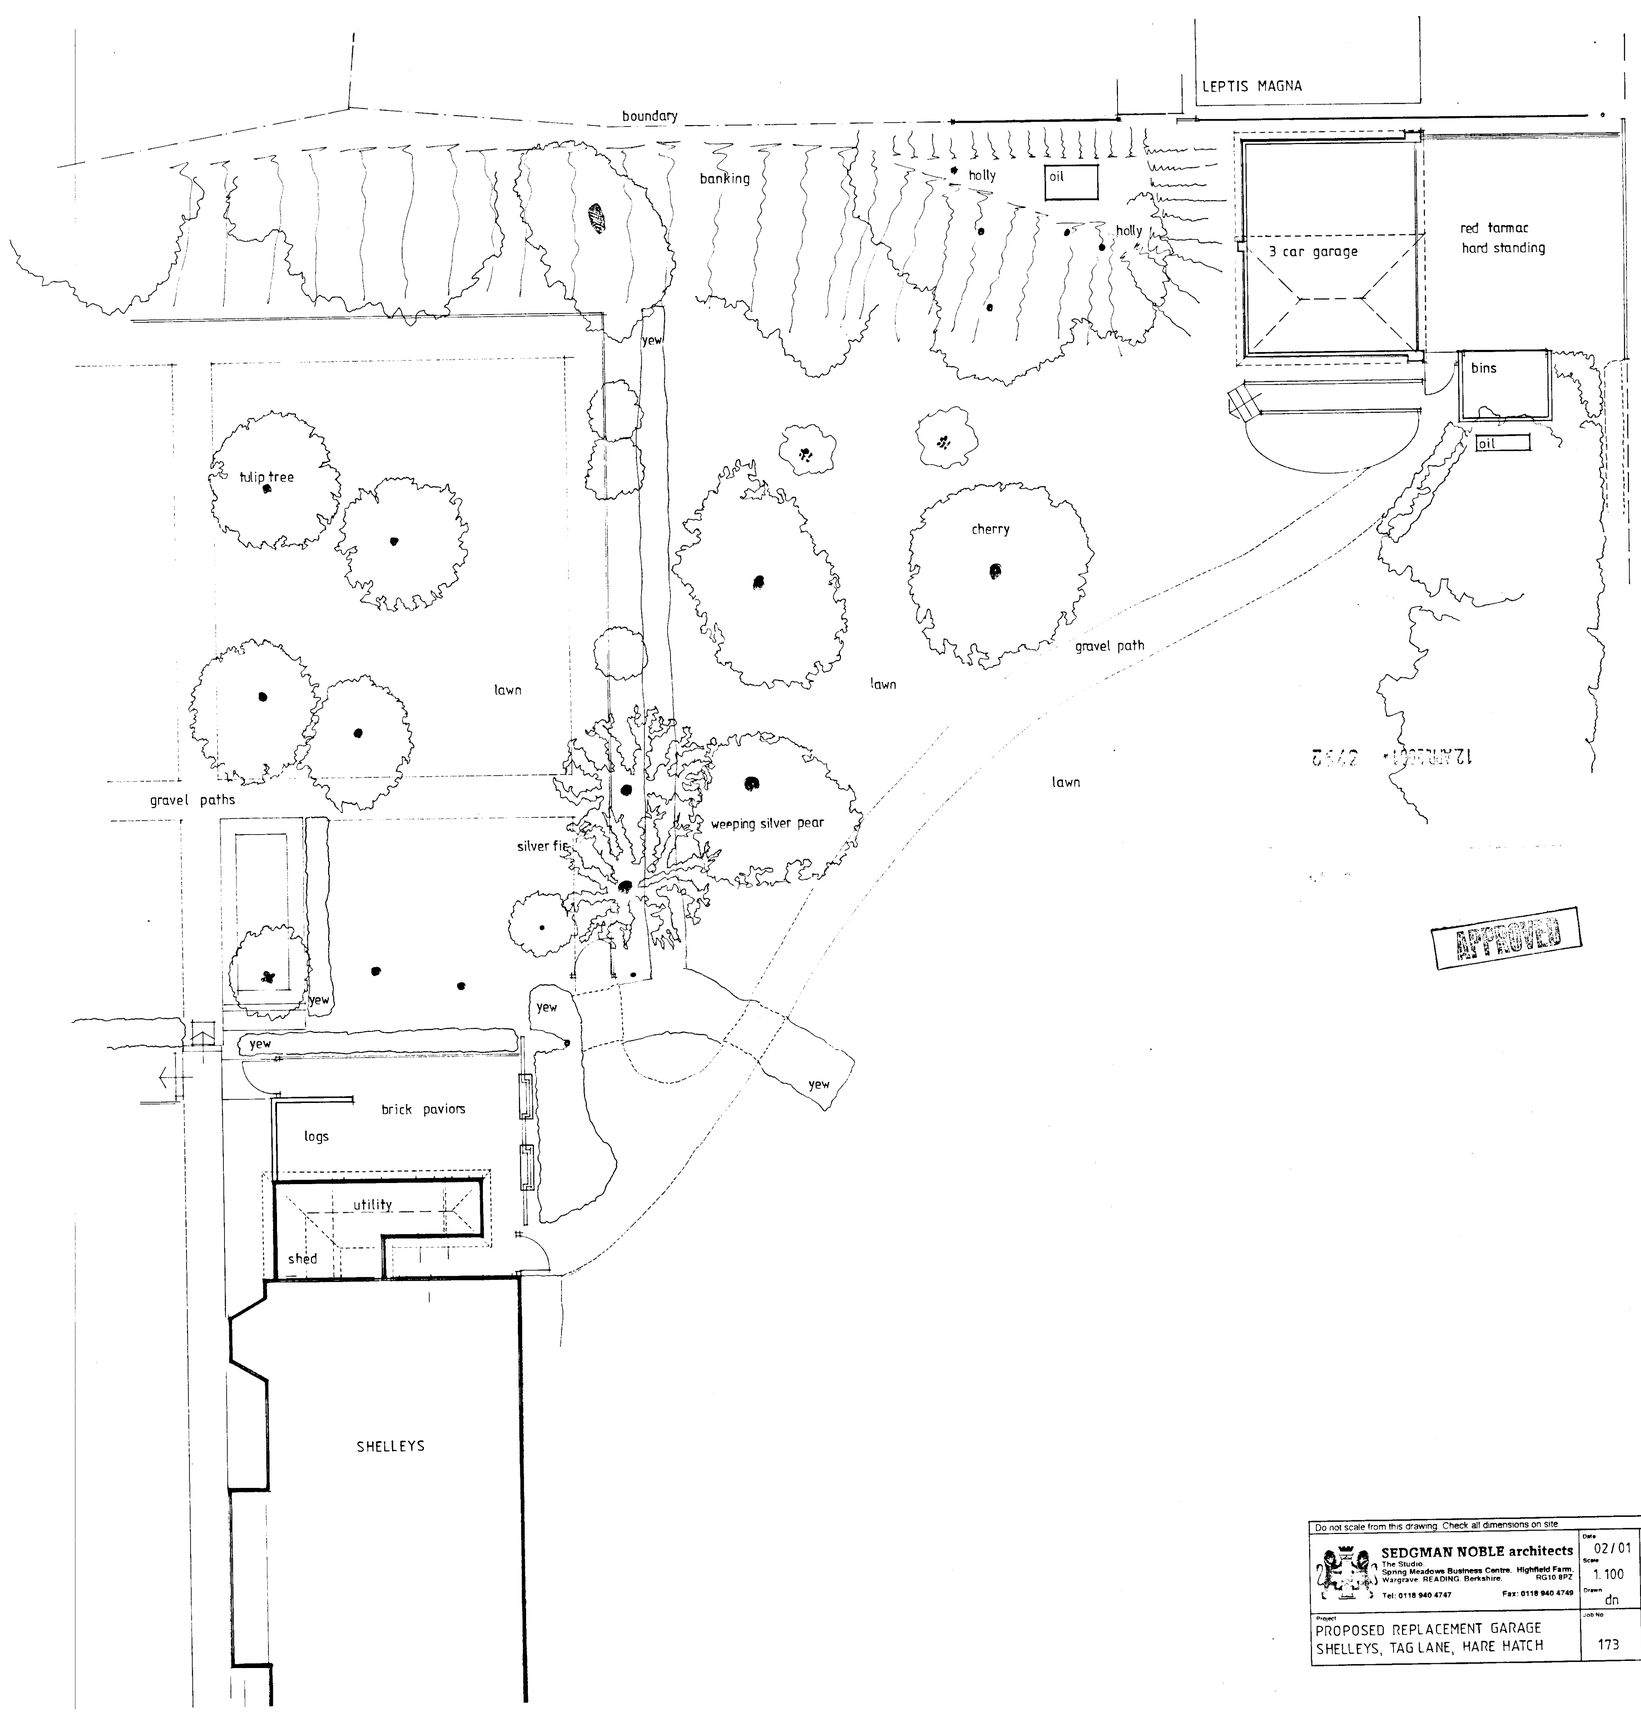

APPROVED

Do not scale from this drawing. Check all dimensions on site		© SEDGMAN NOBLE architects
SEDGMAN NOBLE architects The Studio Spring Meadows Business Centre, Highfield Farm, Wargrave, READING, Berkshire. RG10 8PZ Tel: 0118 940 4747 Fax: 0118 940 4749	Date 02/01 Scale 1:100 Drawn dn	Drawing Title EXISTING SITE PLAN
Project PROPOSED REPLACEMENT GARAGE SHELLEYS, TAG LANE, HARE HATCH	Job No 173	Drawing No STHH / 01