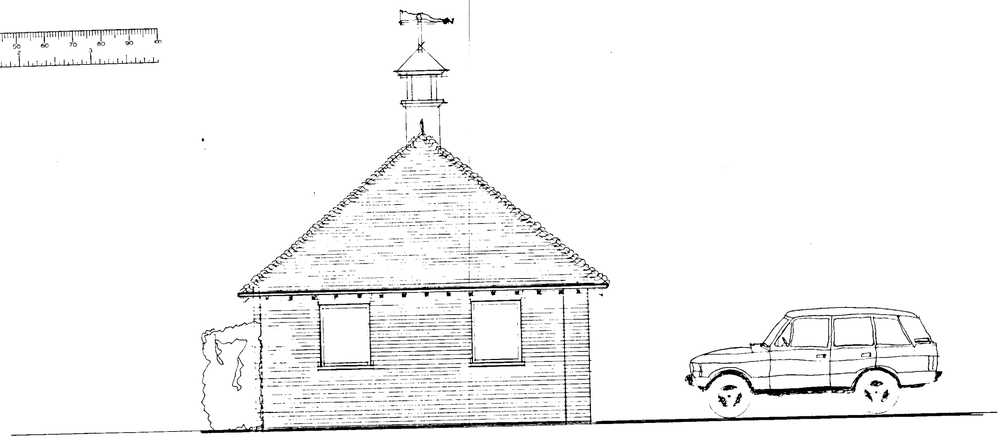

SOUTH

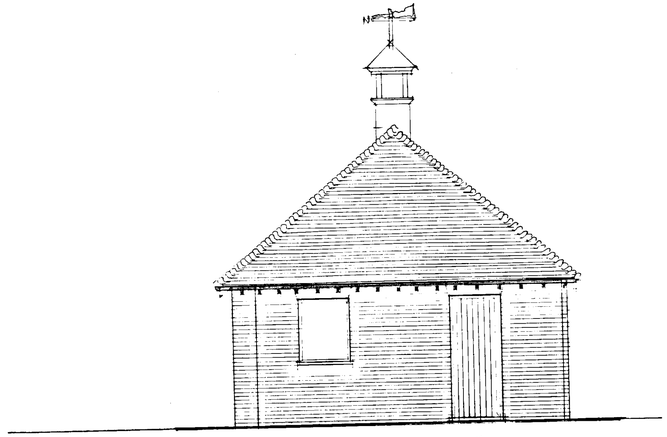

NORTH

flb t+g vertical boarded door
painted black

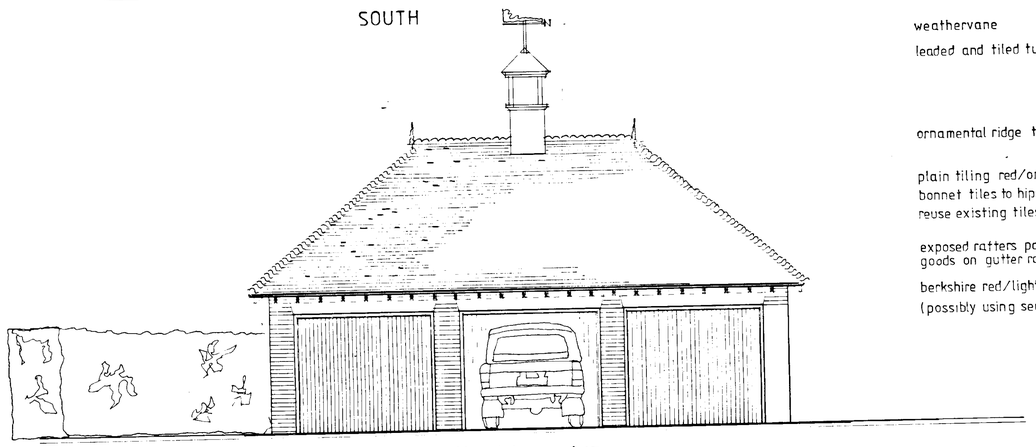

EAST

weathervane
leaded and tiled turret

ornamental ridge tiles

plain tiling red/orange farmhouse mix
bonnet tiles to hips.
reuse existing tiles where in good condition

exposed rafters painted/stained black black rainwater goods on gutter rafter brackets

berkshire red/light red mixed in 1:2:9 lime mortar
(possibly using second hand bricks)

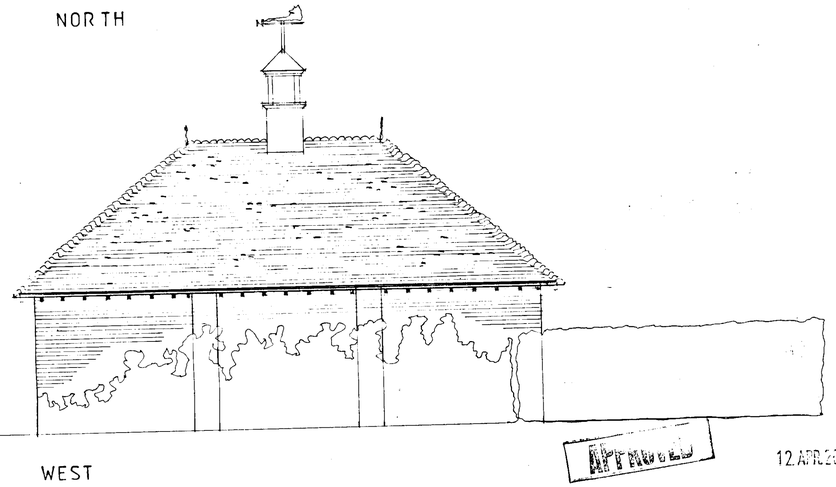

WEST

APPROVED
12 APR 2001 3792

new yew hedge

timber vertical boarded garage doors
(automatic opening - up and over

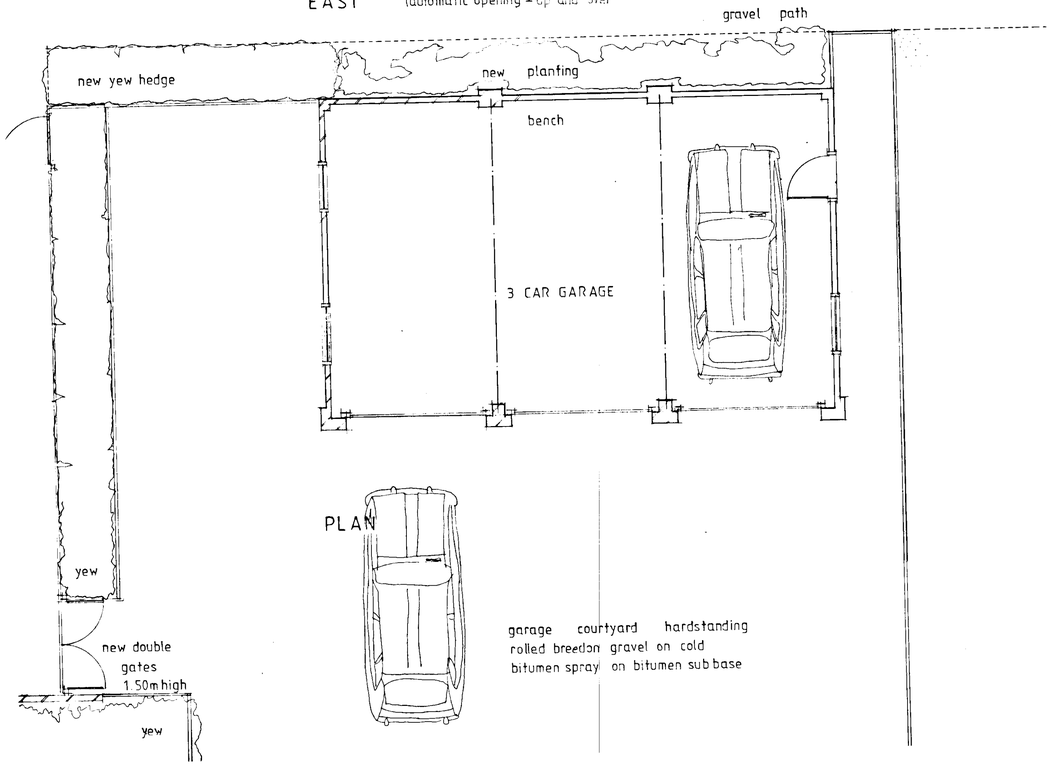

PLAN

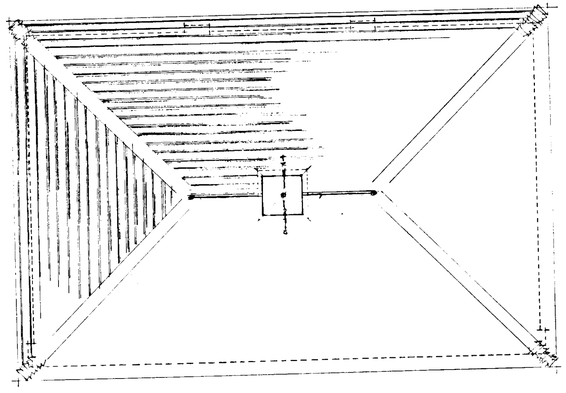

ROOF PLAN

garage courtyard hardstanding
rolled breedon gravel on cold
bitumen spray on bitumen sub base

Do not scale from this drawing. Check all dimensions on site
© SEDGMAN NOBLE architects

SEDGMAN NOBLE architects
The Studio,
Spring Meadows Business Centre, Highfield Farm,
Wargrave, READING, Berkshire. RG10 8PZ
Tel: 0118 940 4747 Fax: 0118 940 4749

Date 03/01
Scale 1:50
Drawn dn

Drawing Title: GARAGE
PLANS AND ELEVATIONS

Project: PROPOSED REPLACEMENT GARAGE
SHELLEYS TAG LANE HARE HATCH

Job No 173

Drawing No STHH / 03

Revision 28/1/01