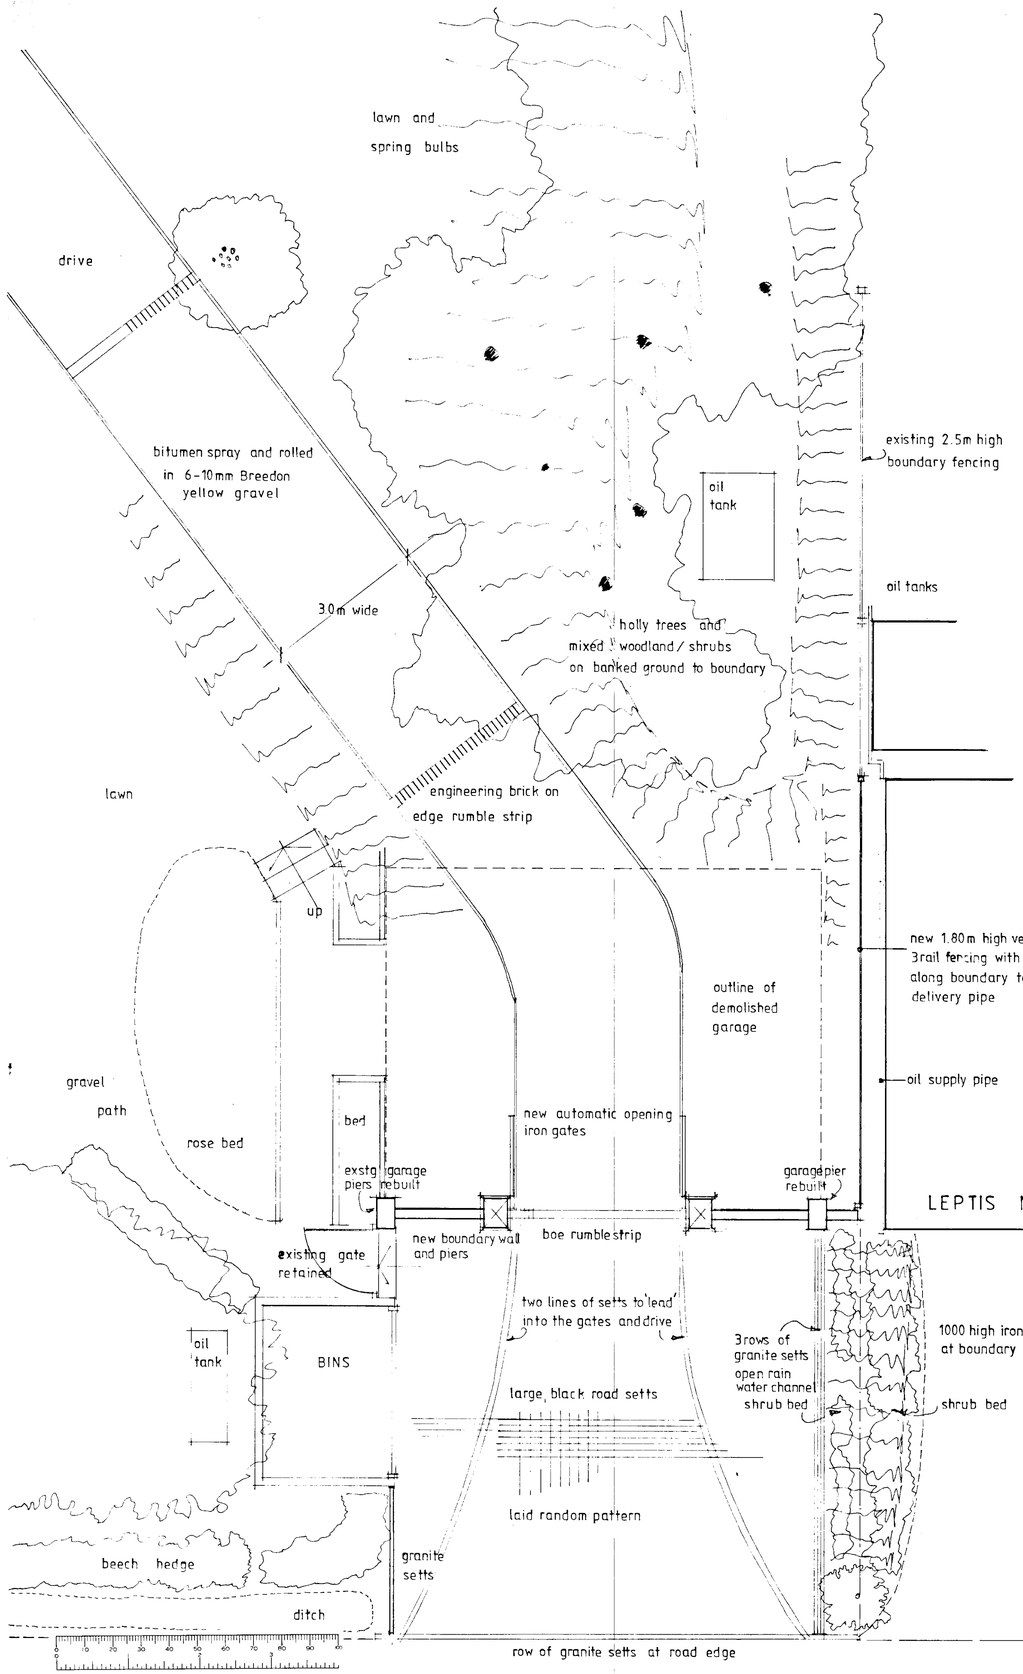

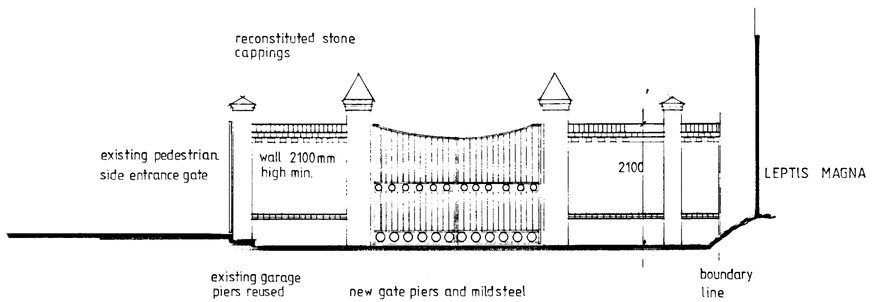

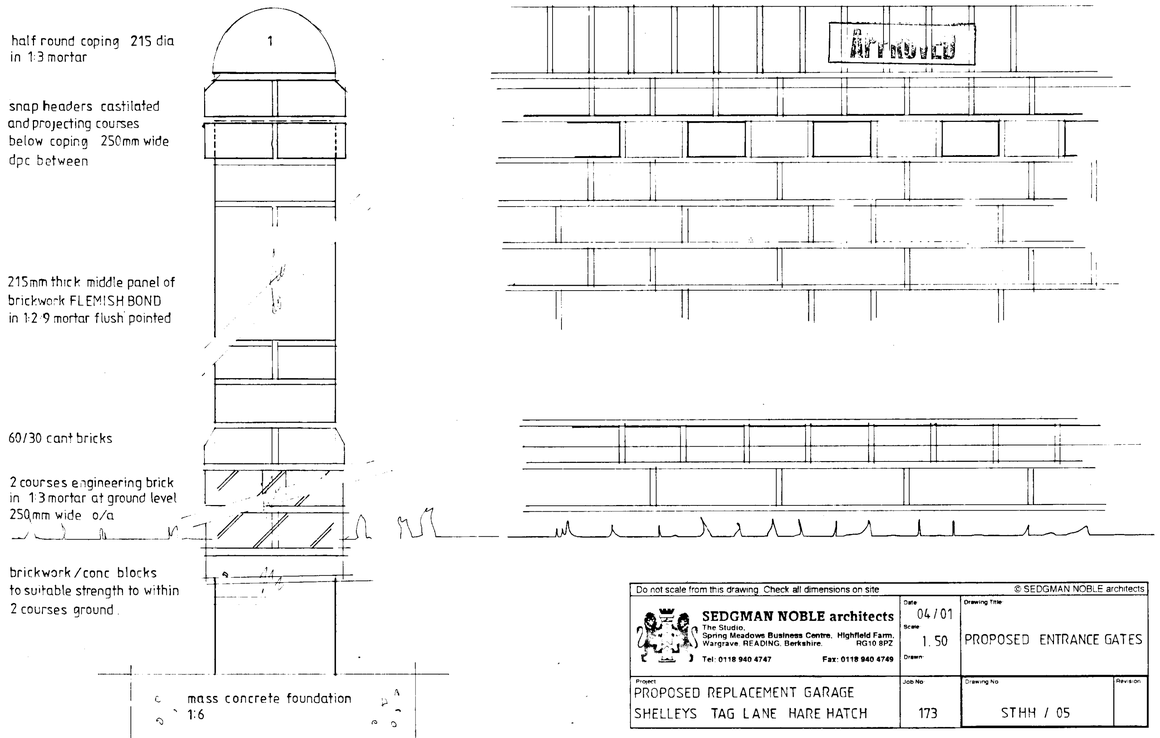

12 APR 2001 3772

Do not scale from this drawing. Check all dimensions on site — © SEDGMAN NOBLE architects

SEDGMAN NOBLE architects
The Studio,
Spring Meadows Business Centre, Highfield Farm,
Wargrave, READING, Berkshire. RG10 8PZ
Tel: 0118 940 4747 Fax: 0118 940 4749

Date: 04 / 01
Scale: 1. 50
Drawn:

Drawing Title: PROPOSED ENTRANCE GATES

Project: PROPOSED REPLACEMENT GARAGE
SHELLEYS TAG LANE HARE HATCH

Job No: 173

Drawing No: STHH / 05

Revision: