

rear

EXISTING ELEVATIONS

side

front

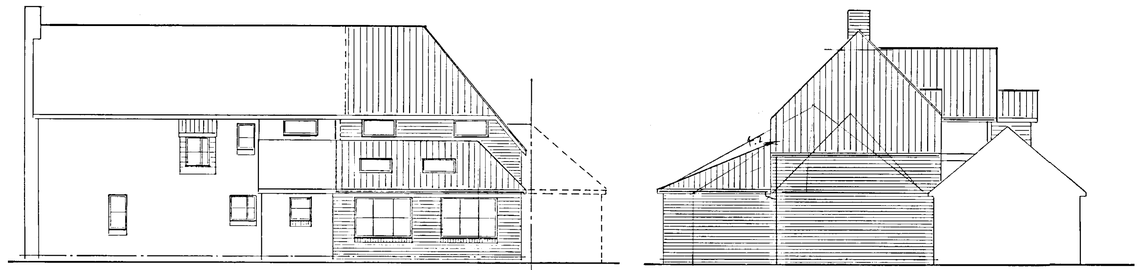

rear

PROPOSED ELEVATIONS

side

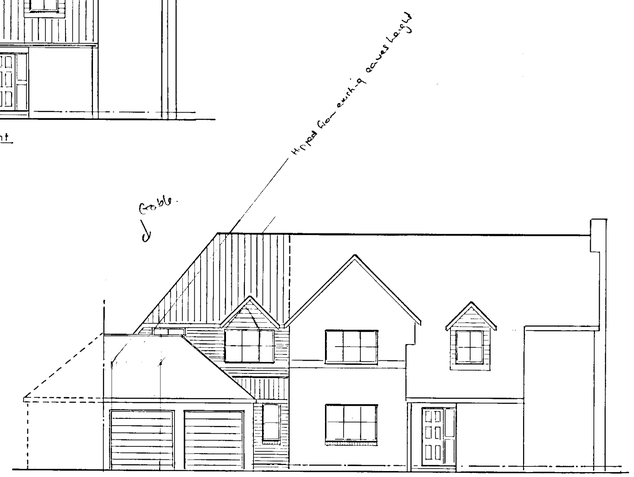

front

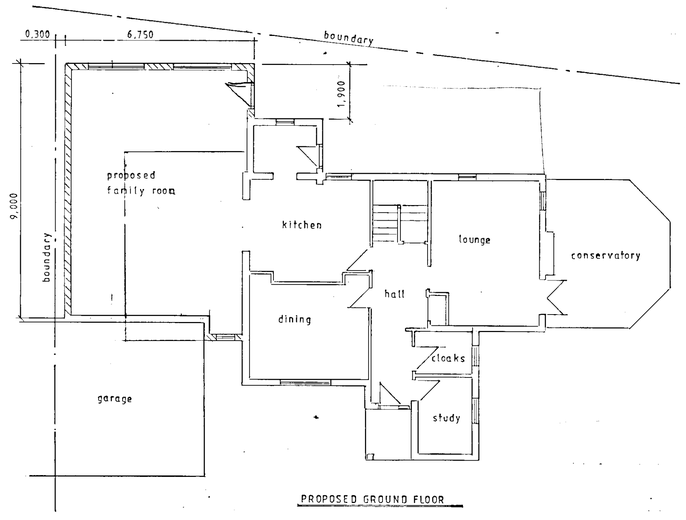

PROPOSED GROUND FLOOR

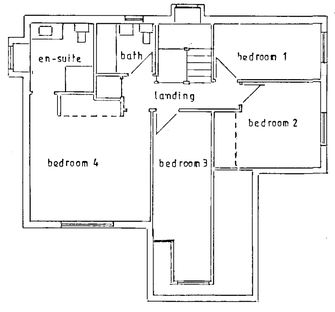

EXISTING FIRST FLOOR

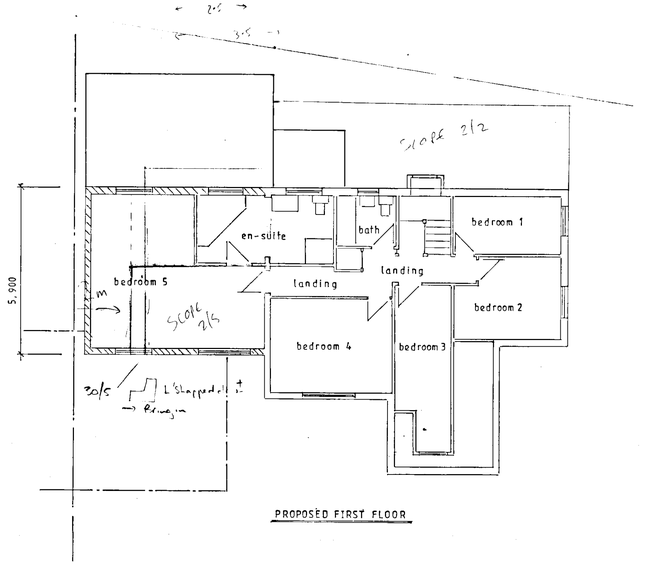

PROPOSED FIRST FLOOR

IARCH 3

Notes:
~~All dimensions must be checked on site and not scaled from this drawing.~~

Apex

block plan 1:500

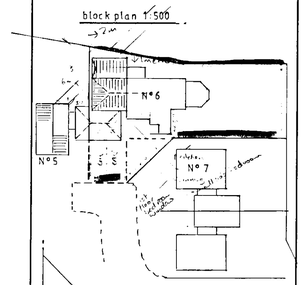

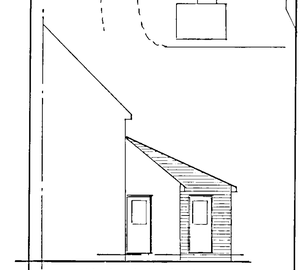

side (part elevation)

A		
	Date	Revisions

© copyright

28 DEC 2001 5450

Client

Job Title
proposed two storey side extension

REFUSED

Drawing Title
N° 6 DEAN GROVE
WOKINGHAM
BERKS
RG 40 1HD

Scale 1:100

Date December 2001 | Drawn by

Drg. No. | Rev.

594 x 841mm A1