


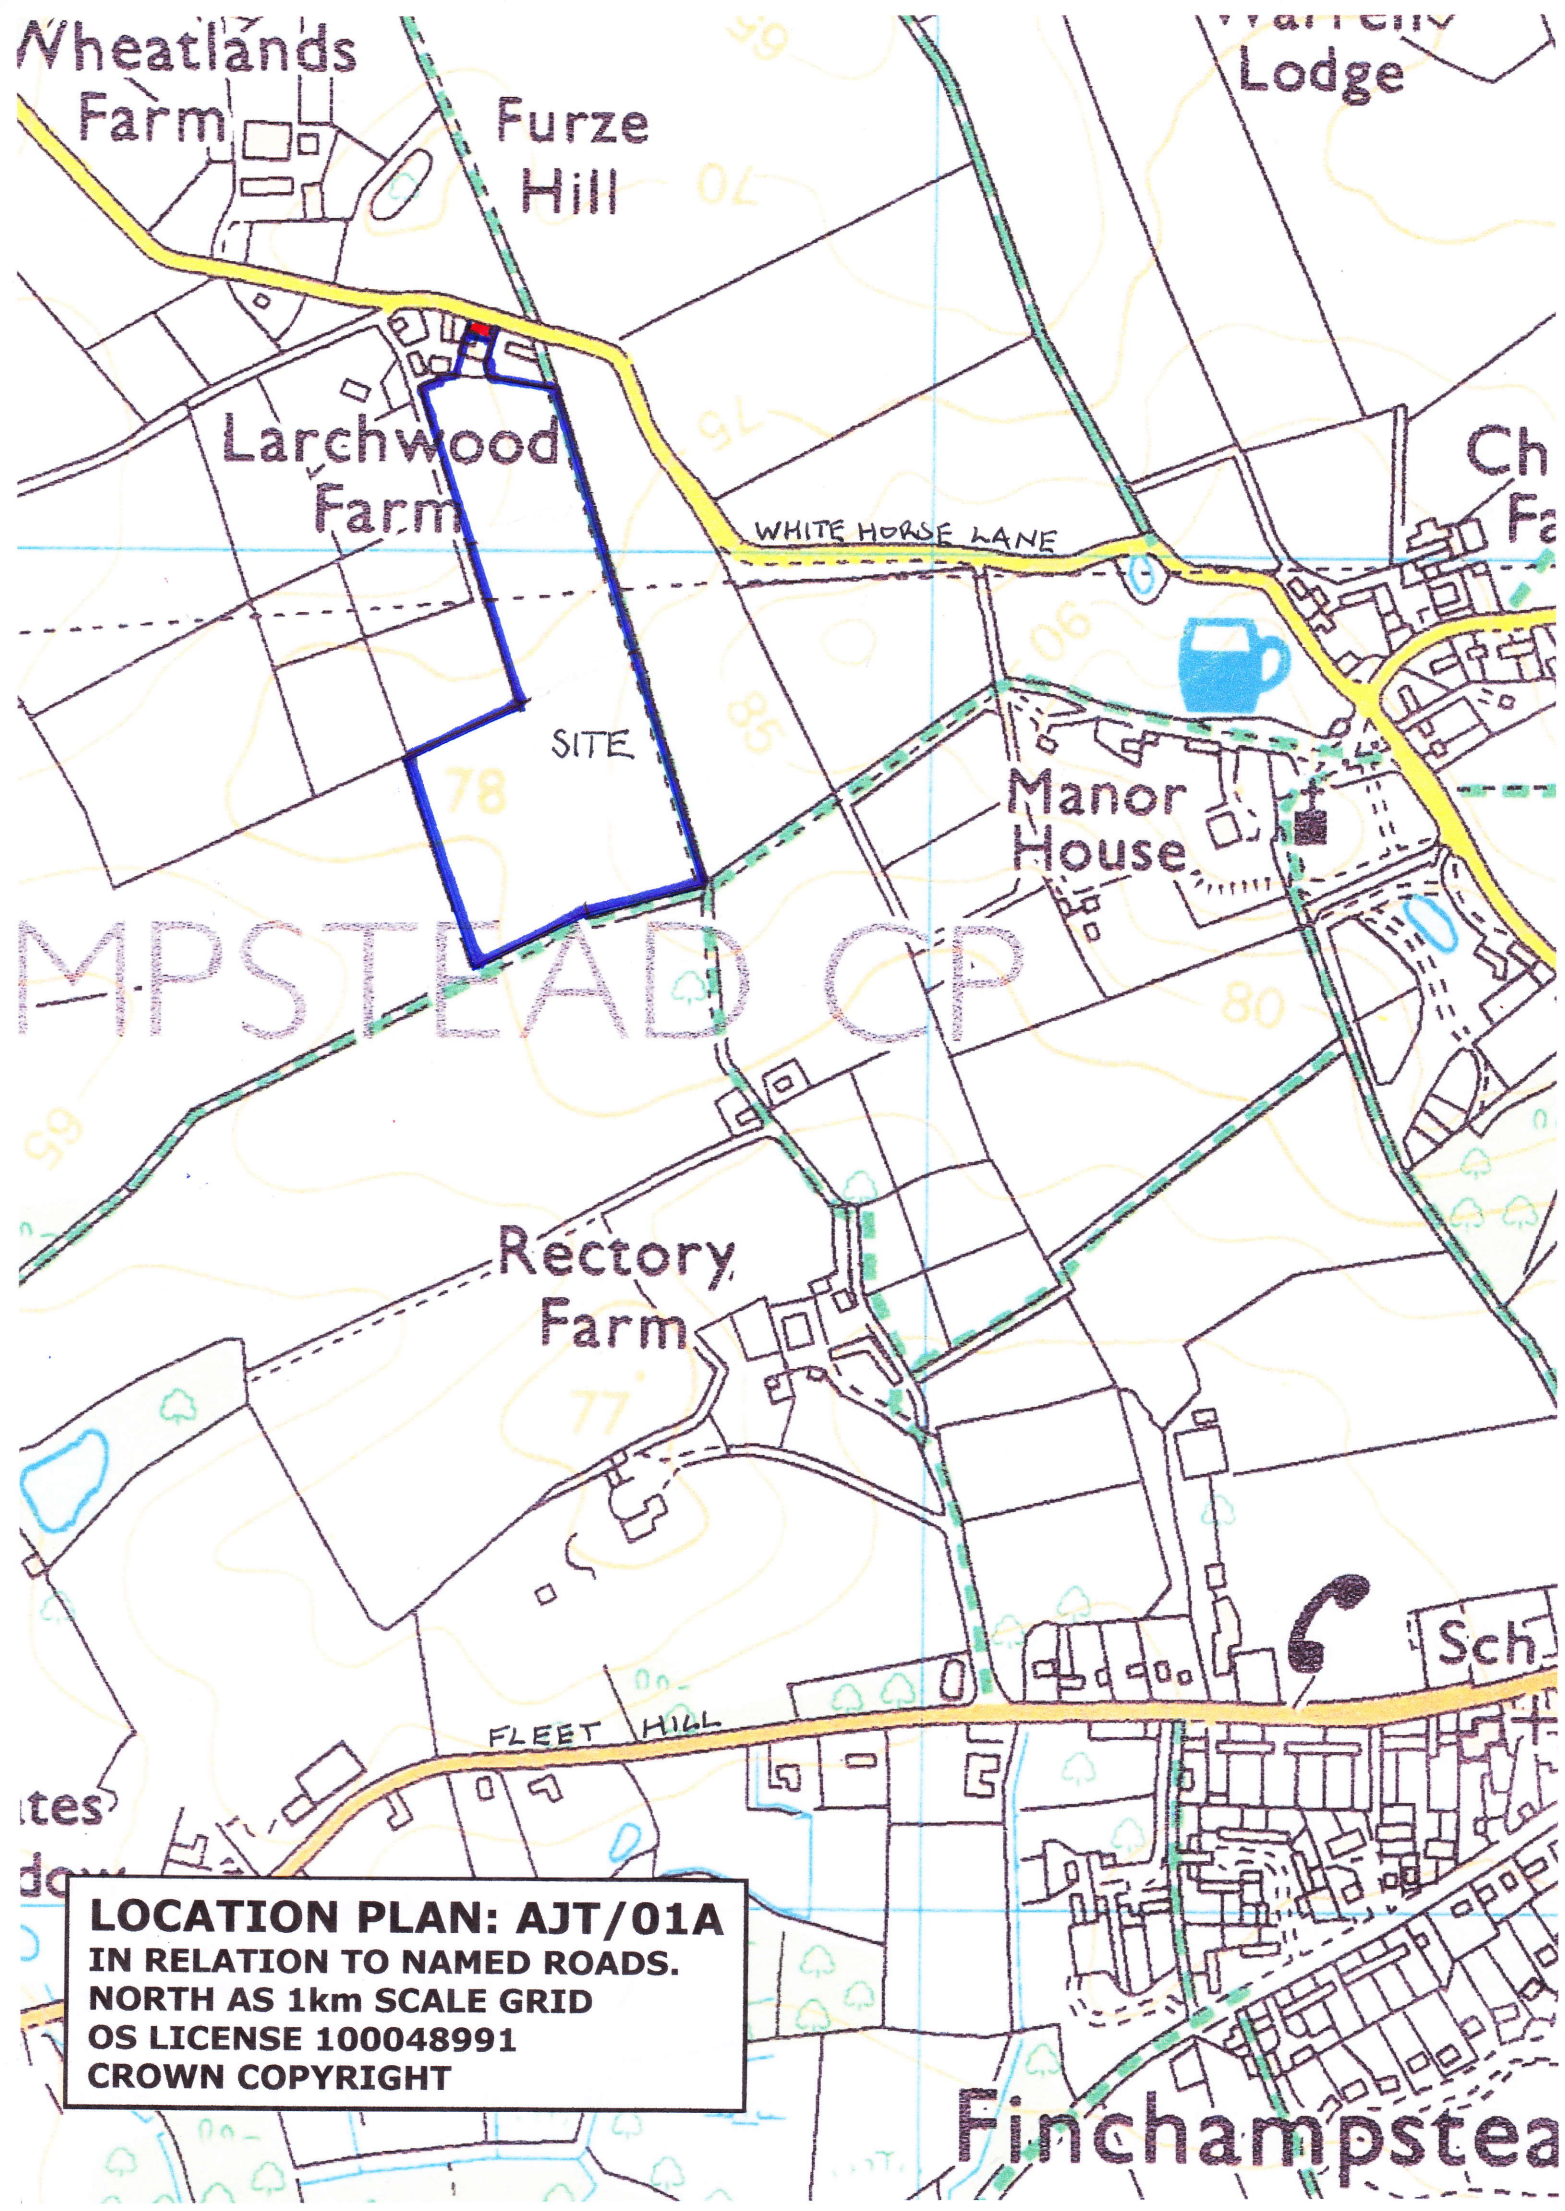

LOCATION PLAN: AJT/01A
IN RELATION TO NAMED ROADS.
NORTH AS 1km SCALE GRID
OS LICENSE 100048991
CROWN COPYRIGHT

Finchampstea